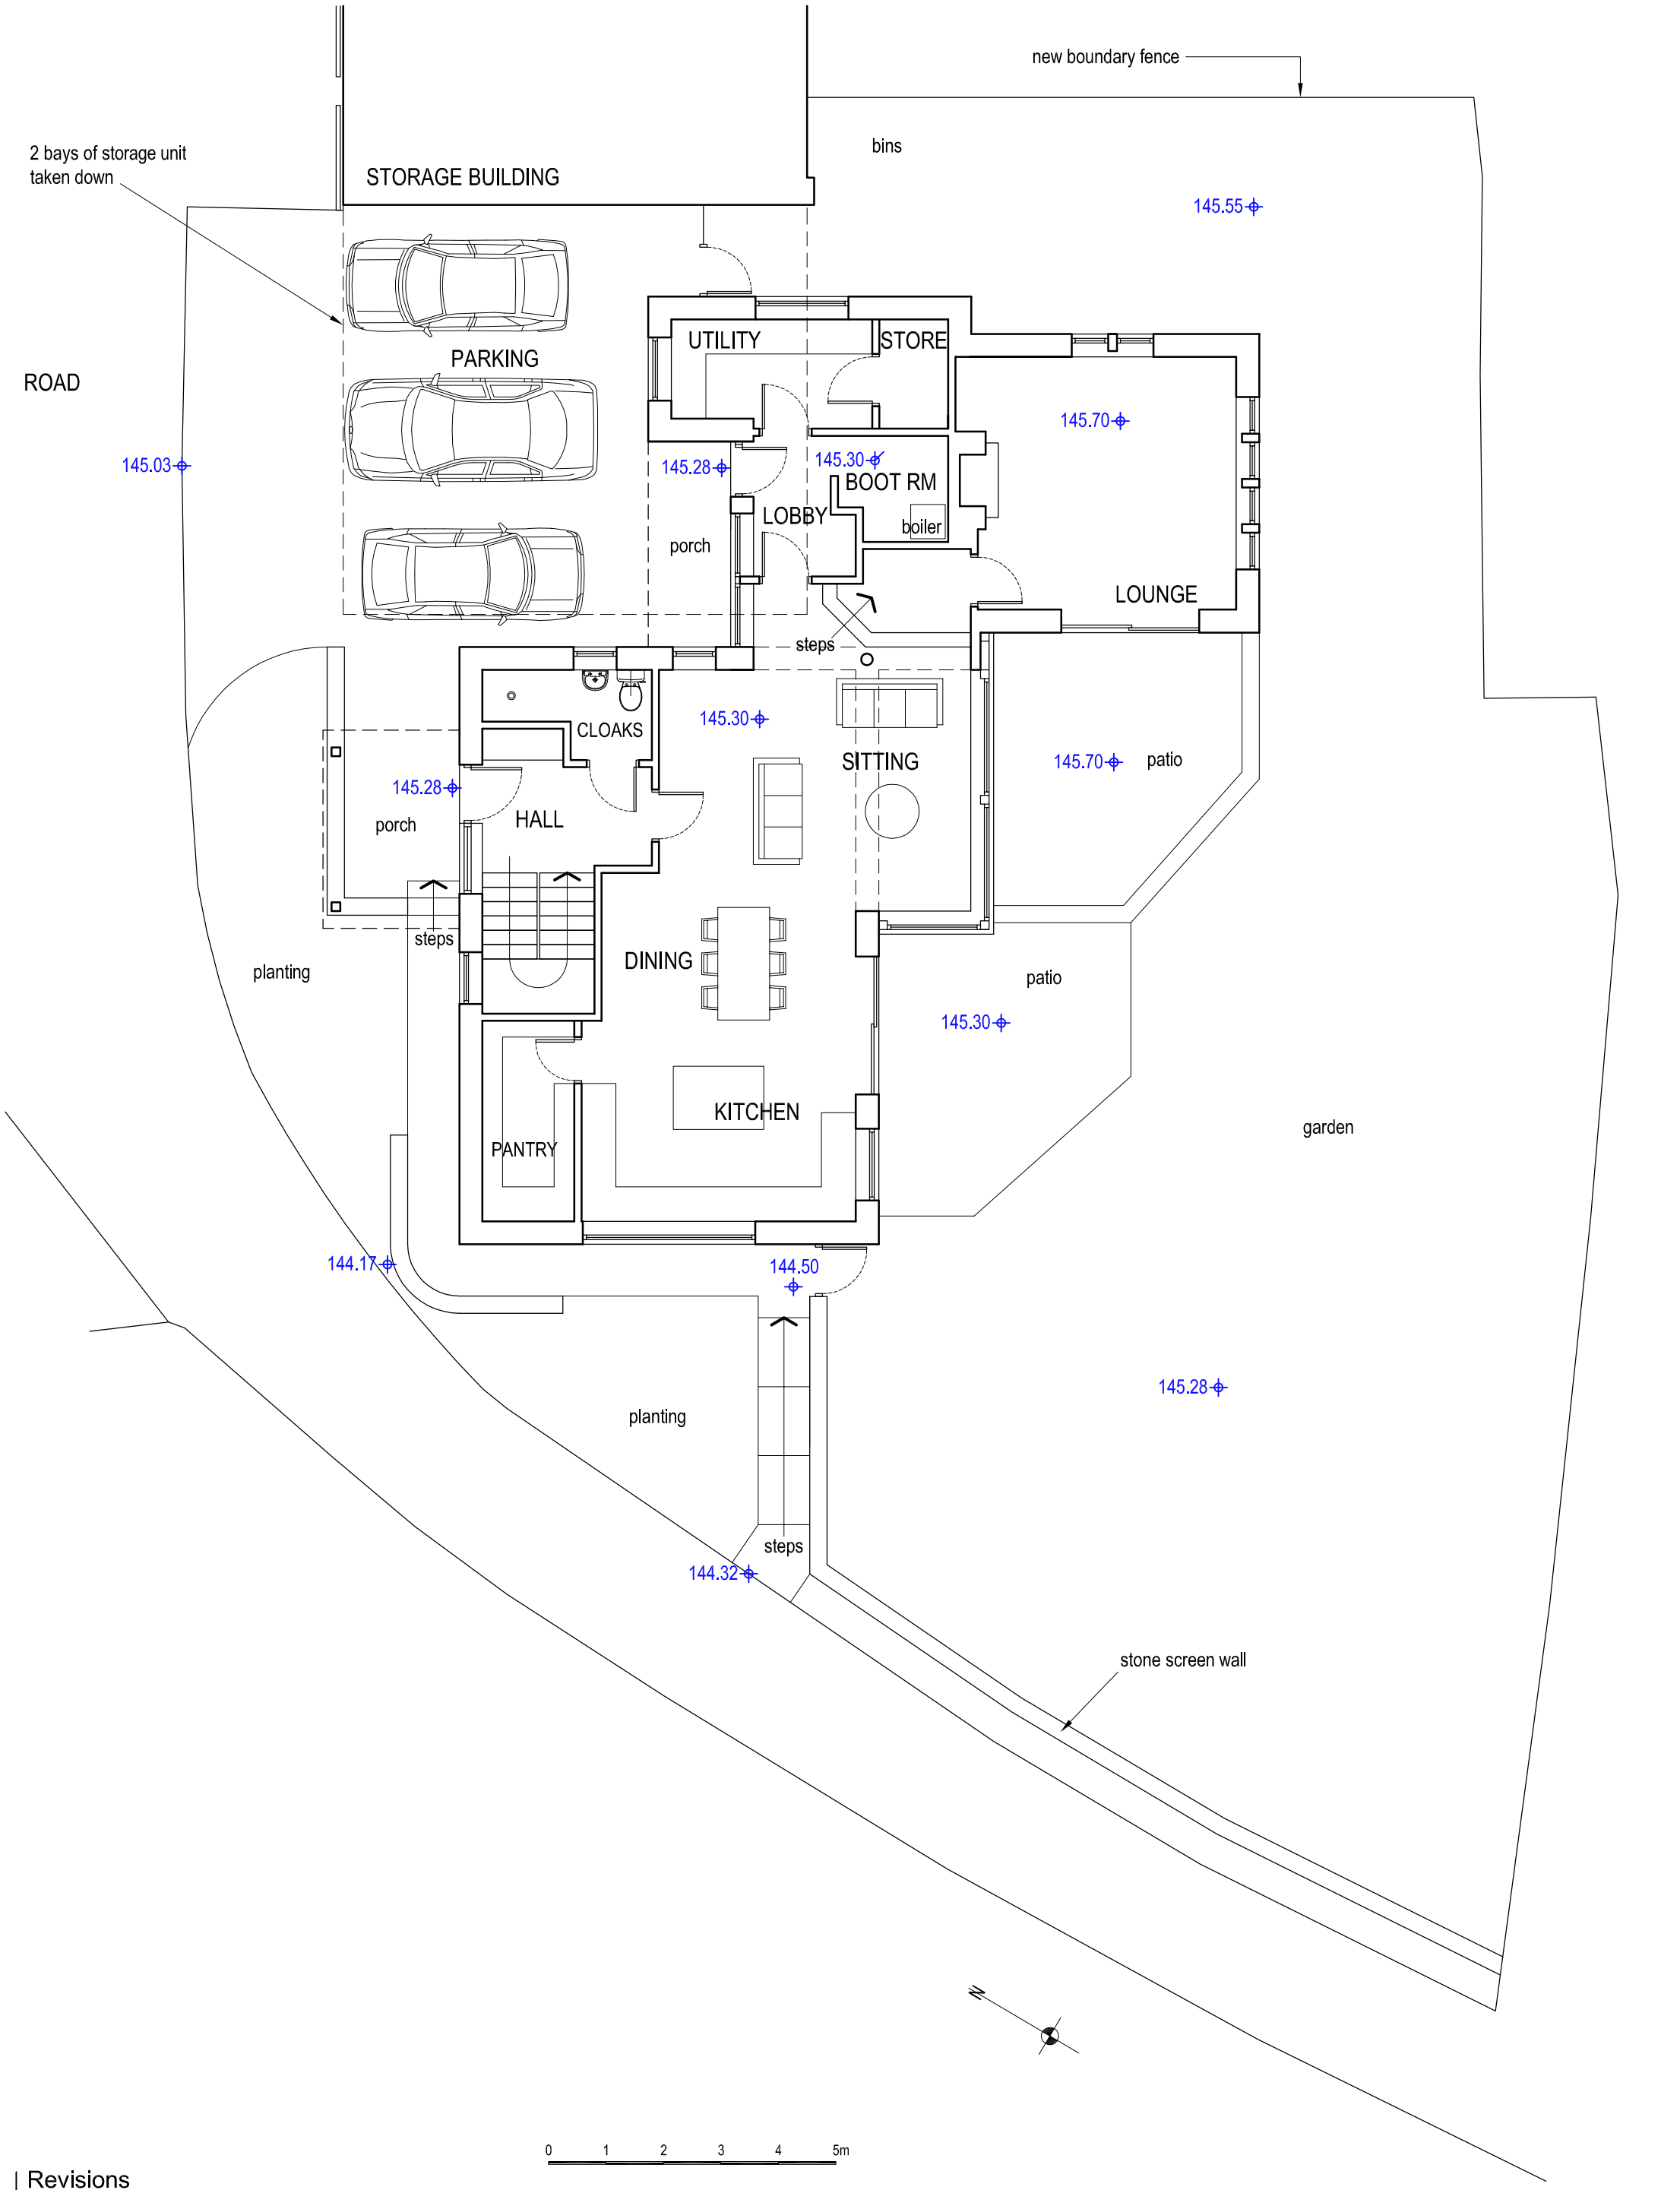


Revisions

A	Windows added	07.08.18
B	Fenestration rev	03.10.18
C	Scheme reduced in size	23.10.18

job Dye House, Rushton Spencer
Replacement Dwelling

title Ground Floor & Site Plan

date	scale	drawn by	dwg. no.	rev.
21.06.18	1/100 @ A3	..	TDH-03	C

Ian Ankers architecture
Building and Design Consultants
Ryecroft Farm, Rushton Spencer, Macclesfield, SK11 0RP
t 01260 546944
e ian@ianankers.co.uk
w www.ianankers.co.uk