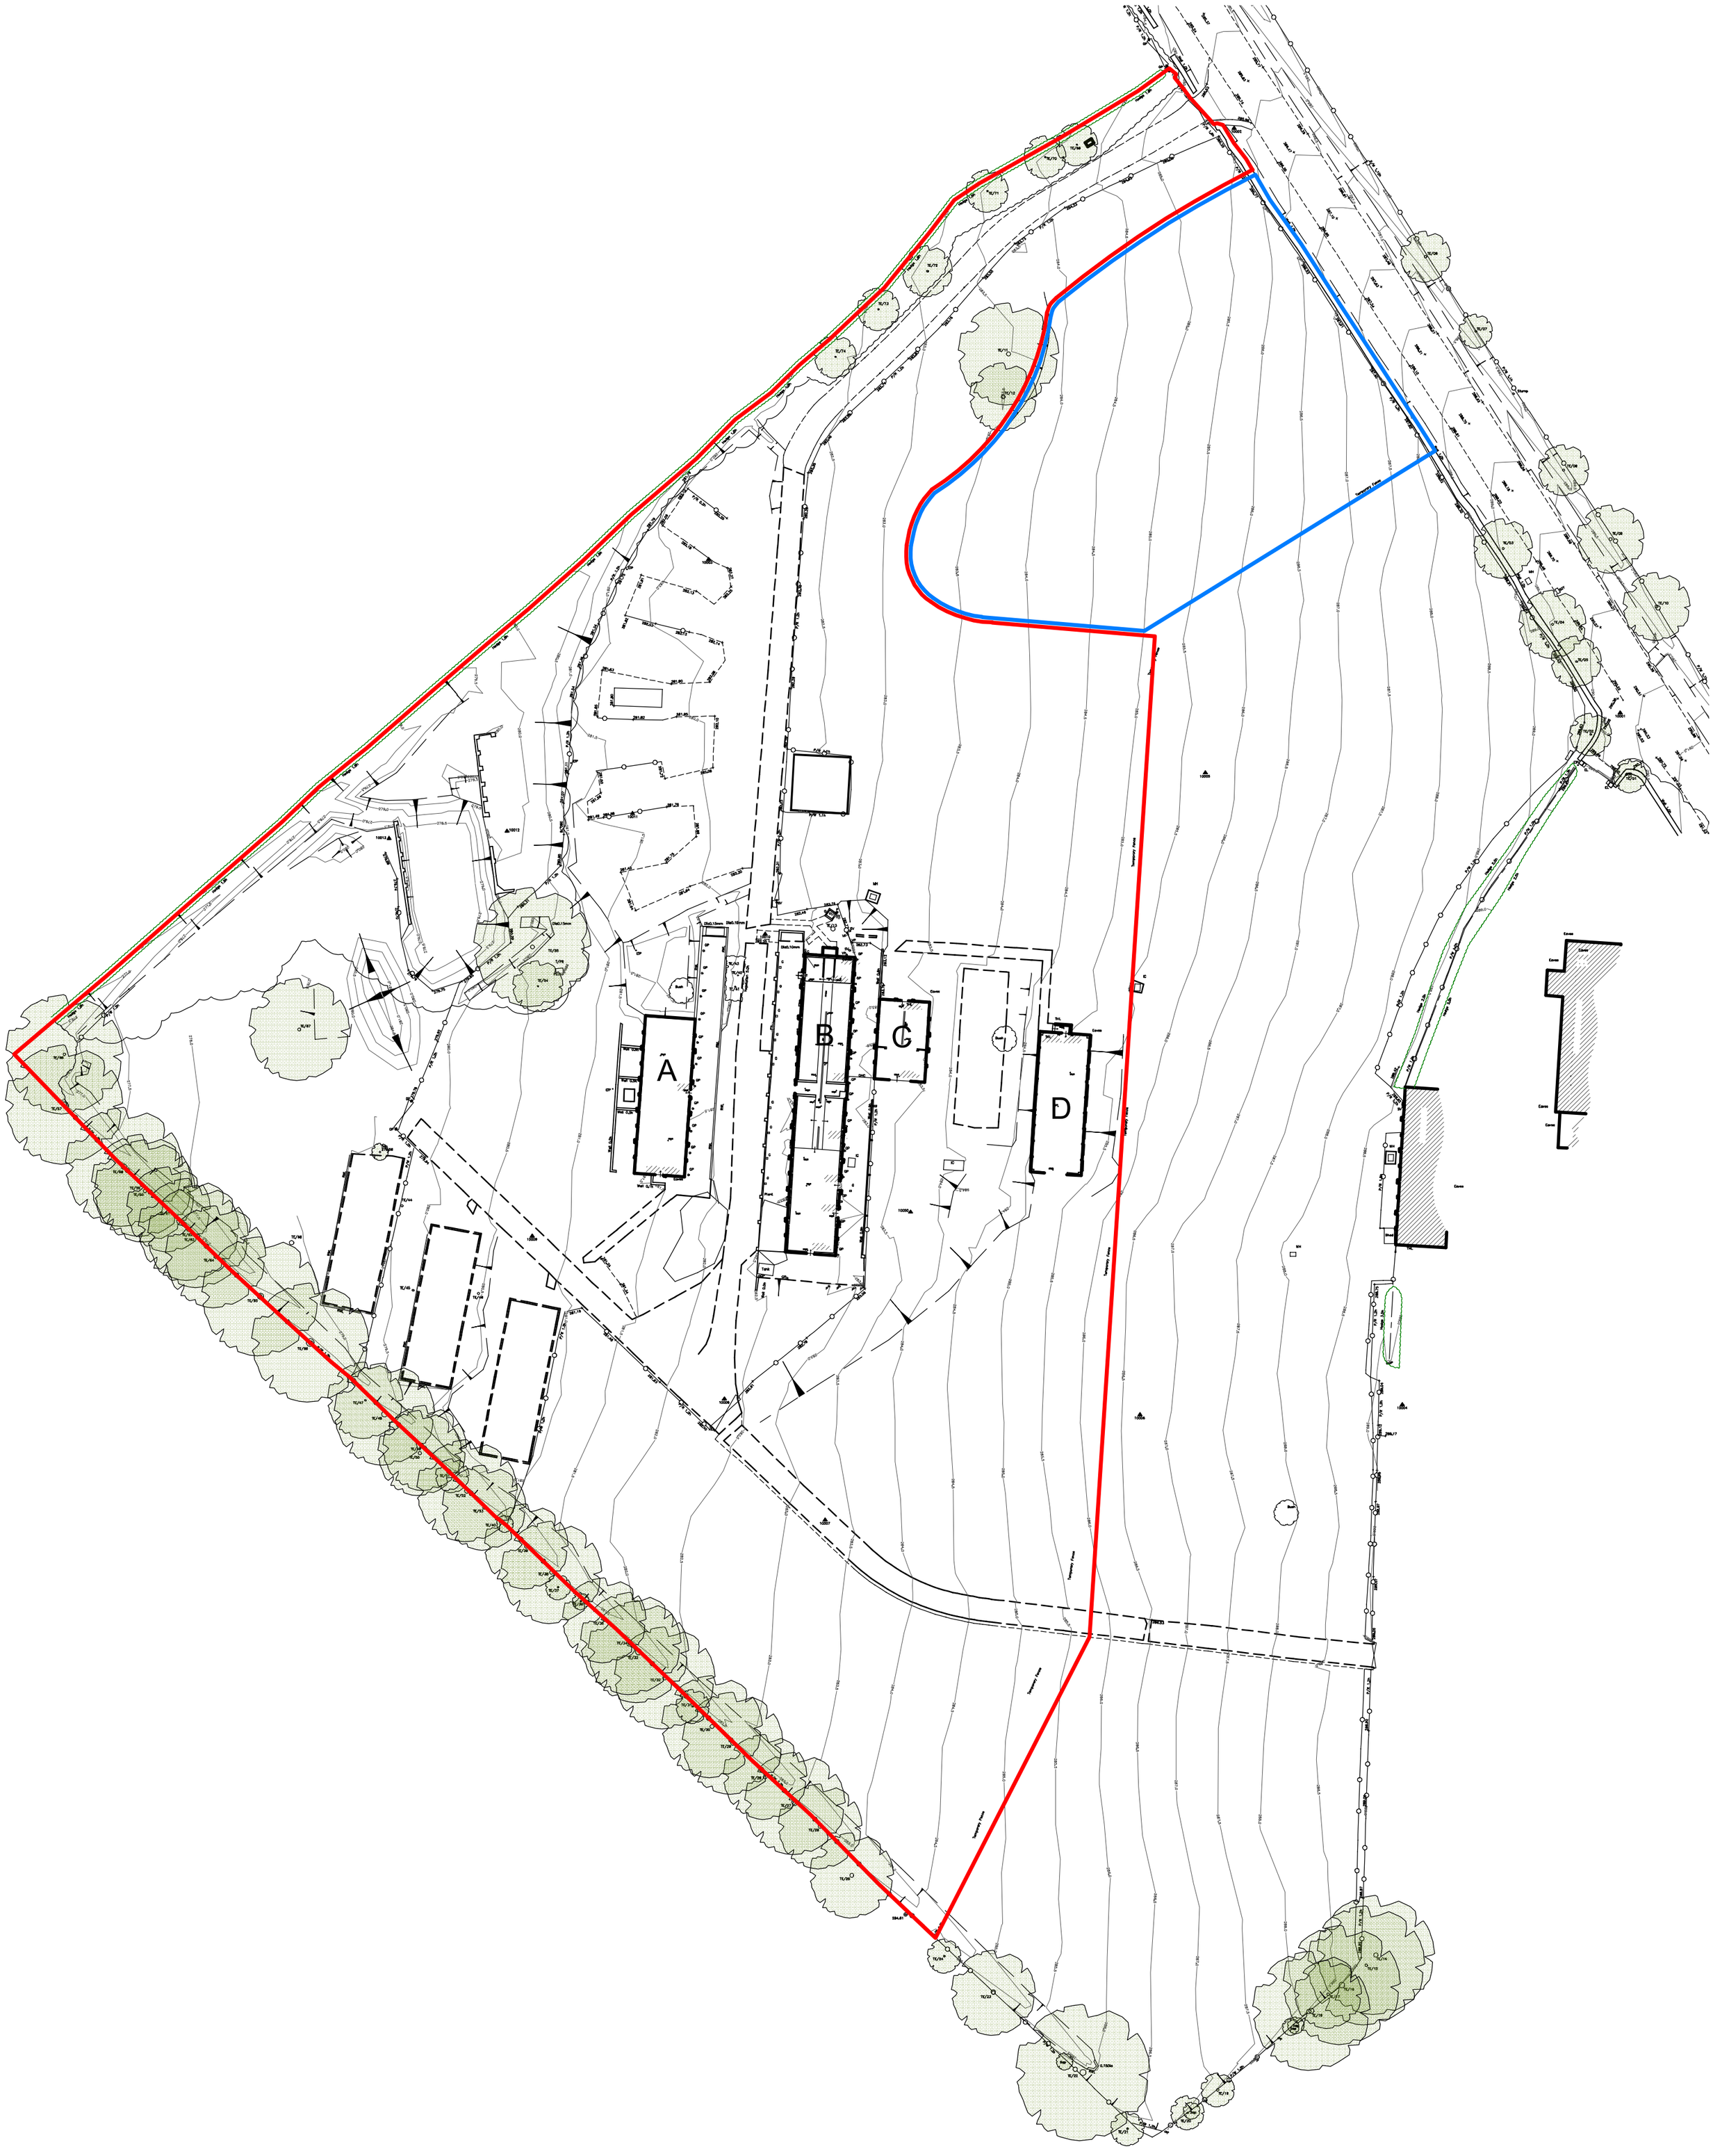
A
B
C
D
Tramway Area
Tramway Area
Tramway Area