NOTES

1. FIRST ANGLE PROJECTION.
2. DIMENSIONS SHOWN IN BRACKETS THUS (25) ARE REF. DIMENSIONS ONLY.
3. REMOVE ALL BURRS AND SHARP EDGES.
4. [illegible]
5. WELDING SYMBOLS ARE TO BS EN 24063 & BS EN 22553.
6. ALL STANDARDS AND SPECIFICATIONS ARE TO BE TO THE LATEST REVISIONS.
7. FILLET WELDS TO BE TO WELD PROCEDURE No. 031W.
8. MATERIAL: CHS TO BS EN 10210 S355 WITH A TENSILE STRENGTH OF 490N/mm.sq. PLATE TO BS EN 10025 S275.
9. CABLE ENTRY SLOT MEASURES 150 x 50.
10. BASE COMPARTMENT 168 R/L BASE ASSEMBLY:- FITTED WITH A 11 mm THK CREOSOTED TIMBER BASEBOARD MEASURING 620 x 84. DOOR OPENING MEASURES 570 x 130 AND IS COVERED BY THE LID OF THE COLUMN.
11. FOR DETAIL OF 168 R/L BASE ASSEMBLY REFER TO DRG NO. RL201/10/GA
12. FINISH: HOT DIP GALVANISED TO BS EN ISO 1461.

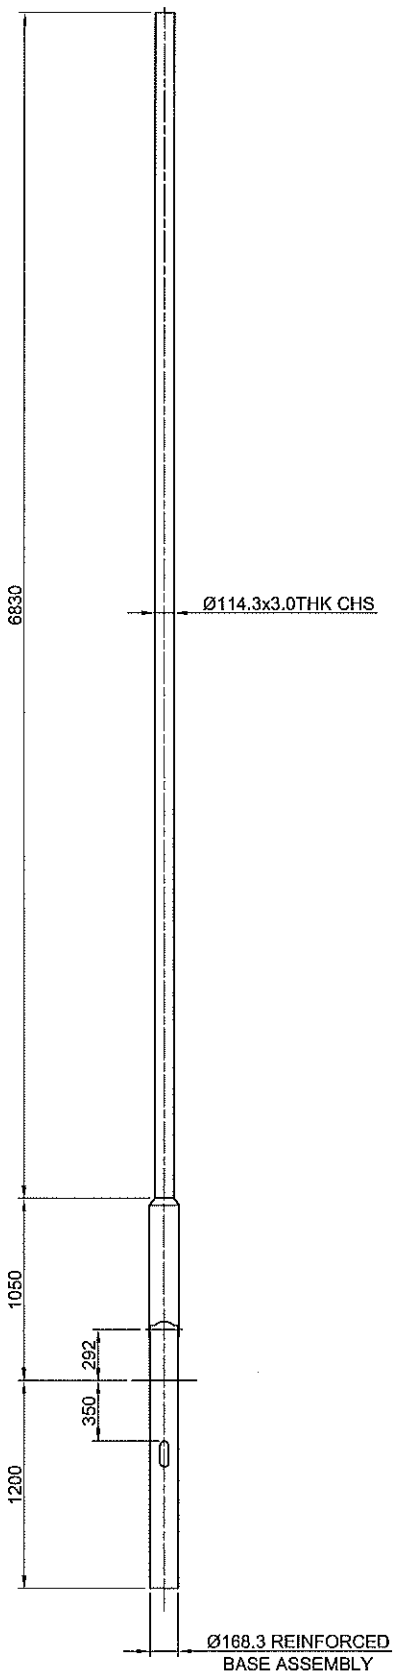

MATERIAL	LENGTH	QTY
Ø114.3X3.0THK CHS	6895	1

ITEM No: T088RLH
WEIGHT: 106 KG

REV:	SIG:	DESCRIPTION	DATE	CHD.
B	M.M.	SEE AMD. No. 2260.	08.01.98	
A	M.M.	SEE AMD. No. 2163.	15.07.97	A.B.

Copyright Strictly Reserved
Abacus Municipal Ltd.
© 1996

PATENT No.
REG. DESIGN No. 968113

GENERAL TOLERANCES UNLESS STATED OTHERWISE:-
0-500mm--------- ±5
501mm-1000mm--- ±10
ABOVE---------- ±20

DRAWN M. MORRIS.
CHECKED S. WRAY.
SCALE 1:30
DATE 17.07.96

TITLE
GENERAL ARRANGEMENT OF T088RLH

SALES ORDER No.

Abacus®
SUTTON-IN-ASHFIELD, NOTTS
CLIENT STANDARD COMPONENT
DRG. No. T088RLH B