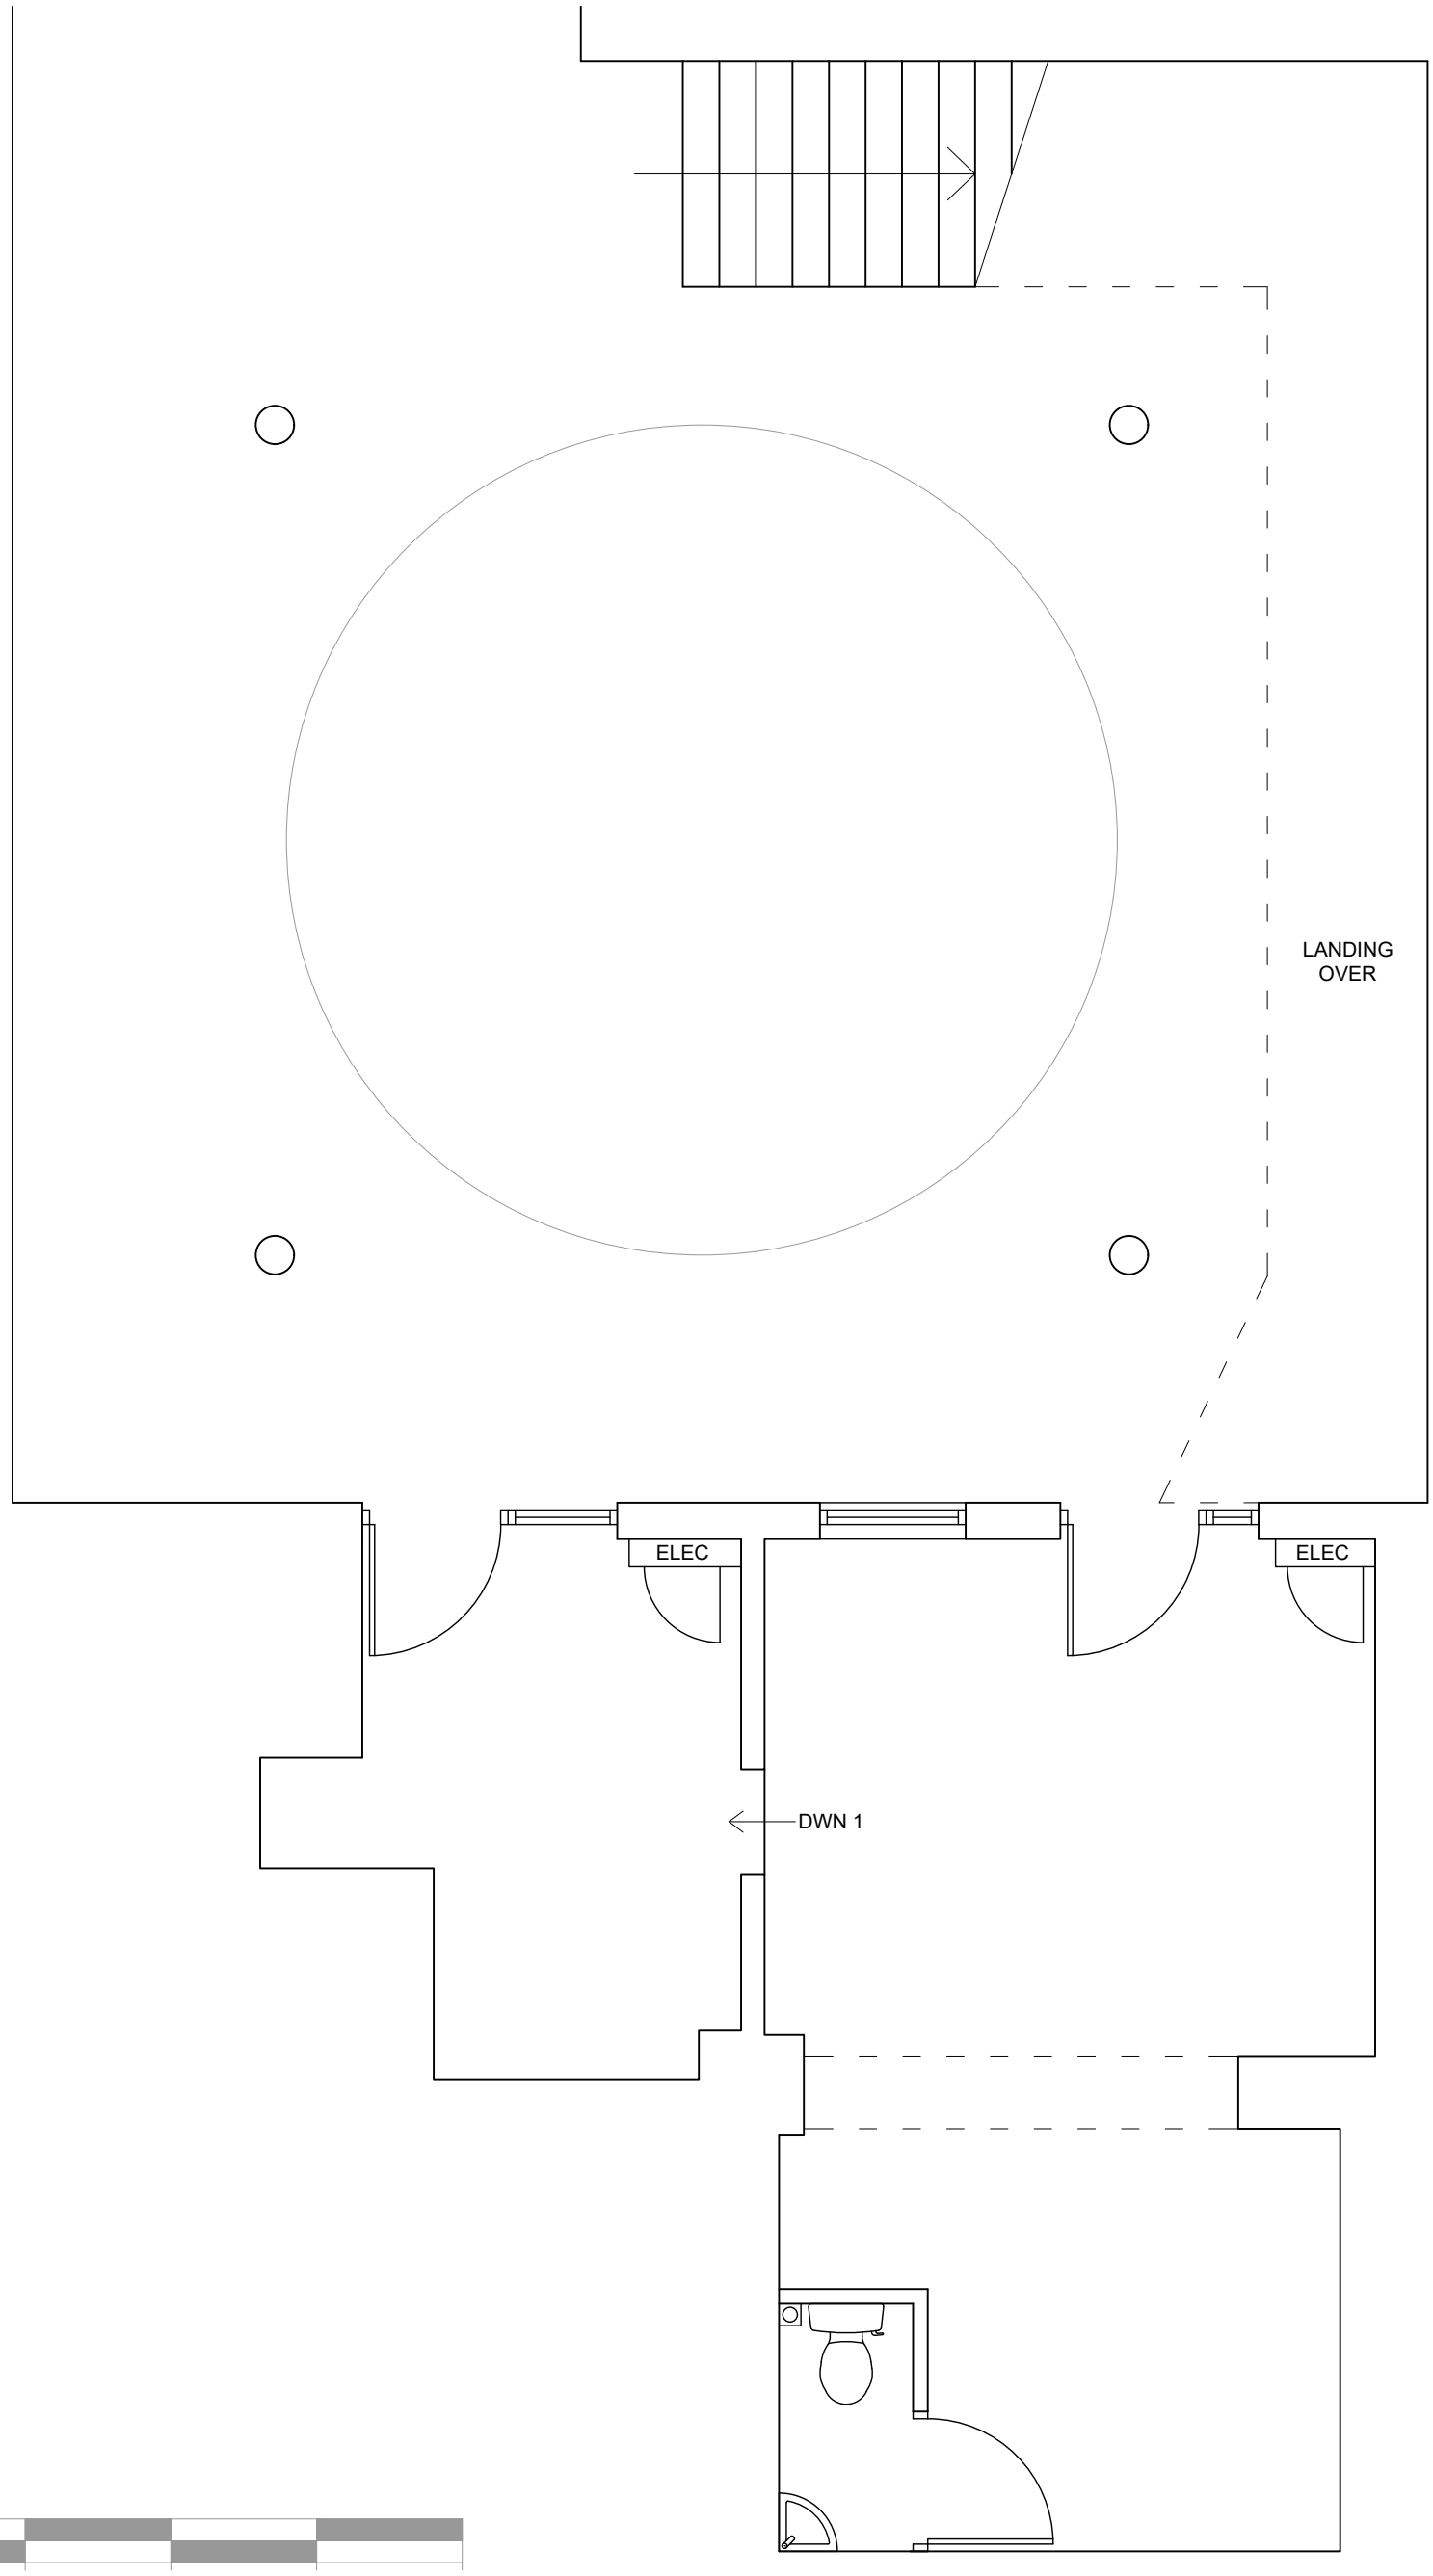

96719_01A - Existing Floor Plan
Leek Bar & Grill, 25-27 Getliffe Yard, Derby Street, Leek
Scale 1:50 @ A3

STYLE MATTERS
Furniture & interiors of excellence

Style Matters Ltd
Pickmere Grange
Pickmere Lane
Knutsford
WA16 0JJ

T: 01565 740 342
E: sales@stylematters.co.uk