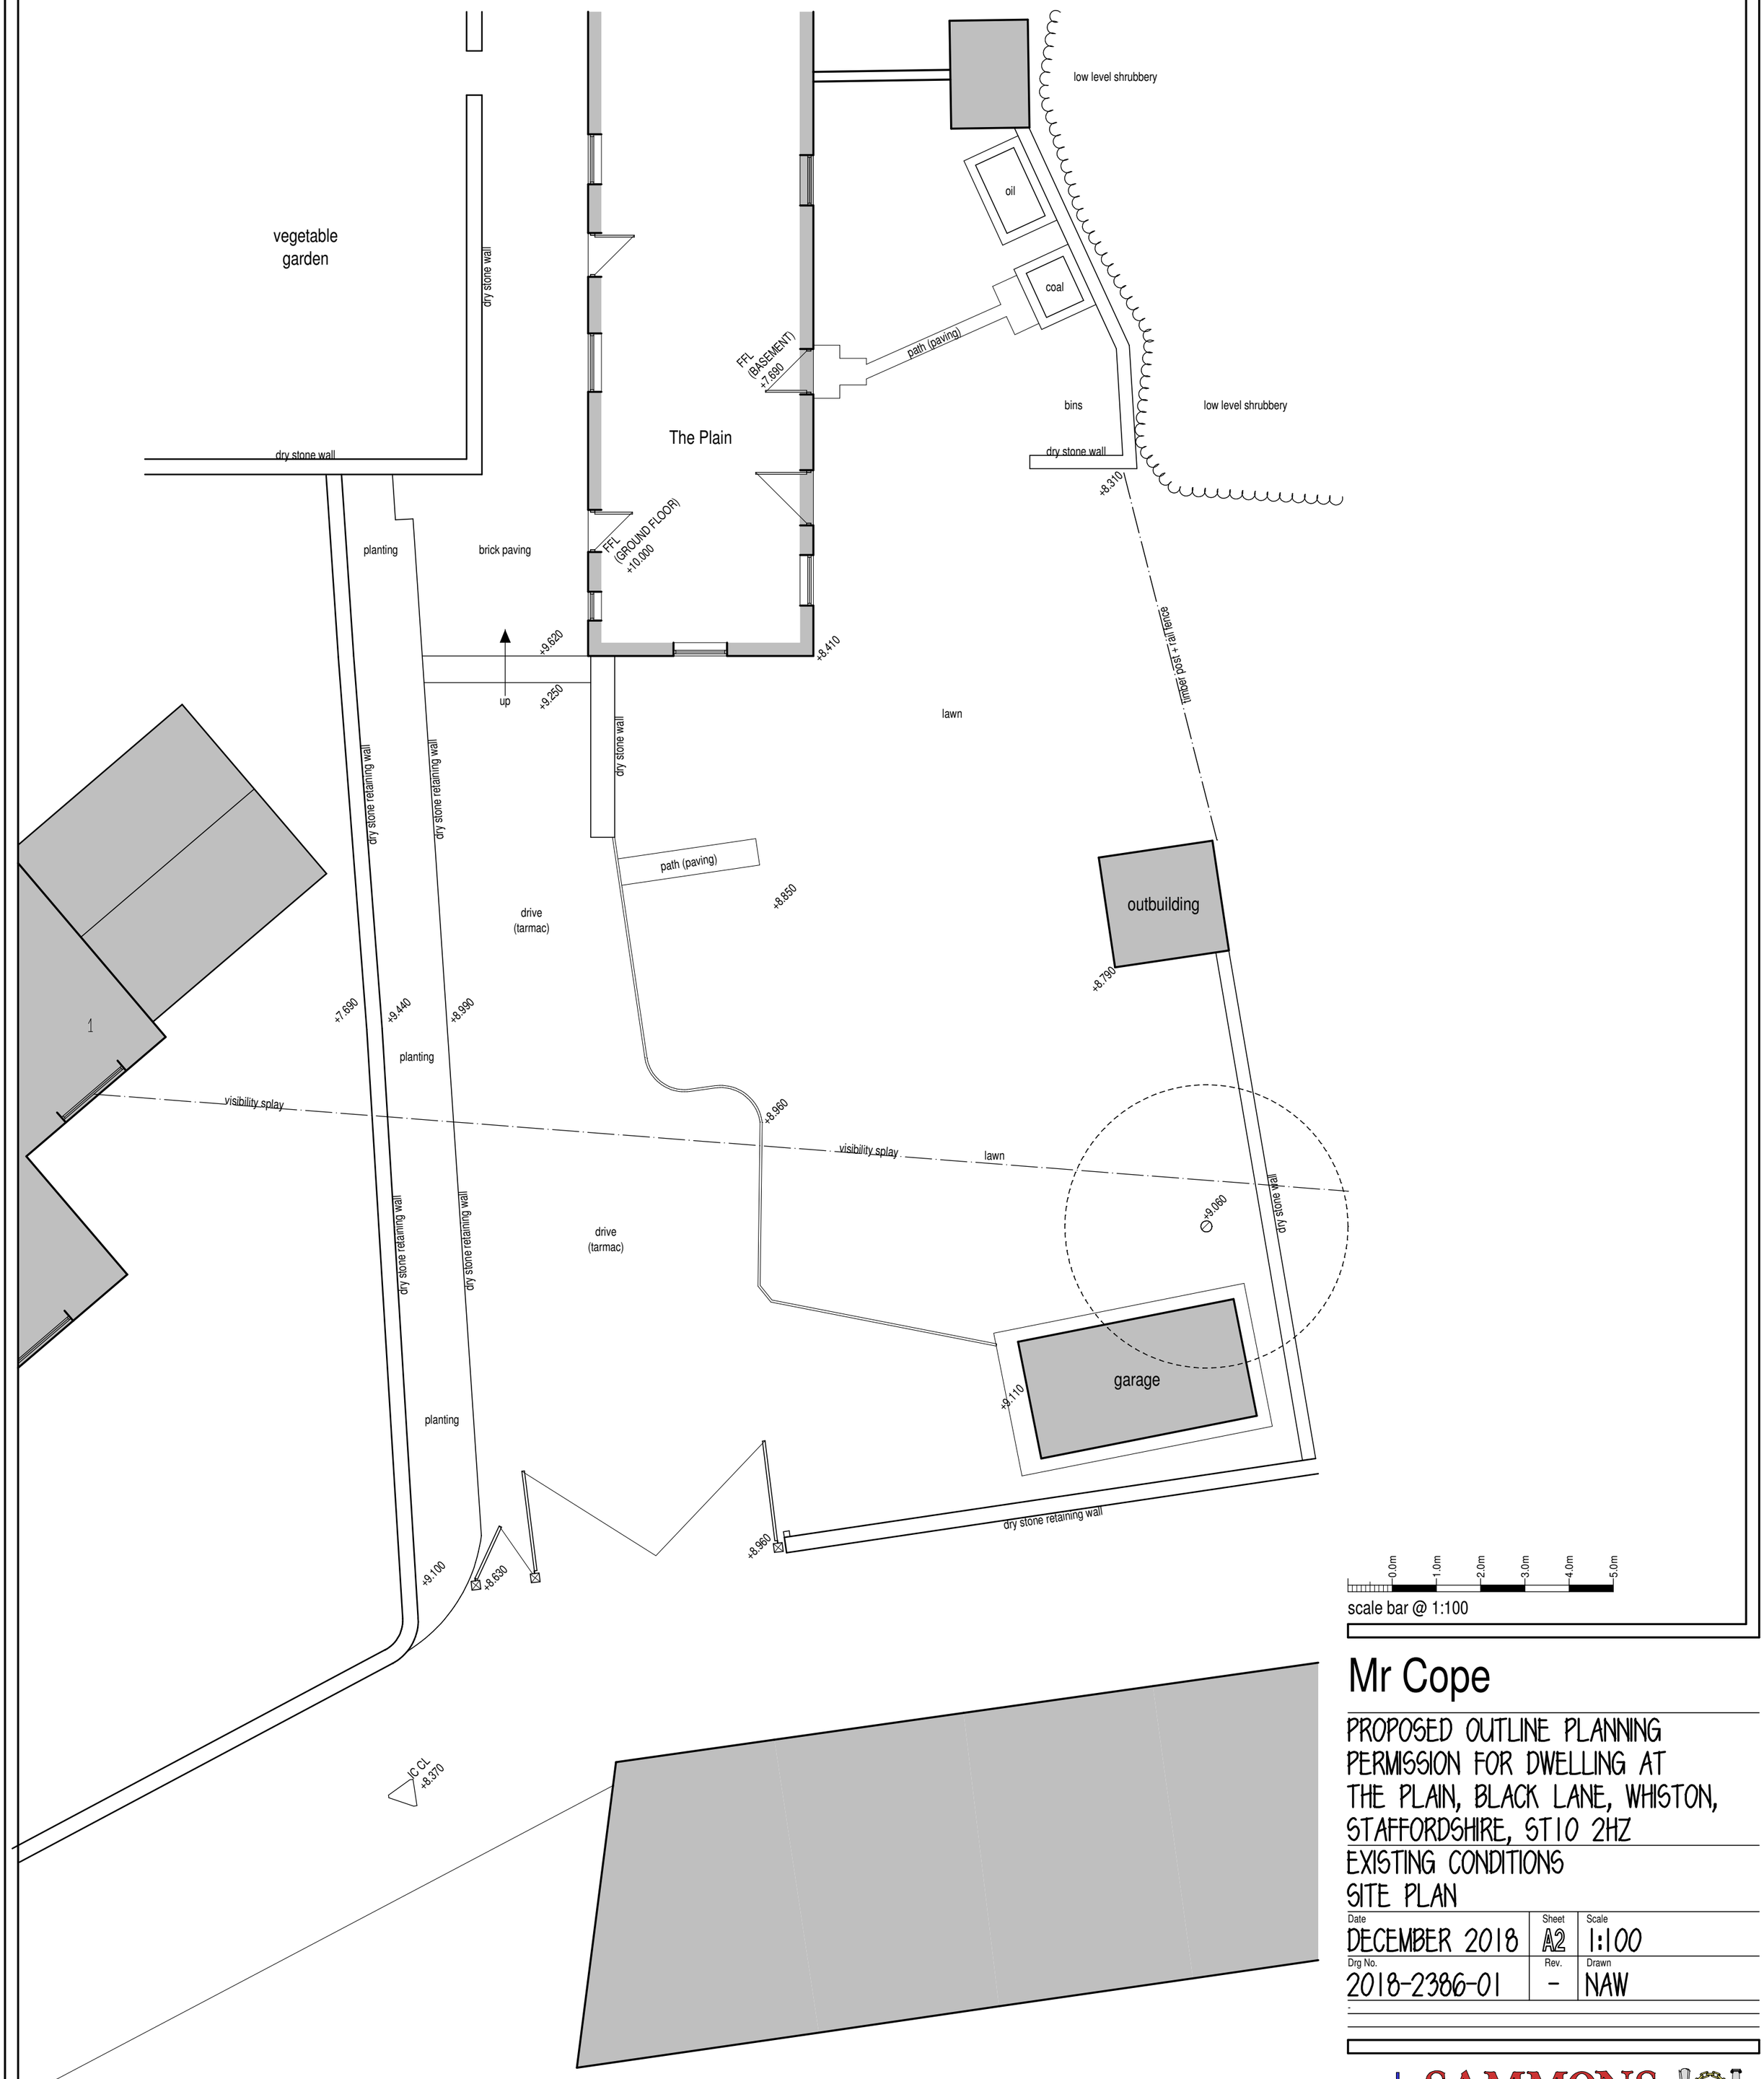

Mr Cope

PROPOSED OUTLINE PLANNING PERMISSION FOR DWELLING AT THE PLAIN, BLACK LANE, WHISTON, STAFFORDSHIRE, ST10 2HZ

EXISTING CONDITIONS SITE PLAN

Date	Sheet	Scale
DECEMBER 2018	A2	1:100
Drg No.	Rev.	Drawn
2018-2386-01	-	NAW

SAMMONS Architectural LIMITED

Chartered Institute of Architectural Technologists Registered Practice

10 Cawdry Buildings, Fountain Street, Leek. ST13 6JP
Telephone: 01538 386002
E-mail: info@sammonsltd.co.uk
Web: www.sammonsltd.co.uk

This drawing is copyright.
All dimensions must be checked prior to commencement.