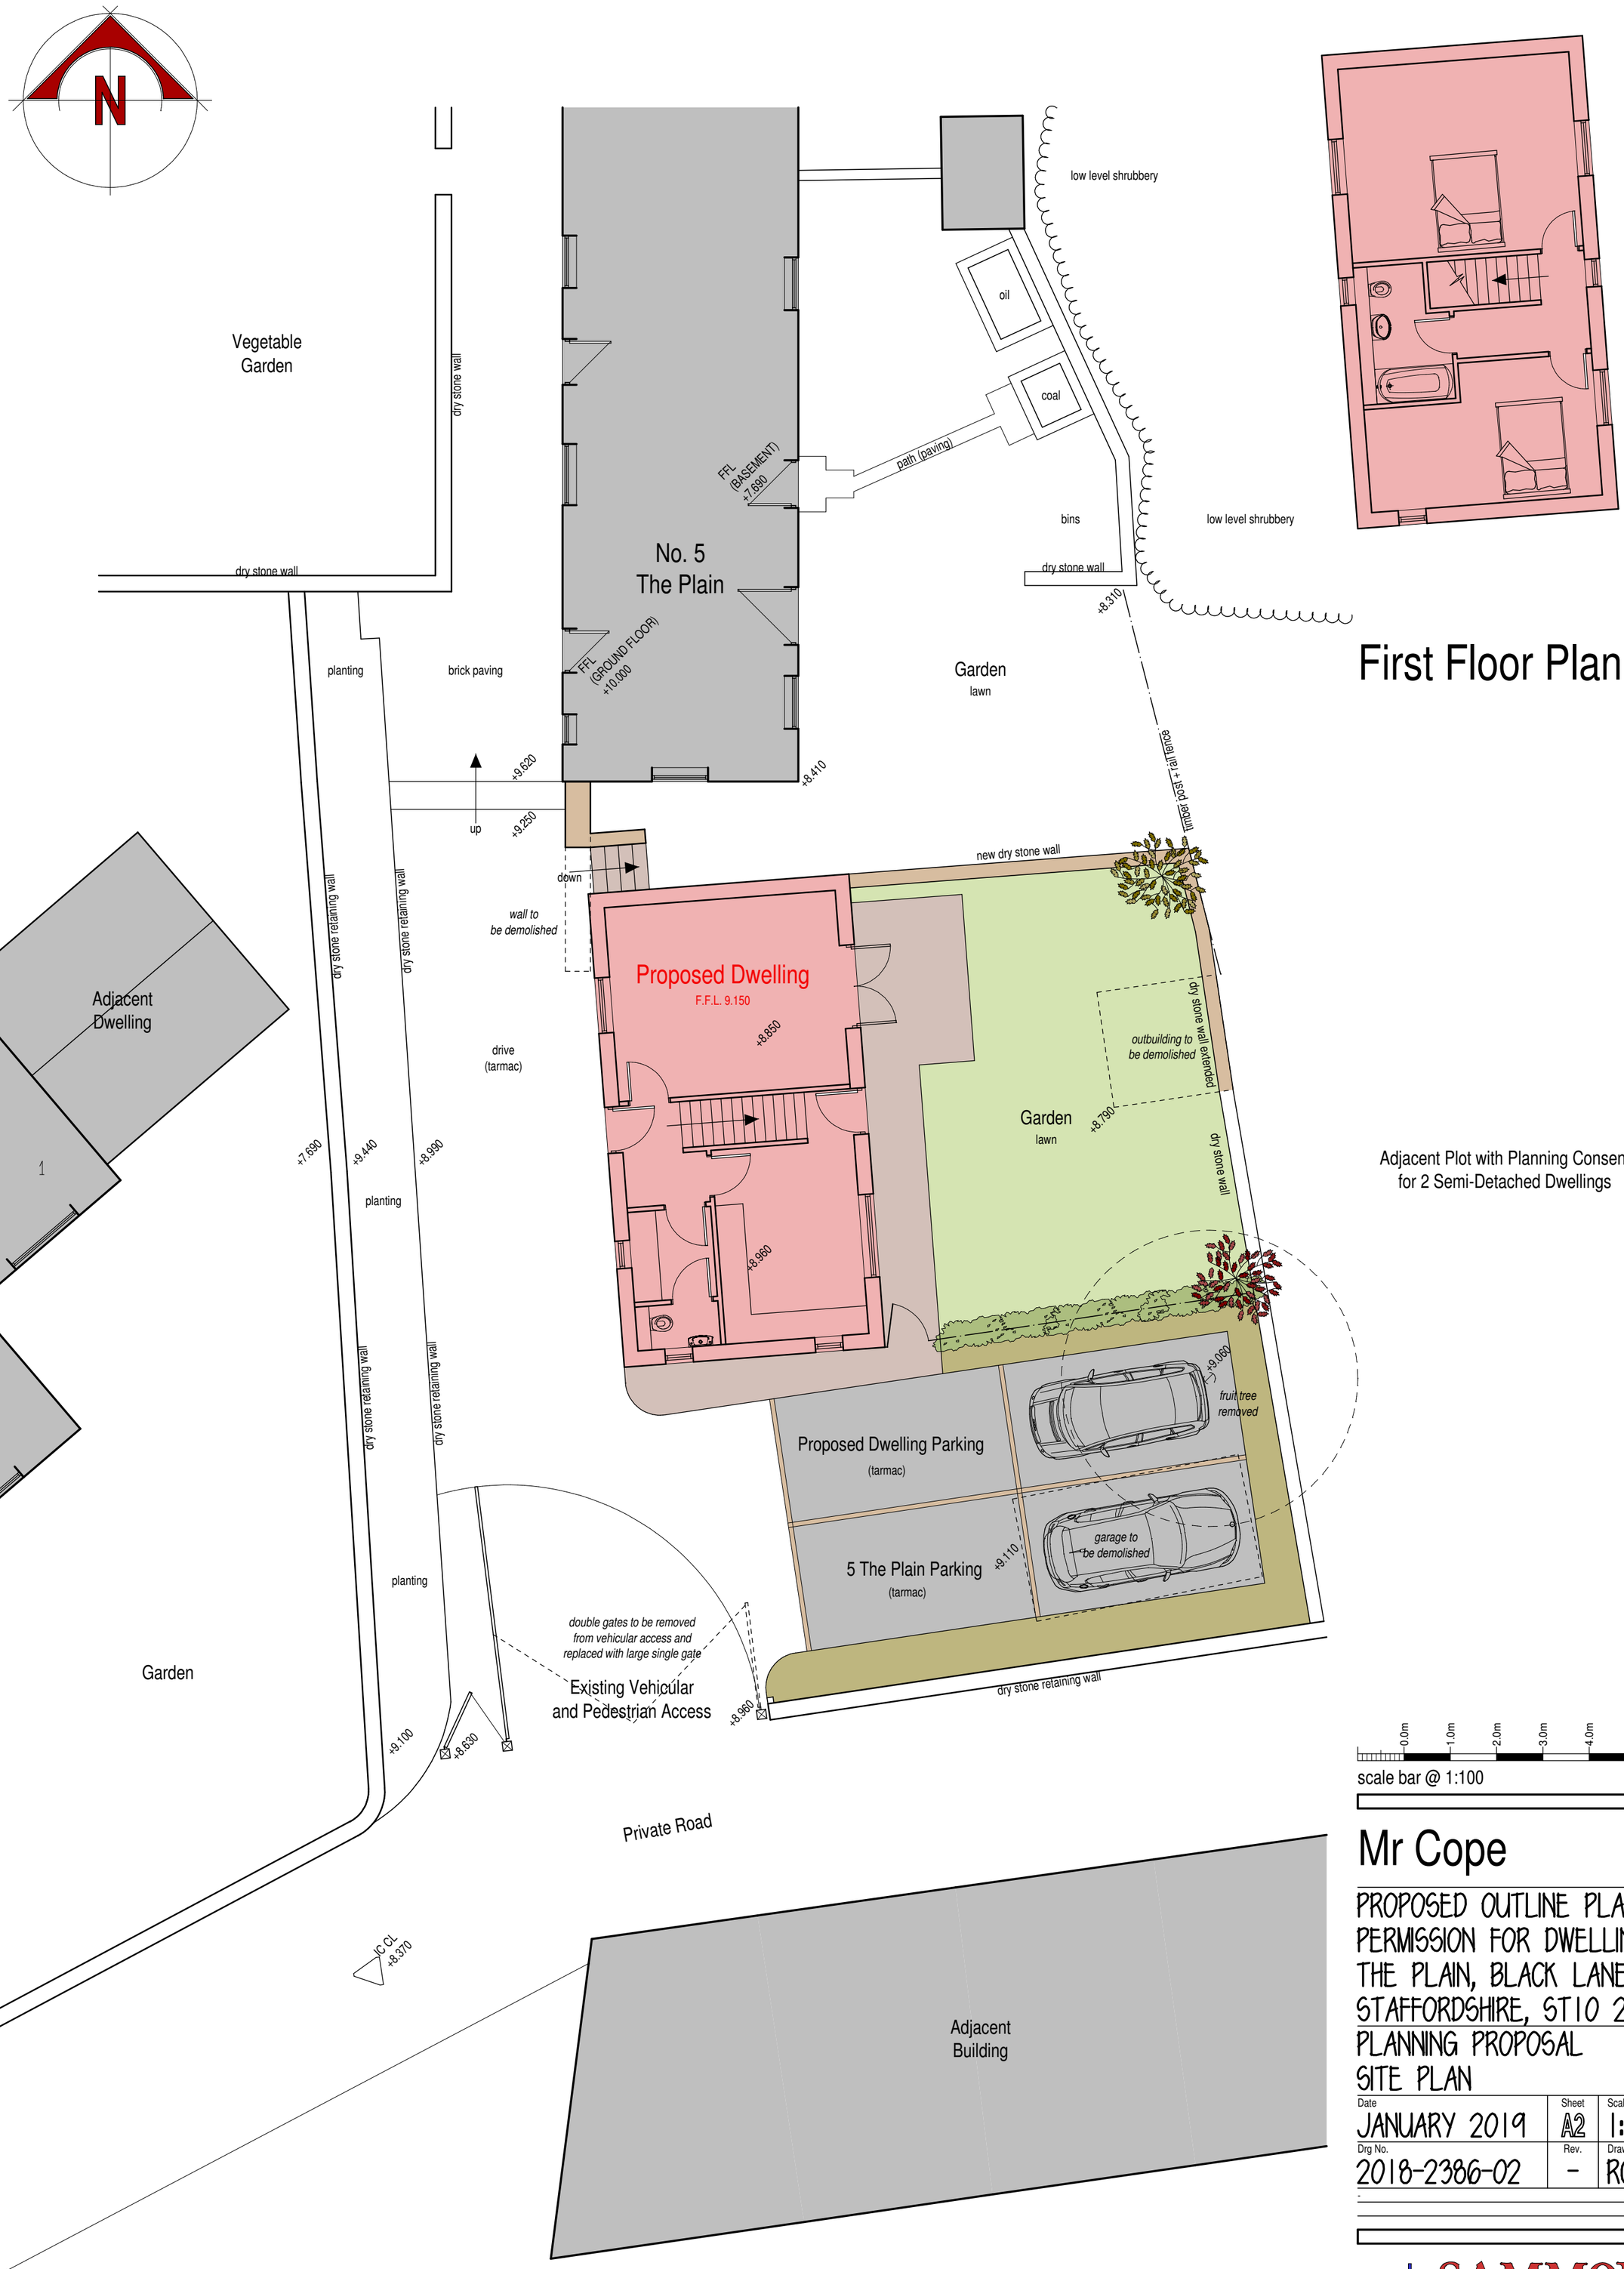

First Floor Plan

Adjacent Plot with Planning Consent for 2 Semi-Detached Dwellings

Ground Floor and Site Plan

0.0m 1.0m 2.0m 3.0m 4.0m 5.0m

scale bar @ 1:100

Mr Cope

PROPOSED OUTLINE PLANNING PERMISSION FOR DWELLING AT THE PLAIN, BLACK LANE, WHISTON, STAFFORDSHIRE, ST10 2HZ

PLANNING PROPOSAL

SITE PLAN

Date	Sheet	Scale
JANUARY 2019	A2	1:100
Drg No.	Rev.	Drawn
2018-2386-02	-	RG

-

SAMMONS Architectural LIMITED
Chartered Institute of Architectural Technologists Registered Practice
10 Cawdry Buildings, Fountain Street, Leek. ST13 6JP
Telephone: 01538 386002
E-mail: info@sammonsltd.co.uk
Web: www.sammonsltd.co.uk

This drawing is copyright.
All dimensions must be checked prior to commencement.