
All heights, sizes and dimensions should be checked on site by the contractor before any work is put in hand.

Figured dimensions should be taken in preference to scaling and any errors or omissions reported to the architect at once

This drawing has been prepared in accordance with the CDM (Construction Design and Management) and all foreseeable design risks to those involved or affected by construction have been avoided wherever possible

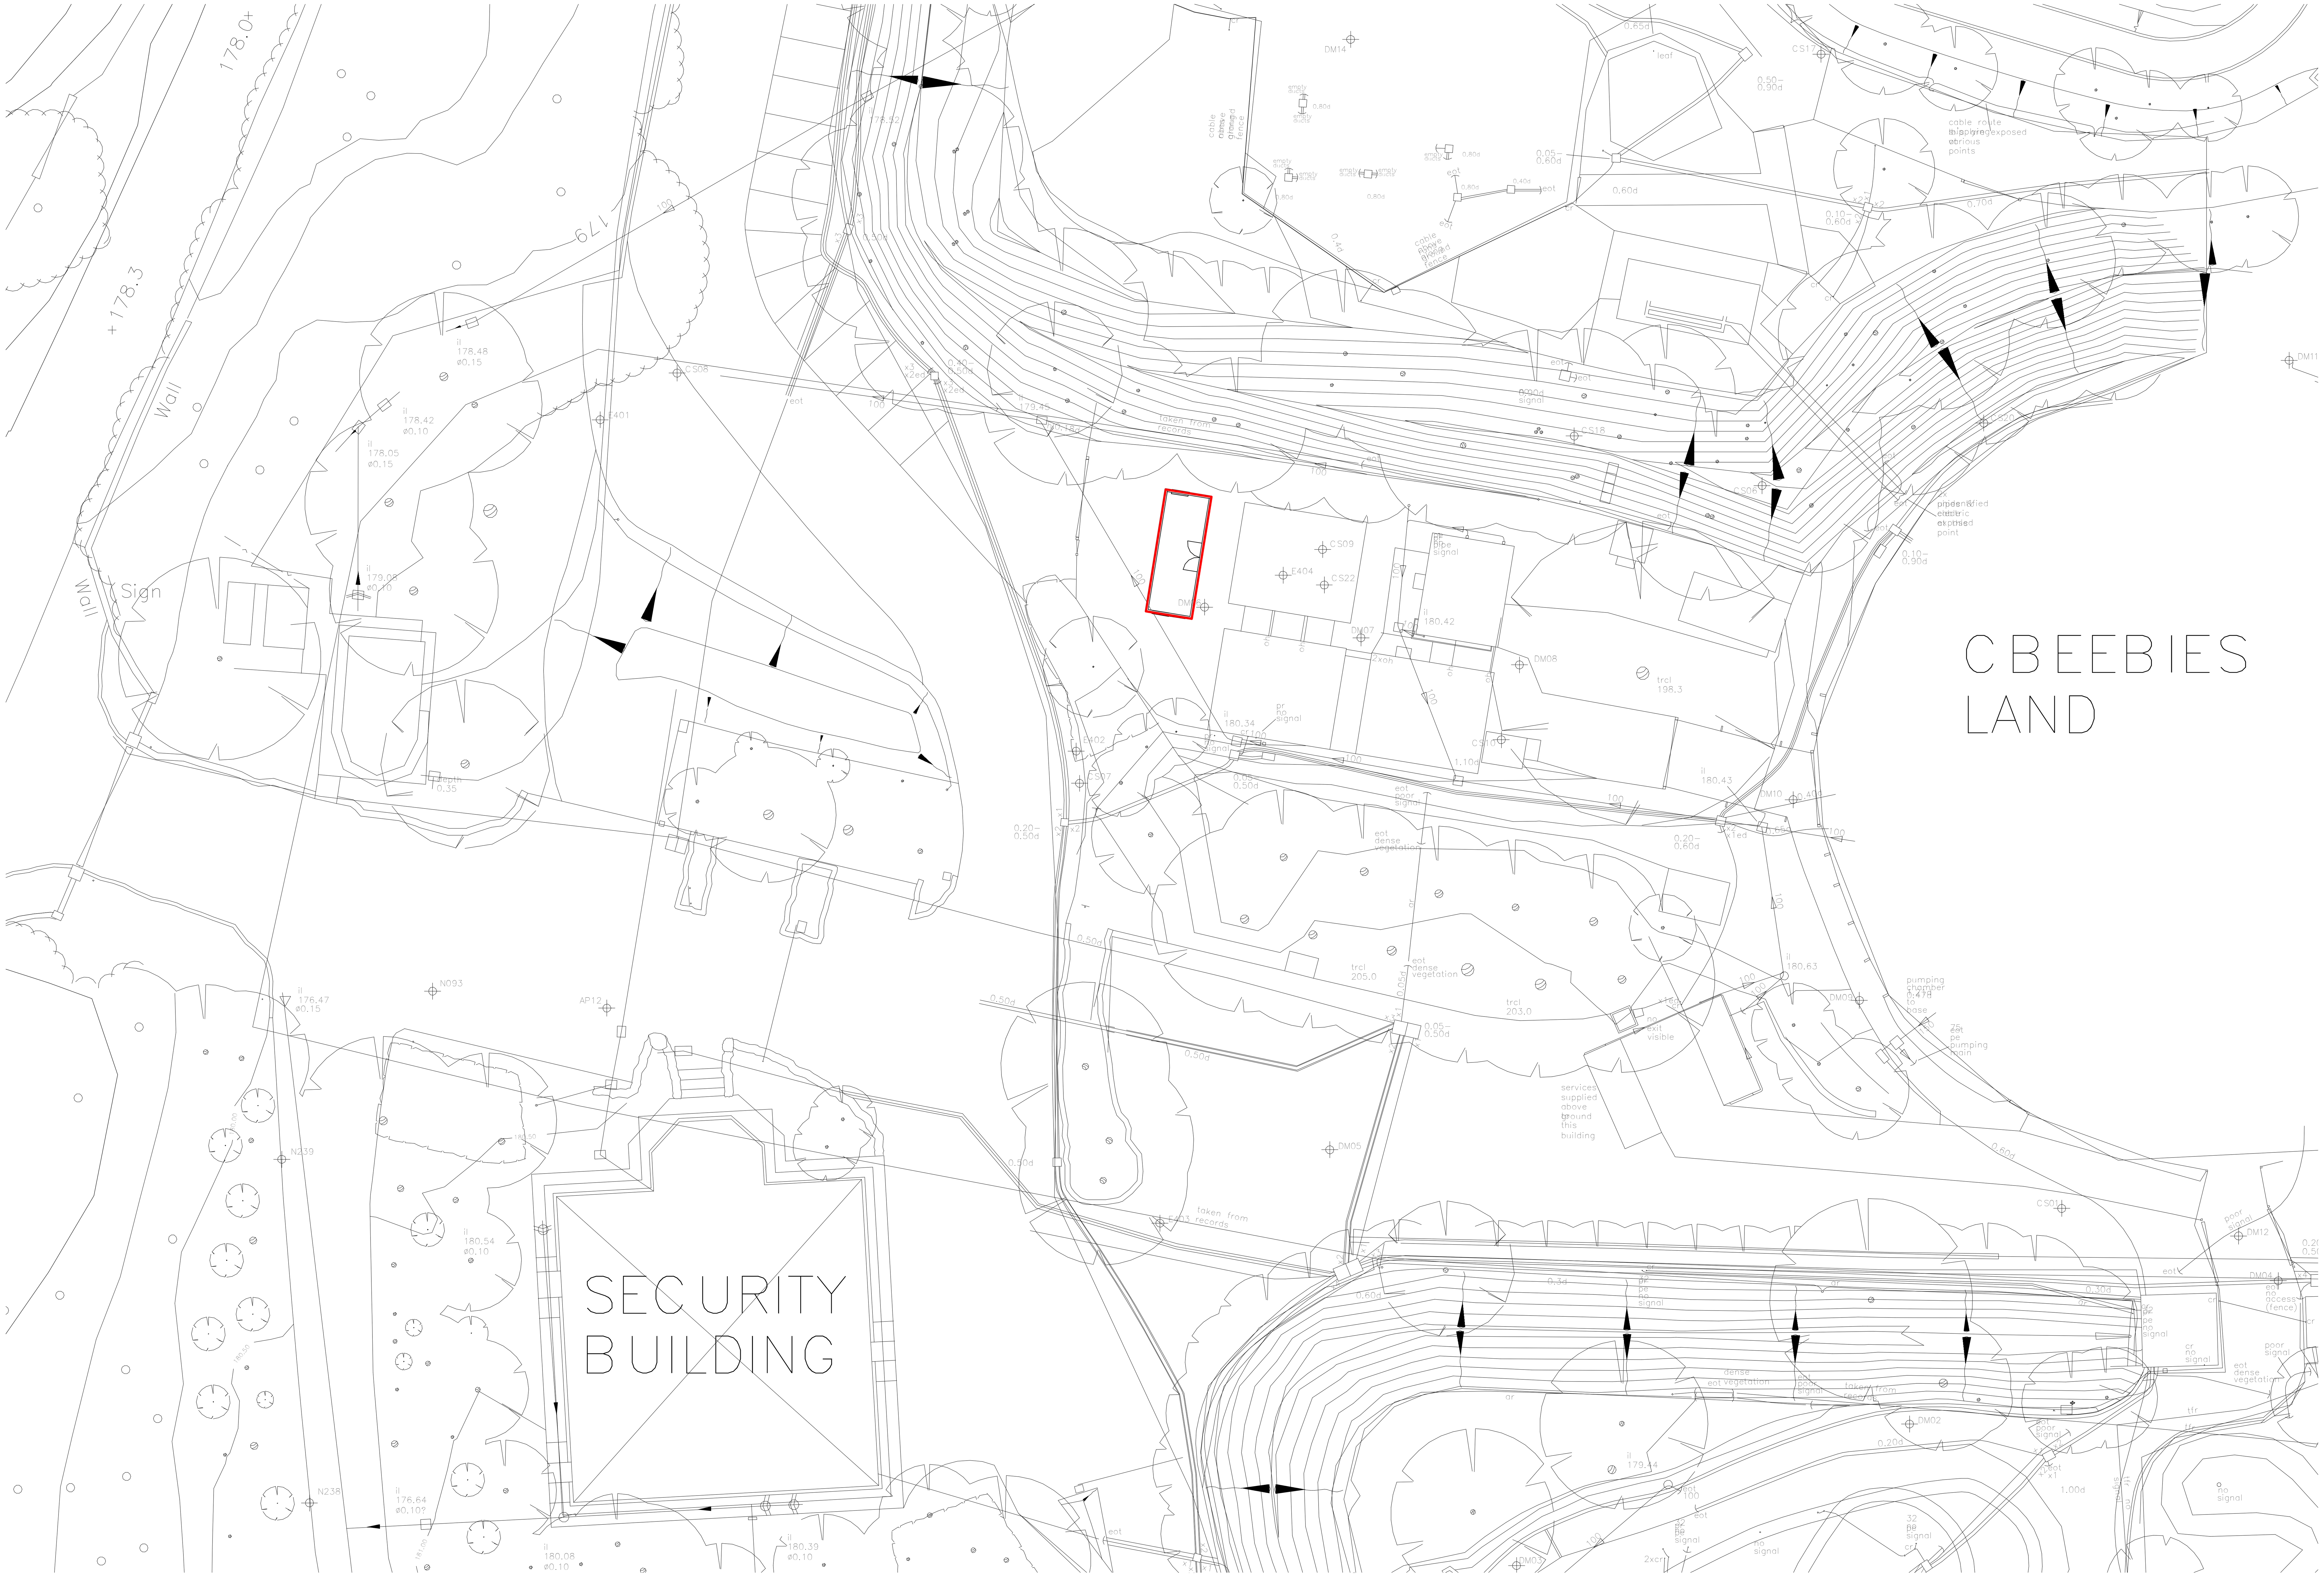

Site Plan as Proposed

SCALE 1 : 200

Rev	Date	By	Detail

Drawing status

S3 FOR REVIEW

Client

Merlin Entertainments Ltd

Project/Location

ATR Changing Rooms

Alton Towers Resort
Alton
Staffordshire
ST10 4DB

SMYTHEMAN ARCHITECTURAL

12 High Street
Tean
Stoke-on-Trent
ST10 4DZ
United Kingdom

T +44 (0)1538 722097
F +44 (0)1538 722185
mail@smytheman.co.uk
www.smytheman.co.uk

Drawing title

Proposed Site Plan

Scale(s)	Date	Drawn	Checked	Job Number
1 : 200 @A1	21/02/19	JK	SS	3126

Drawing number | **Revision**

ATCC-SA-XX-XX-DR-A-0103

\\NAS-6E-EB-28\Documents\Drawings\Current Drawings\3126 ATR CONTAINER BIG FUN TIME\01-Architectural\01 WIP\CAD\ATCC-SA-XX-XX-DR-A Scheme Proposal.rvt