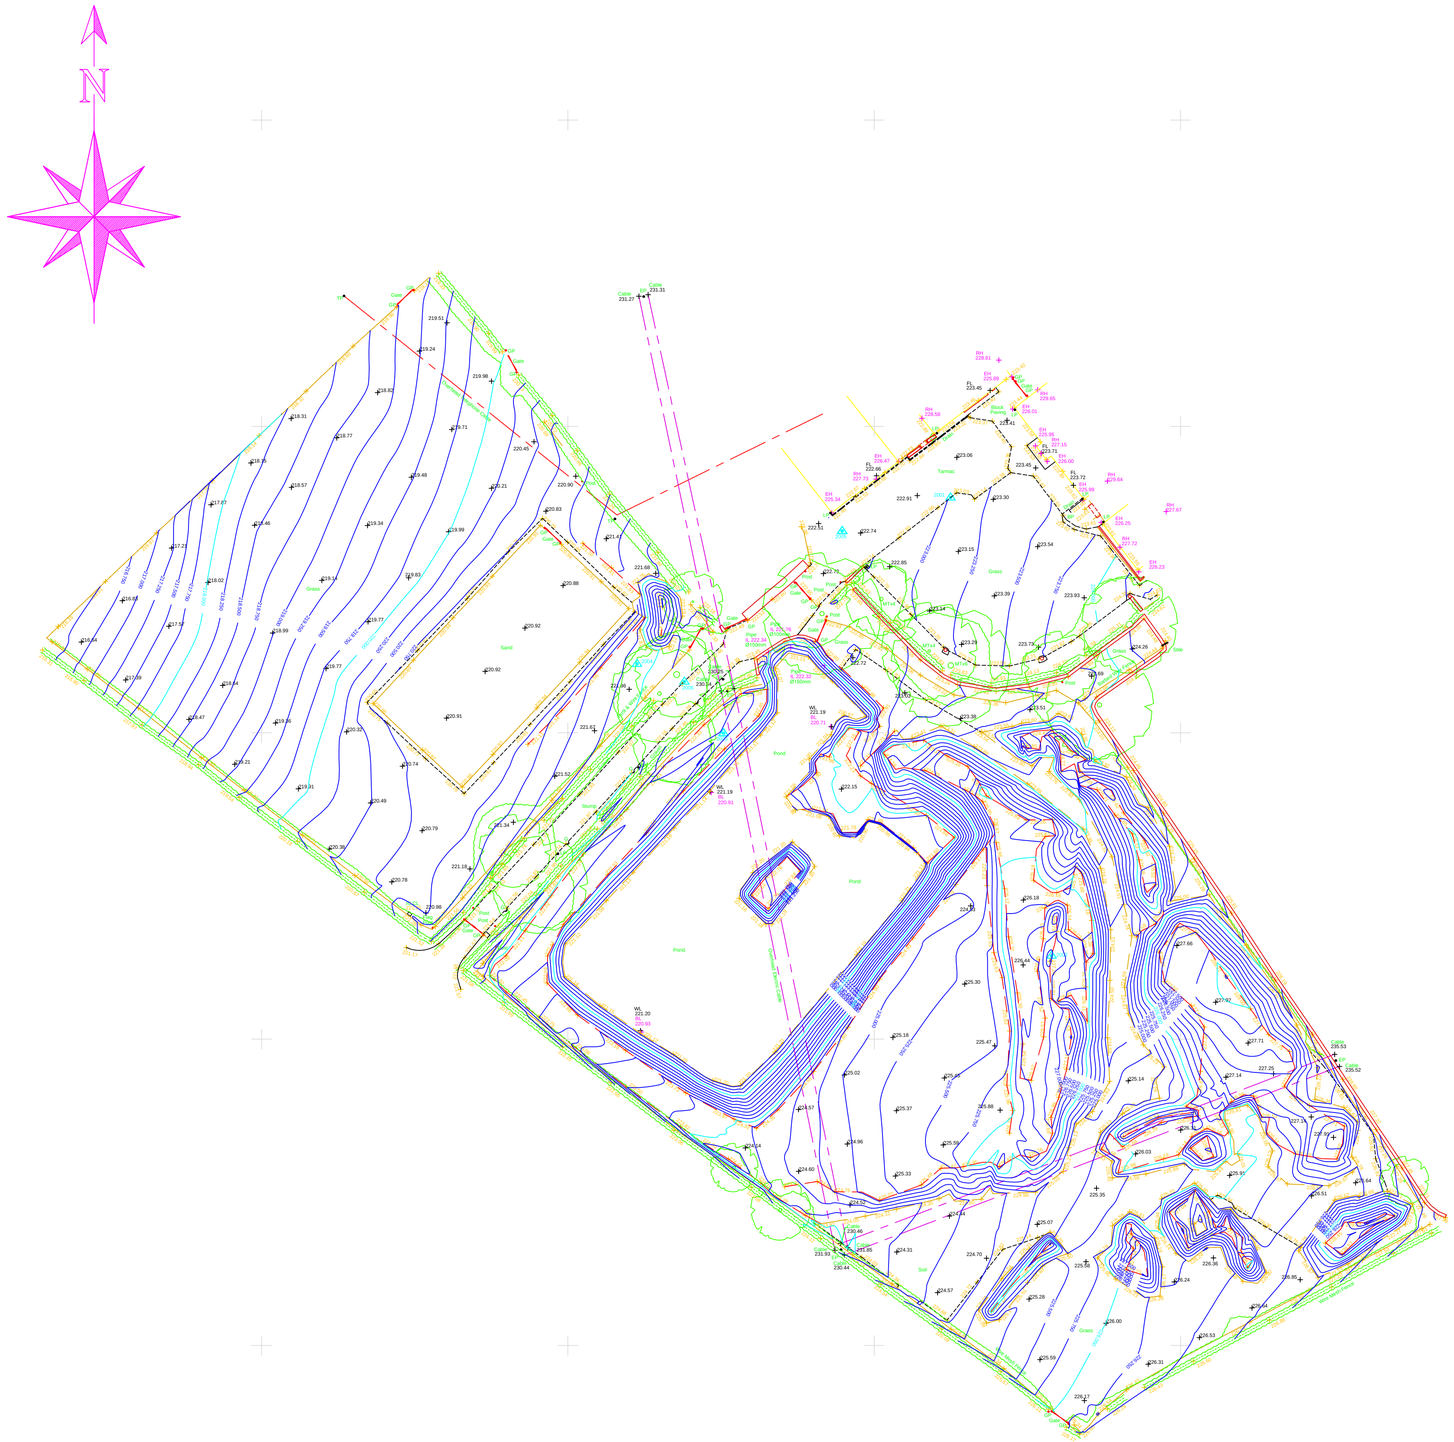

N
Gate
GP
Cable
Cable 231.27
231.31
Stock Fence
Tarmac
Grass
Pond
Sand
Soil
Stump
Post
Gate Post
Gate
