Rev.	Drawn	Comments	Date

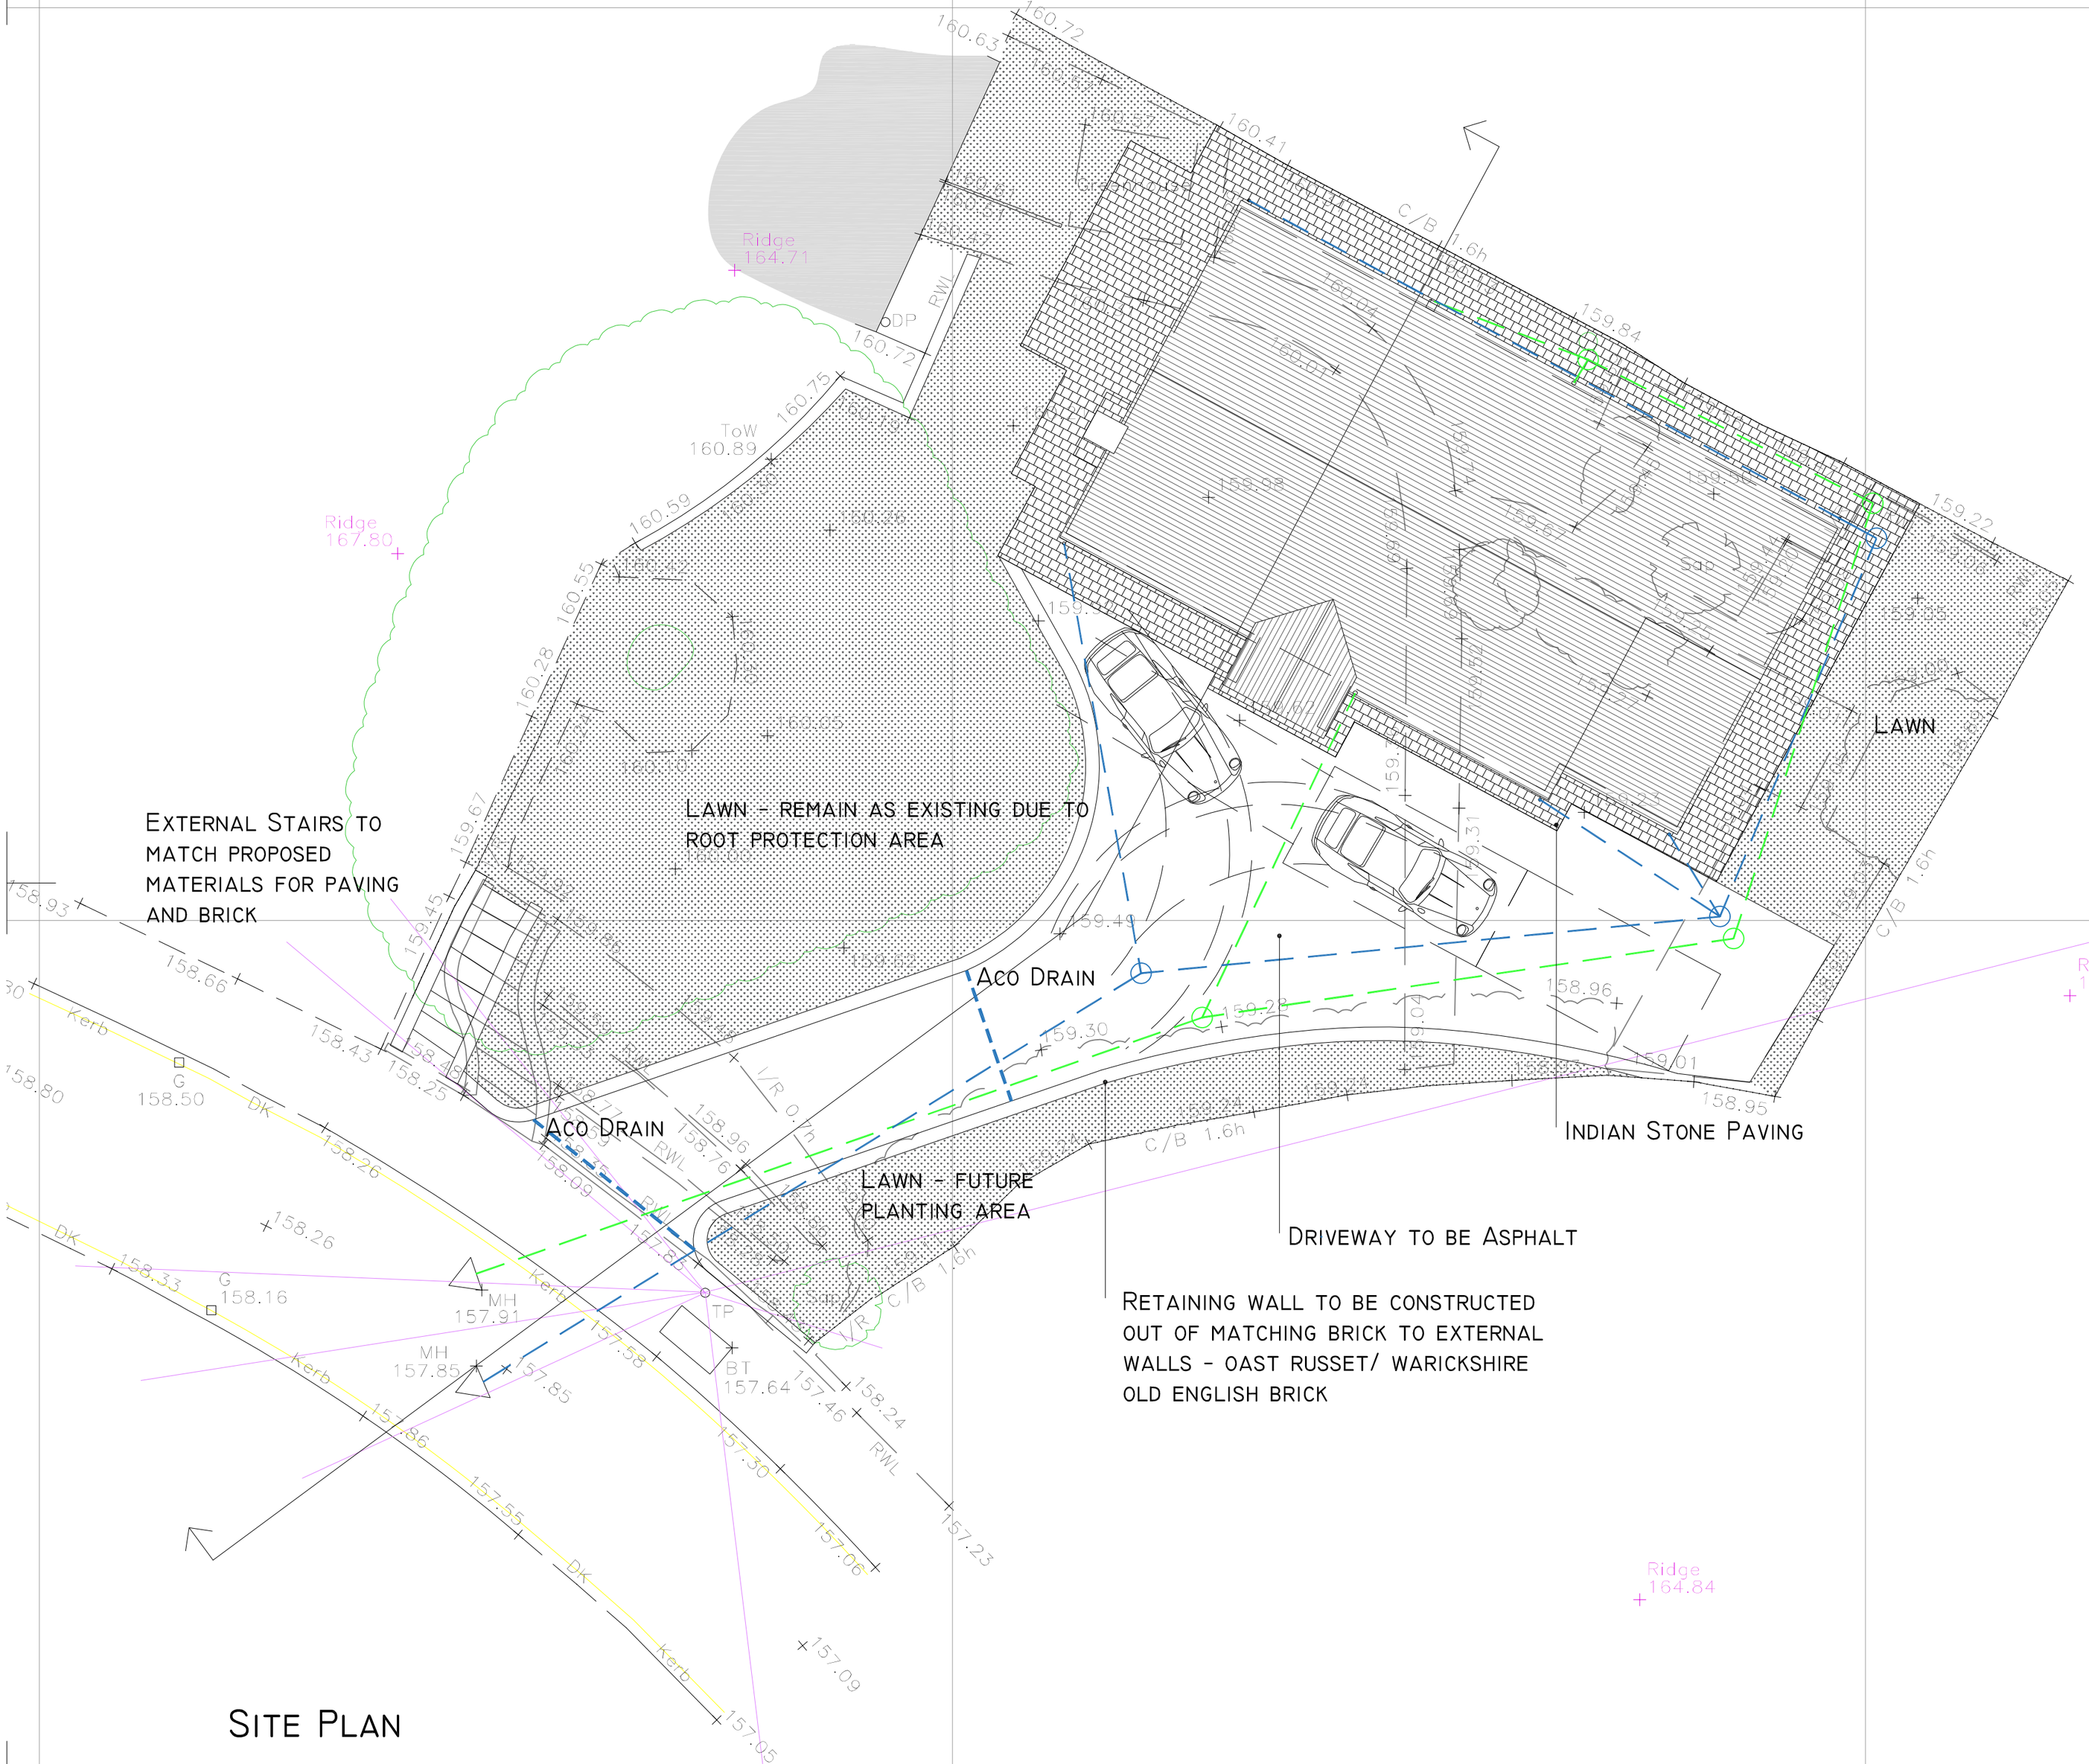

SITE PLAN

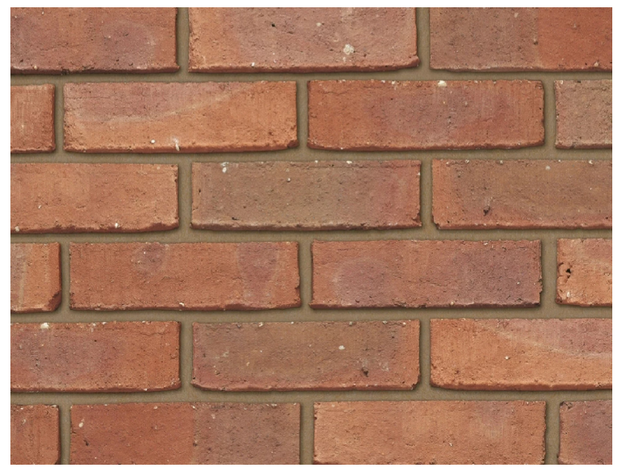

WARWICKSHIRE OLD ENGLISH IBSTOCK BRICK

STORM WATER

FOUL DRAINAGE

MODE
Architects & Development

01782 479644
info@mode-architects.co.uk
www.mode-architects.co.uk
Moorland Developments Ltd

Client

Project New Build Bungalow at 2 Hillside Avenue, Endon

Title Landscape and Drainage Plan

Status Planning

Scale @A2	Date	Drawn	Checked
1:100	Jul 19	KLB	

Drawing No. 19 005 CD (0) 01

Rev

File Ref:

This drawing is subject to Copyright & must not be copied or reproduced without consent. Figured dimensions only are to be taken from this drawing. All contractors must visit the site and be responsible for taking and checking all dimensions relative to their work.