
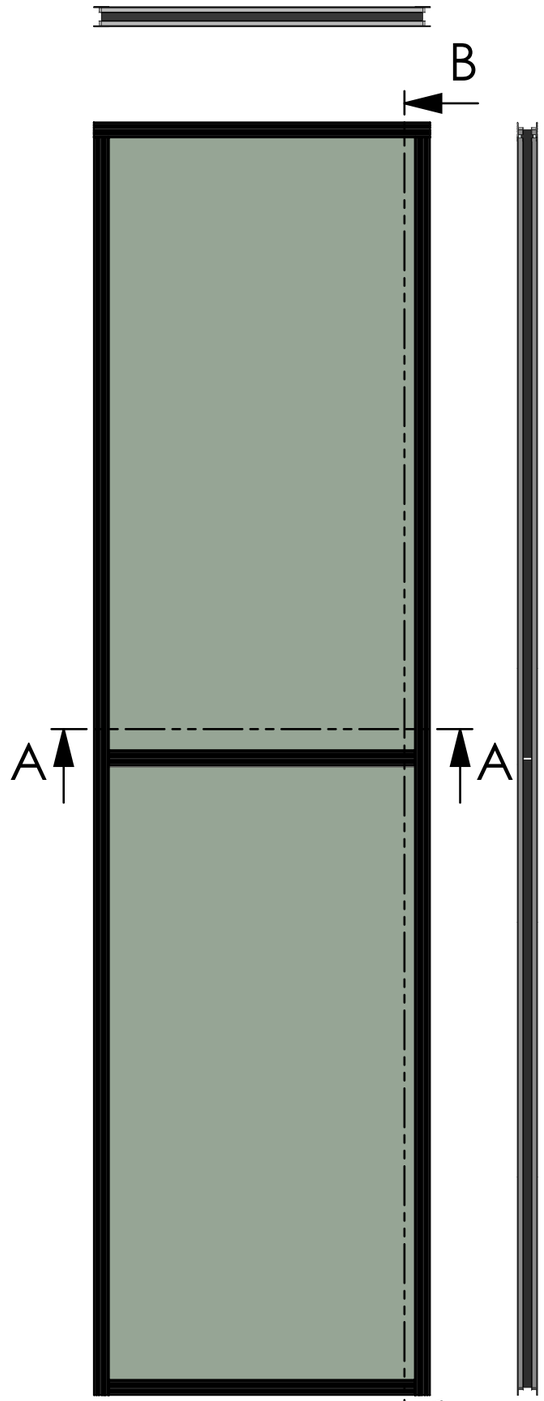


SCALE 1 : 10

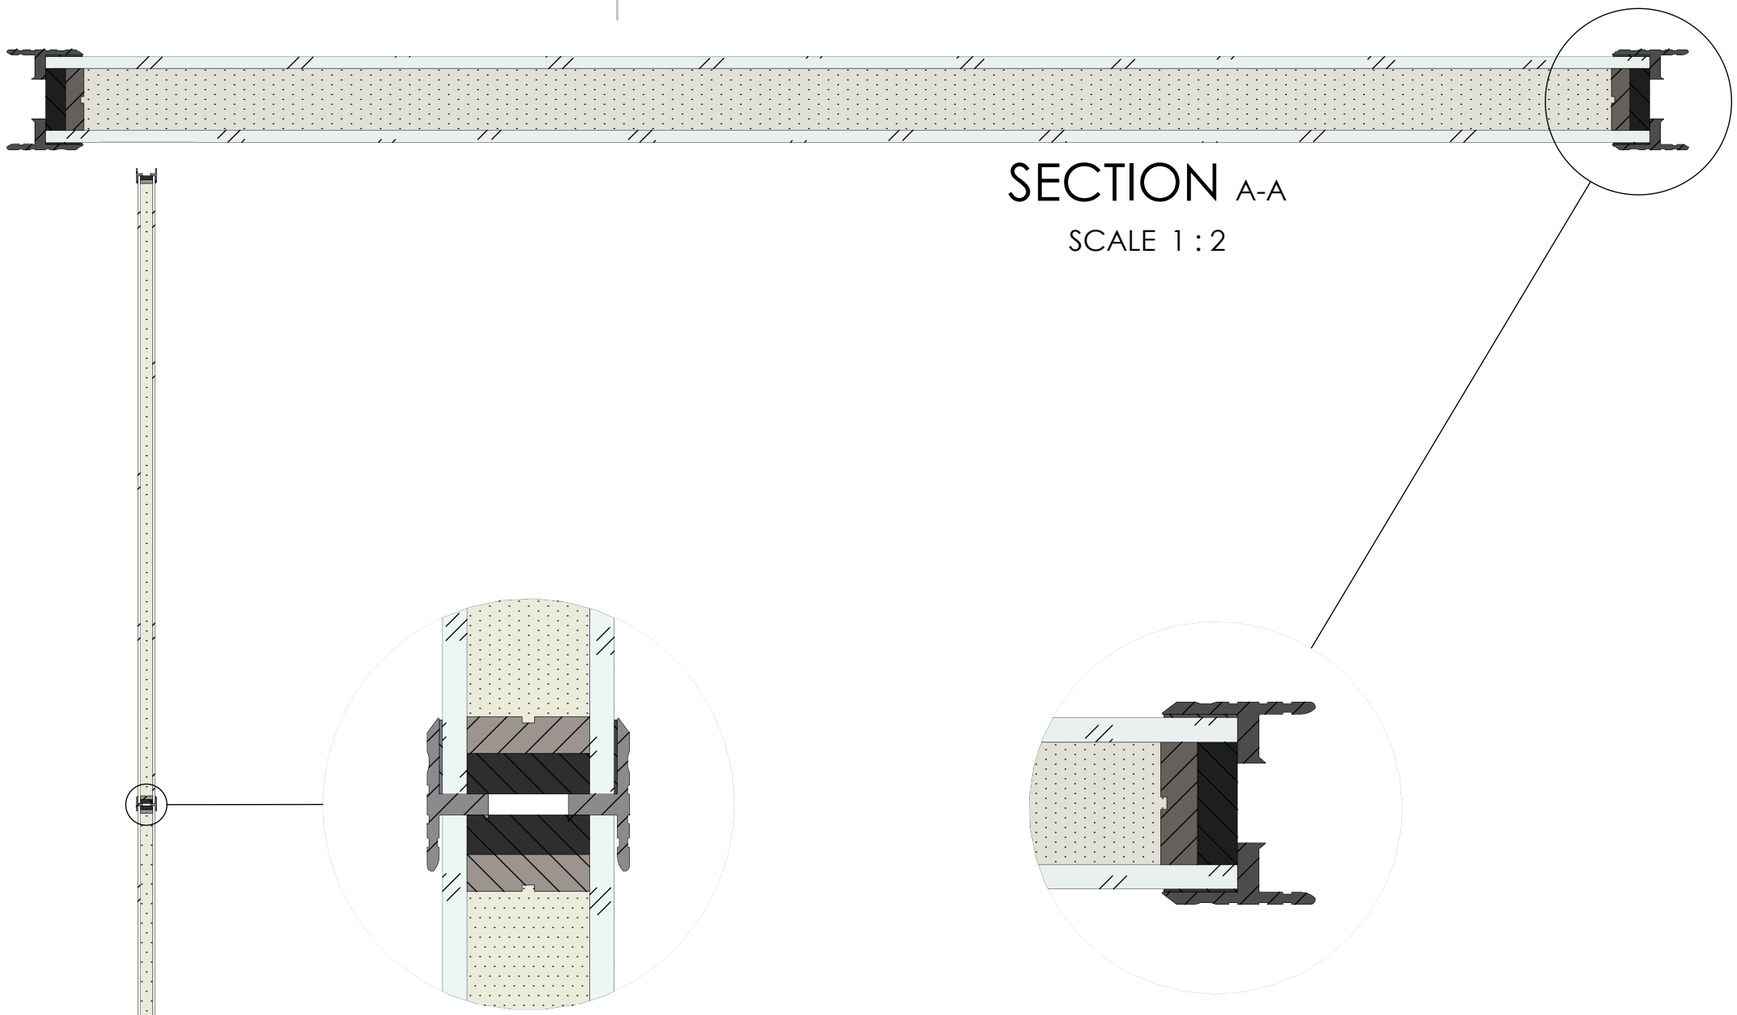

SECTION A-A

SCALE 1 : 2

SECTION B-B

SCALE 1 : 10

DETAIL C

SCALE 1 : 1

DETAIL D

SCALE 1 : 1

Our Insulead® units comprise of a 28mm unit as standard made up of 4mm Pilkington K A glass toughened on the inside pane with 4mm Pilkington Optiwhite toughened on the outside using Swiss U warm edge spacer with a 20mm cavity Argon filled. However they are capable of accommodating any depth of unit. All glazing is toughened as standard.

TOUCHSTONE GLAZING SOLUTIONS

THE MEASURE OF QUALITY

~~DO NOT SCALE DRAWING~~

UNLESS OTHERWISE SPECIFIED:
DIMENSIONS ARE IN MILLIMETERS

TITLE:

Stacked Insulead® Units

SCALE AS DETAILED | A3