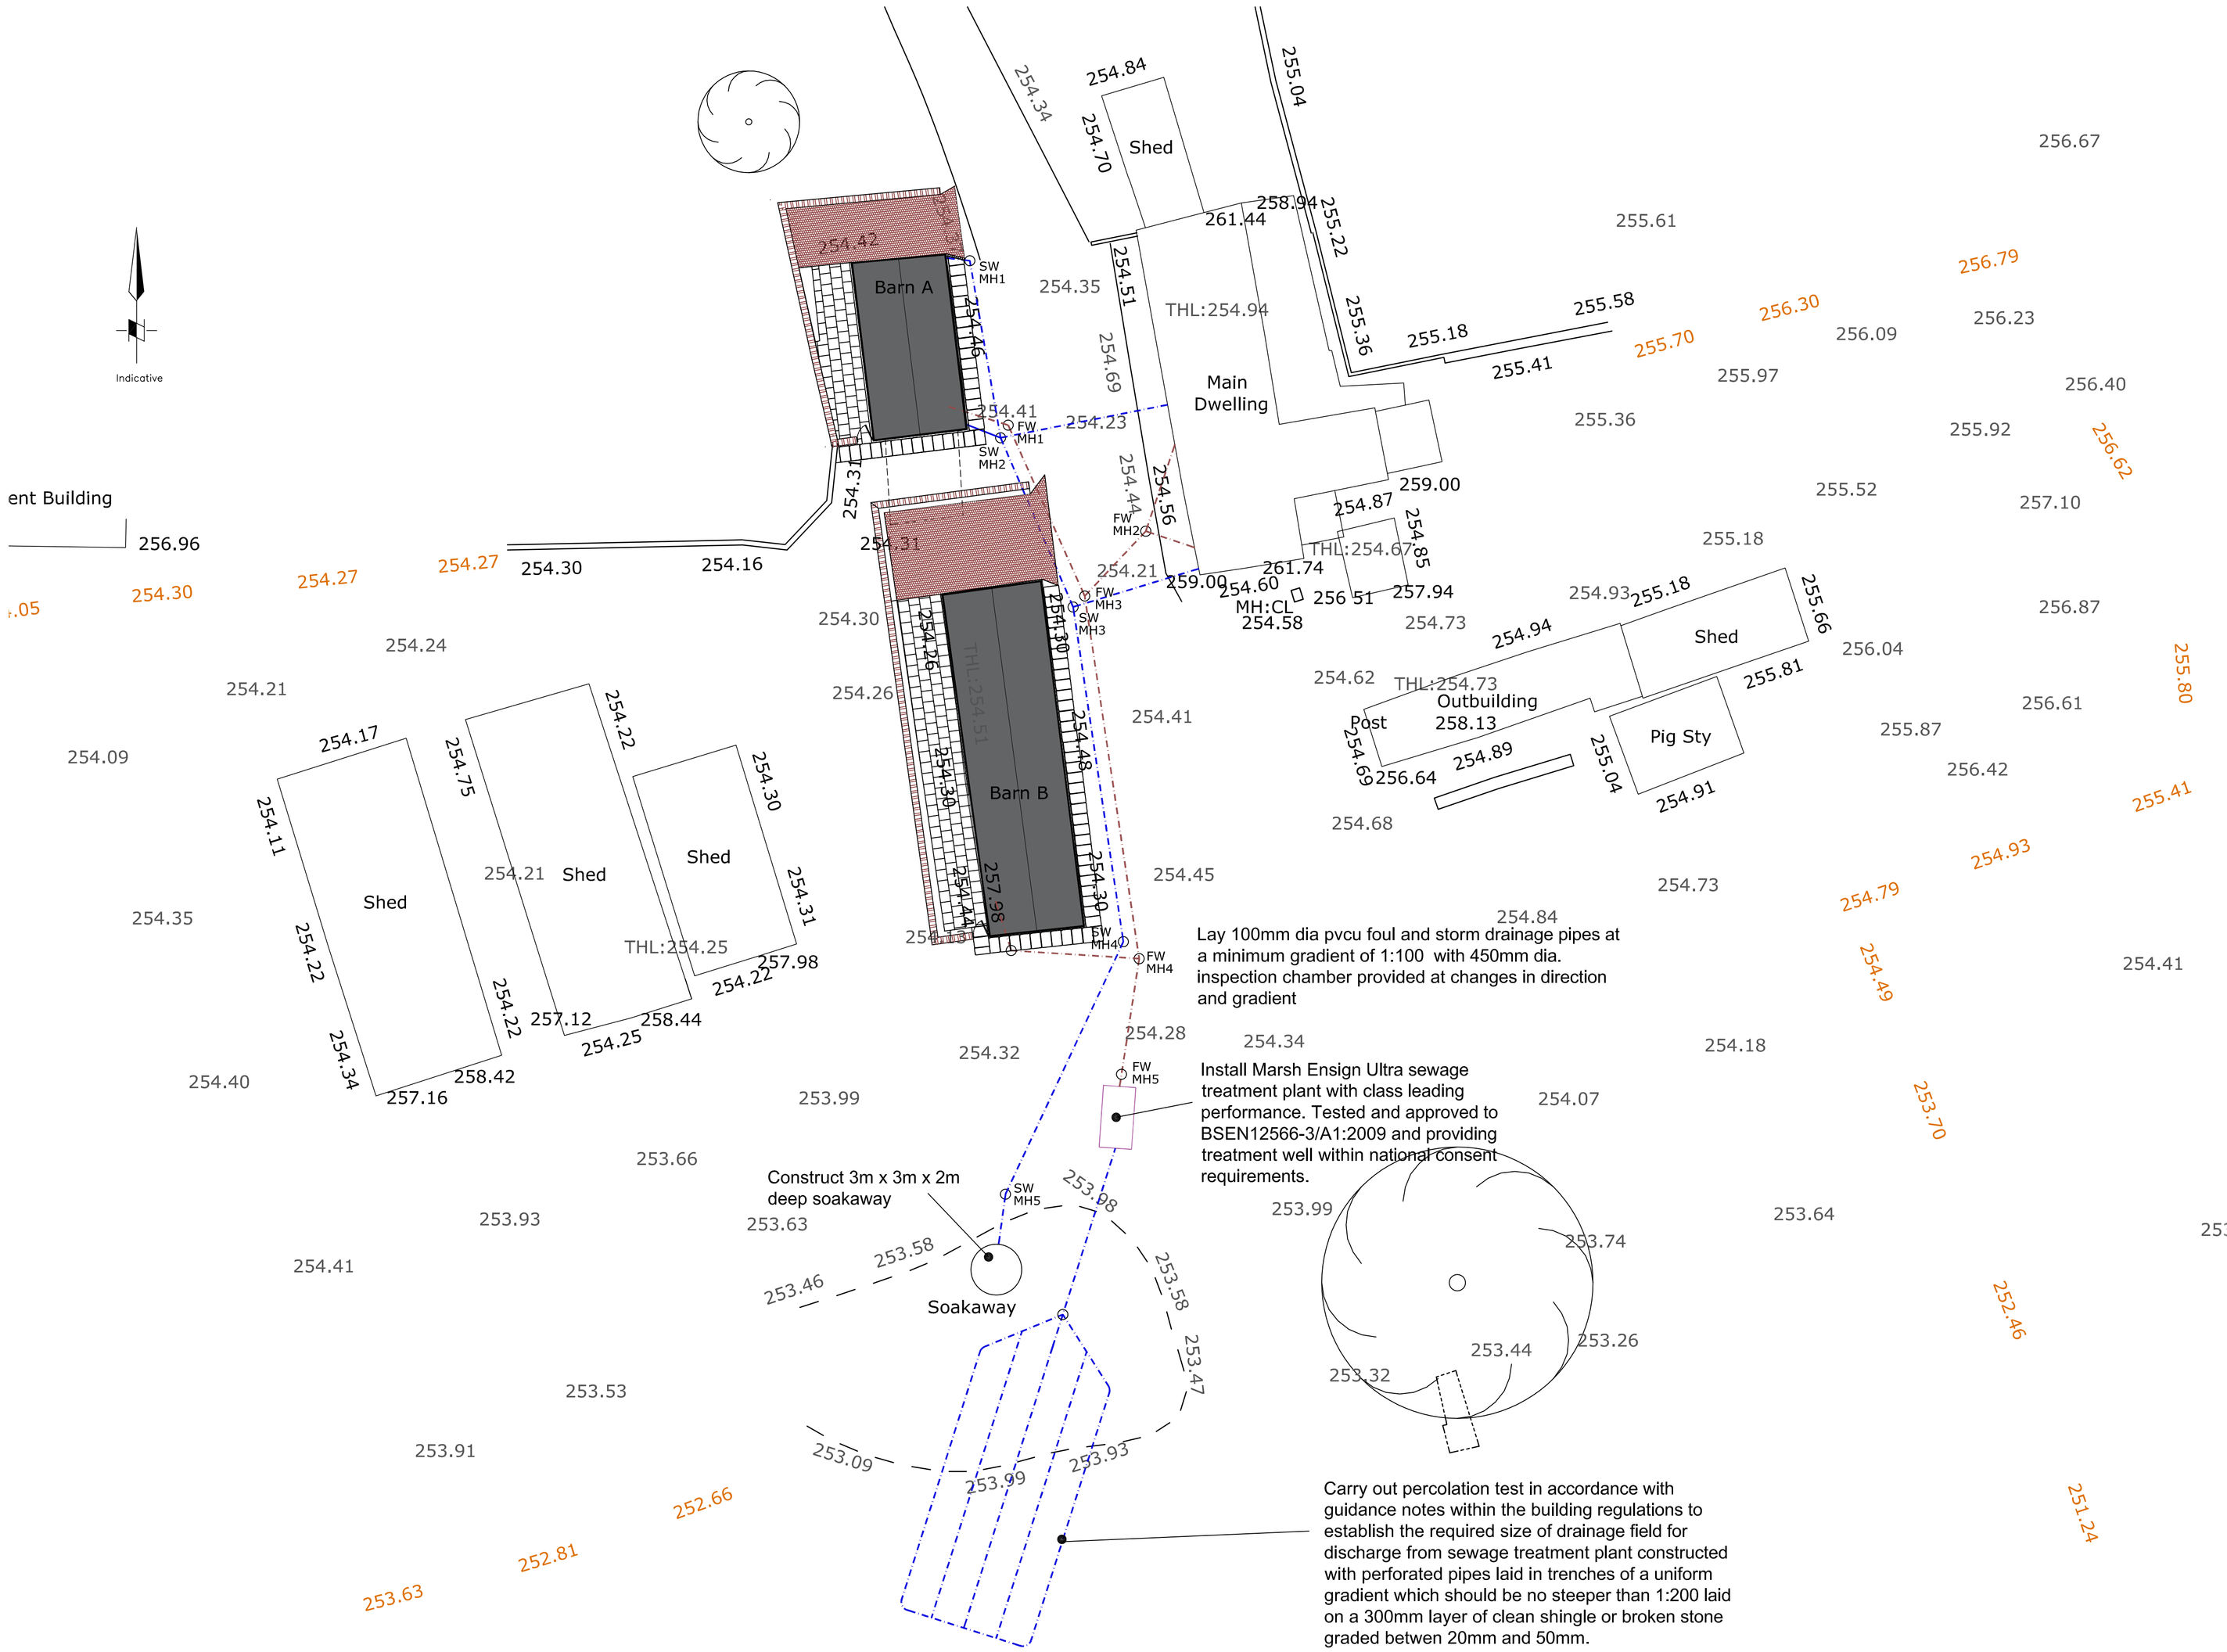

Drainage Plan Scale 1:200 @ A1

Scale bar @ 1:200

Rev.	Drawn	Comments.	Date

MAC
ARCHITECTURAL DESIGN LTD
Moorland House, 123 Moorland Road, Burslem, ST6 1JD.
T:01782 503302 E:admin@mac-arch.co.uk

Client:
Mr & Mrs J Harrison

Project:
Proposed Barn Conversions at
Apesford Farm, Apesford,
Nr. Bradnop, Leek, Staffordshire.

Title:
Details of Drainage

Status:
Planning.

Paper Size: A1 Date: February 2019 Drawing Ref: 1571-AL10A