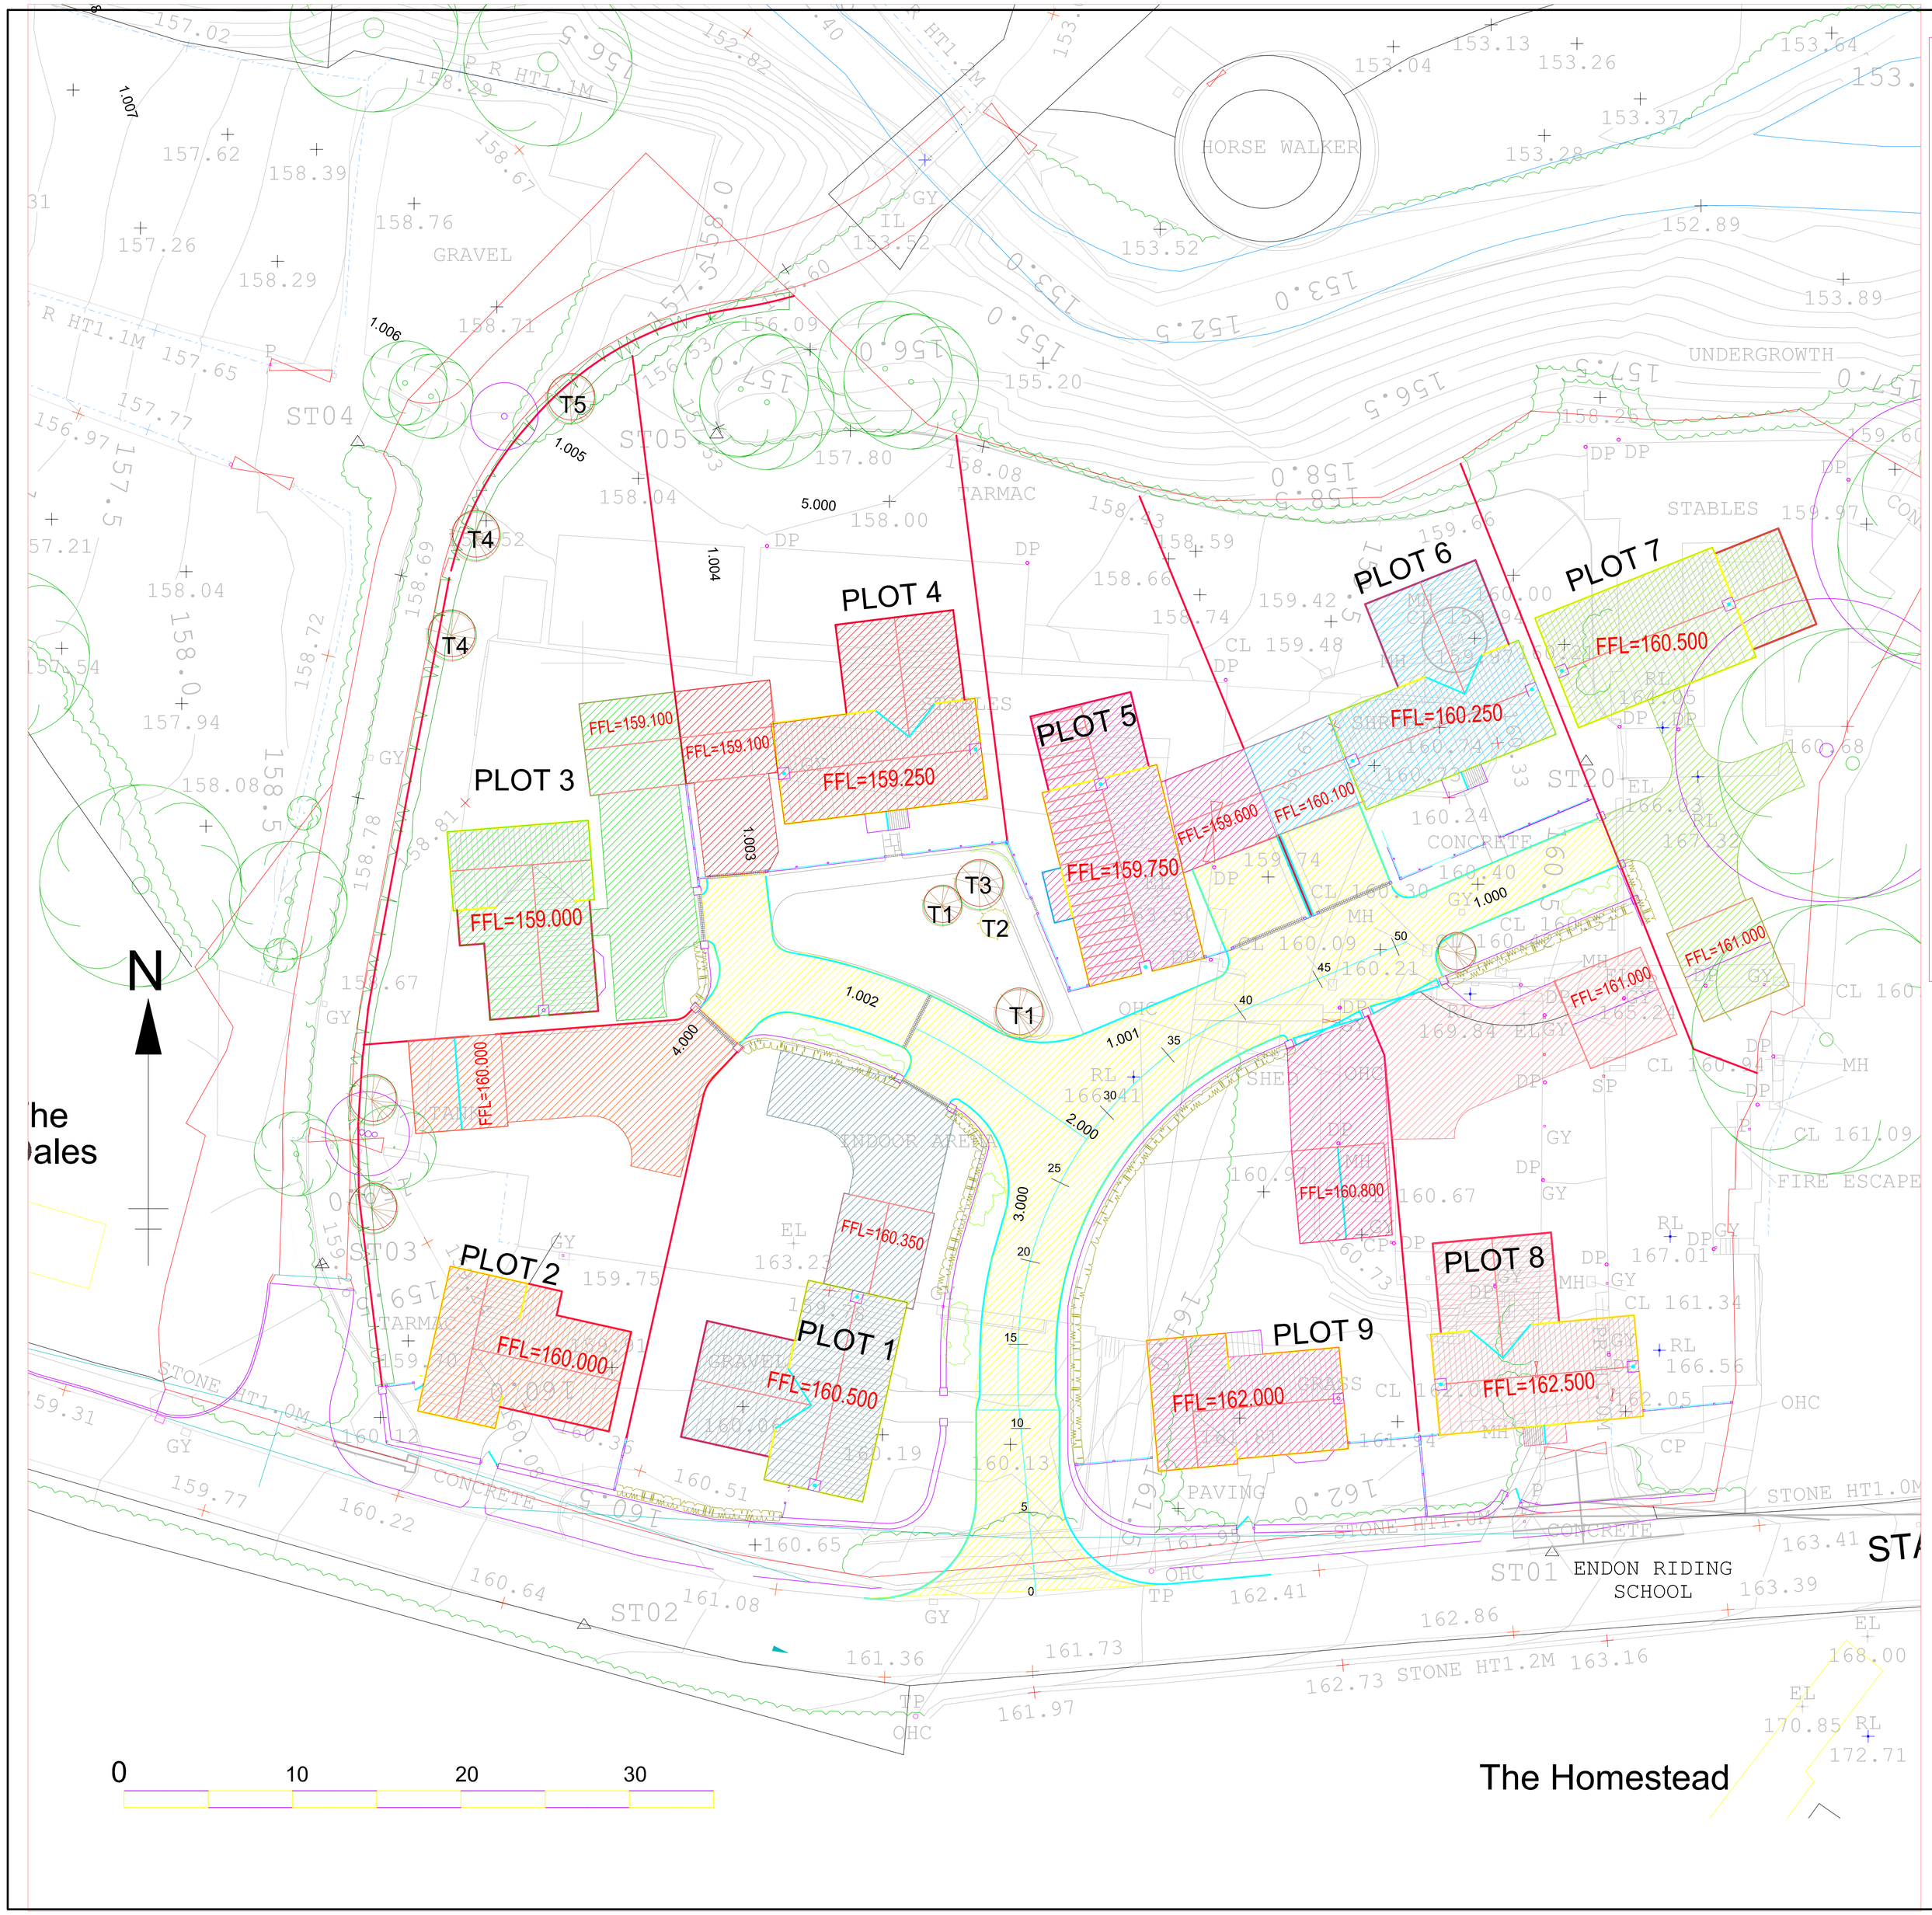

IMPERMEABLE AREA = 200sqm

IMPERMEABLE AREA = 196sqm

IMPERMEABLE AREA = 178sqm

IMPERMEABLE AREA = 166qm

IMPERMEABLE AREA = 144sqm

IMPERMEABLE AREA = 139sqm

IMPERMEABLE AREA = 208sqm

IMPERMEABLE AREA = 216sqm

IMPERMEABLE AREA = 144sqm

IMPERMEABLE AREA = 516sqm

A PLAN SCALE ANNOTATION AMENDED TO 1/200 GB 28-11-19

Rev	Description	Chk'd/App'd	Date

Issue: Preliminary

Client/Architect: Humphries Building ltd

Contract: Endon Riding School

Title: Proposed Impermeable Area Plan

KEYTECH DEVELOPMENT DESIGN LTD
46 SANDBACH ROAD, CONGLETON,CHESHIRE CW12 4LW
Phone/Fax: 01260 275760,e-mail: garybennett172@btinternet.com

Date 23/10/19 Scale 1/200
Original size A1
Drawn HB
Checked Approved

Drawing No. K815-100 Revision. A