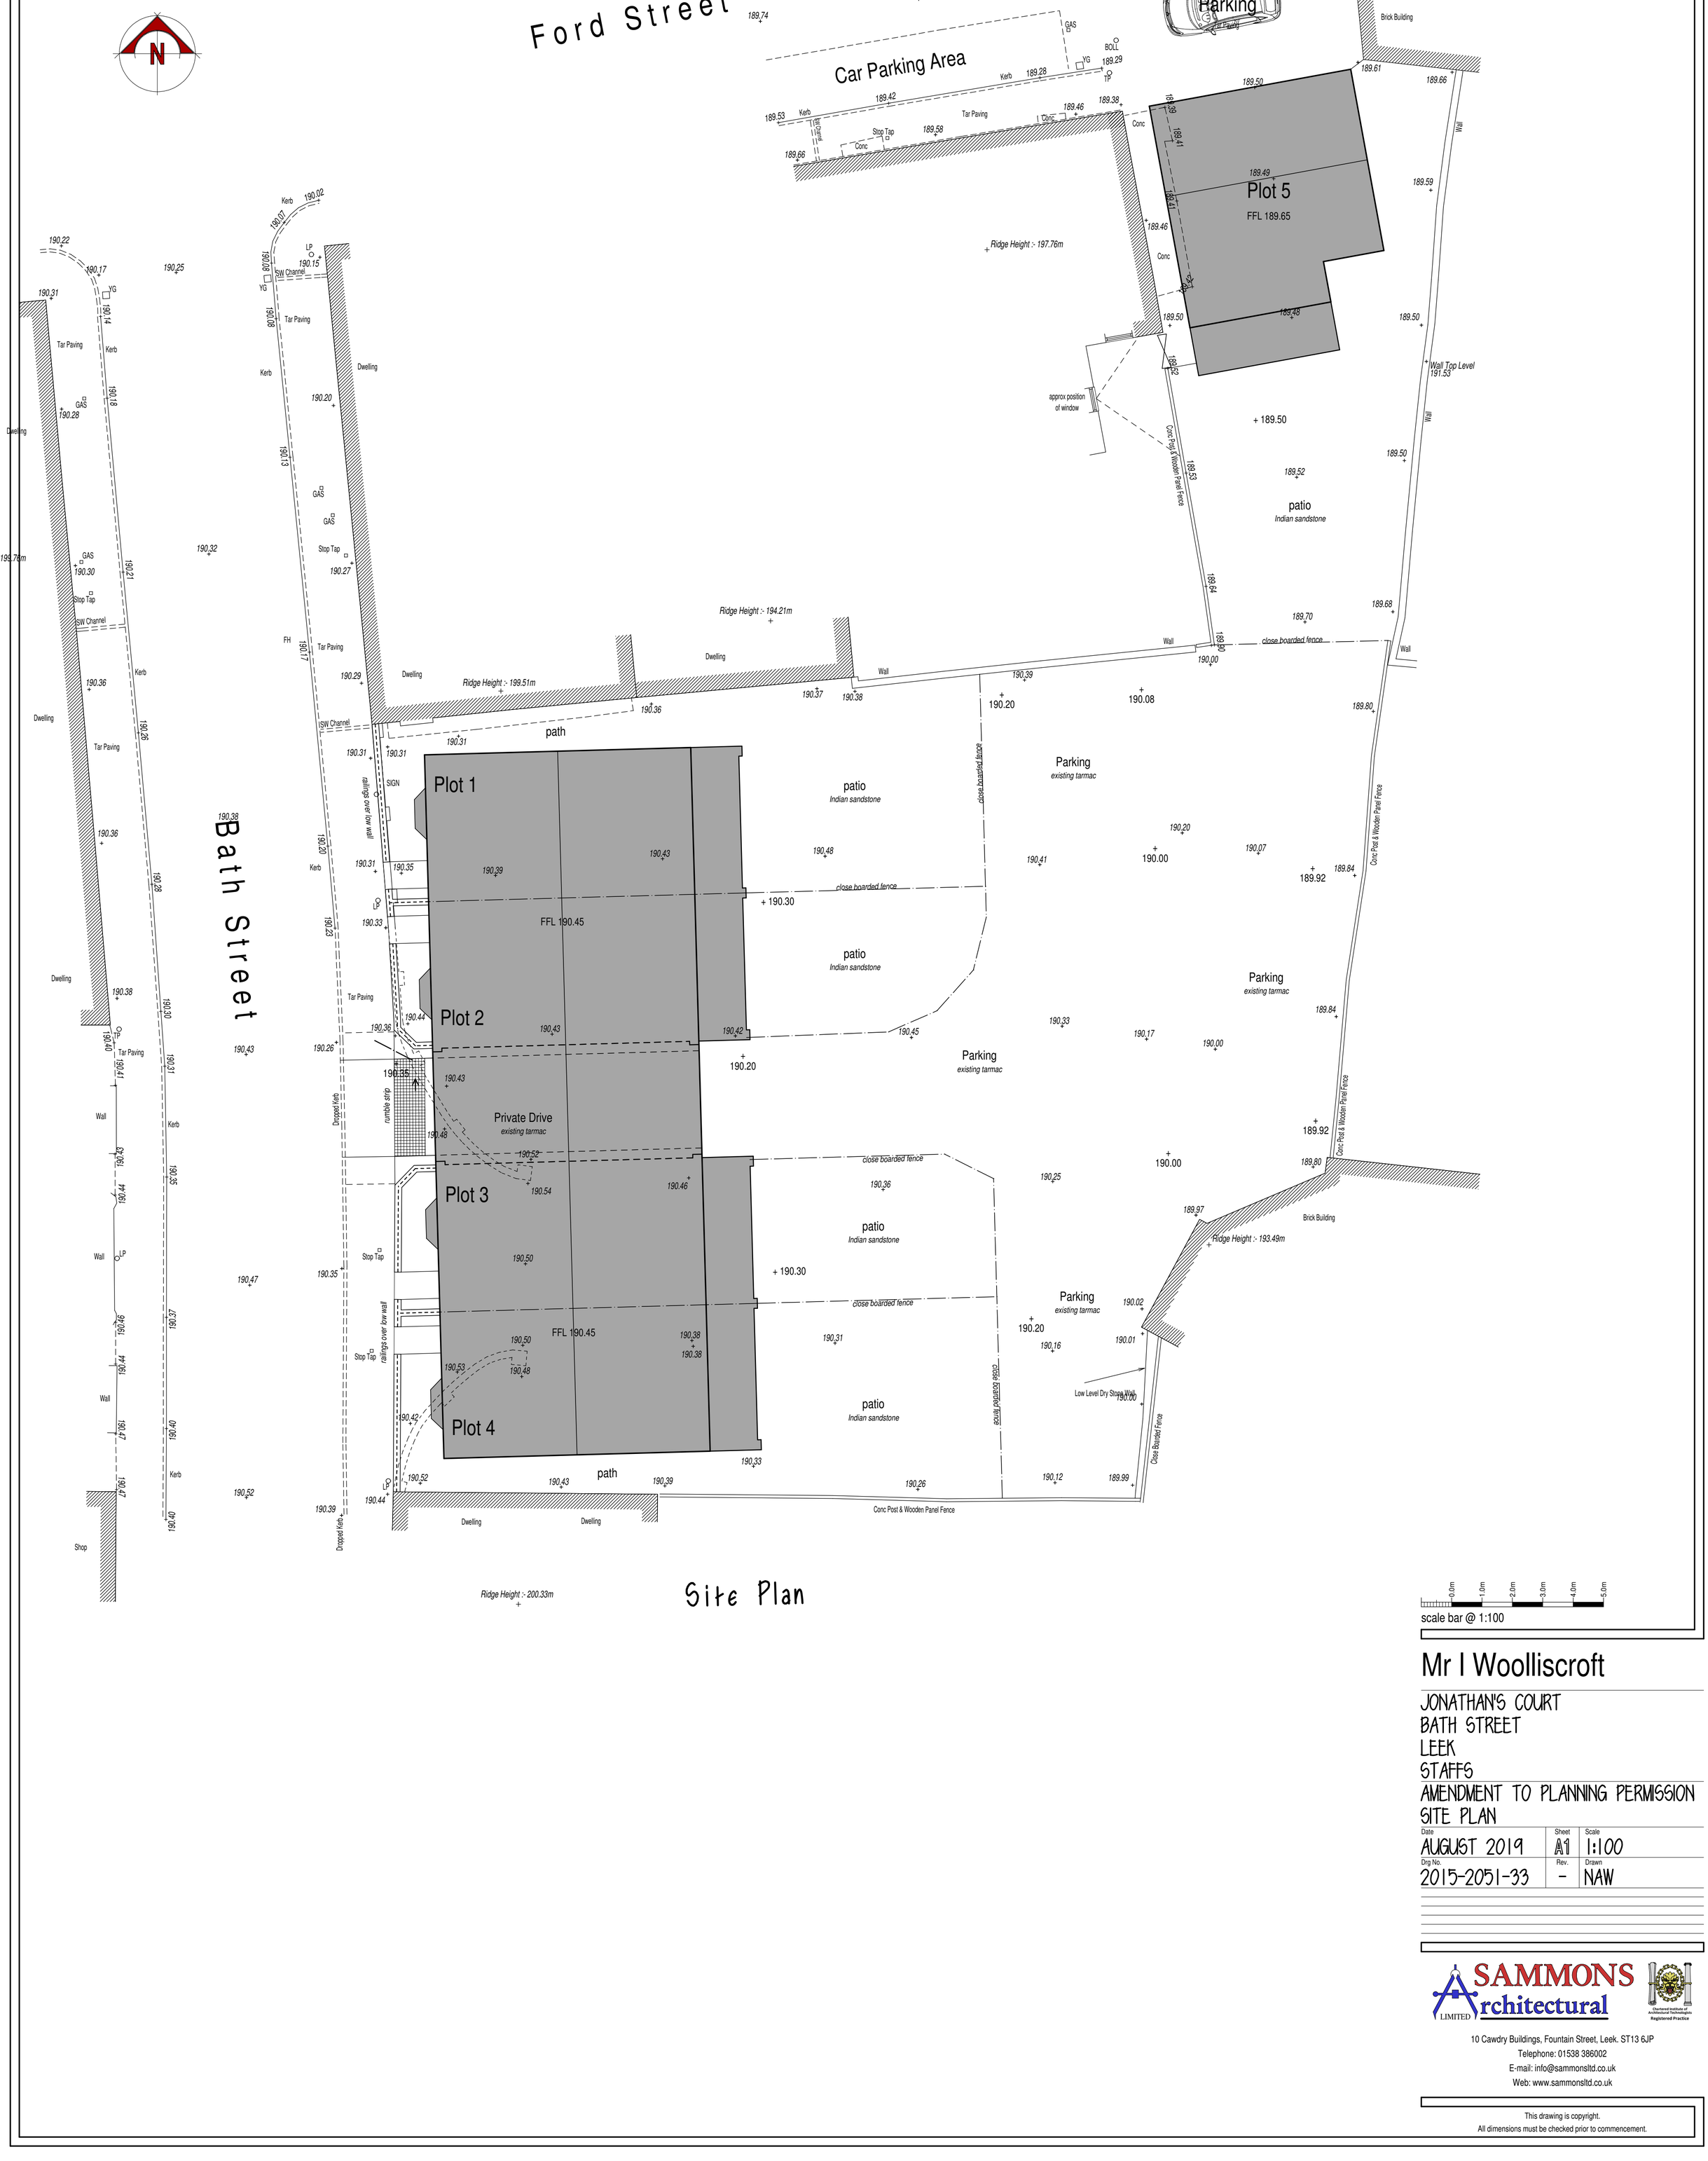

Site Plan

scale bar @ 1:100

Mr I Woolliscroft

JONATHAN'S COURT
BATH STREET
LEEK
STAFFS

AMENDMENT TO PLANNING PERMISSION
SITE PLAN

Date	Sheet	Scale
AUGUST 2019	A1	1:100
Drg No.	Rev.	Drawn
2015-2051-33	-	NAW

SAMMONS Architectural LIMITED
Chartered Institute of Architectural Technologists Registered Practice
10 Cawdry Buildings, Fountain Street, Leek. ST13 6JP
Telephone: 01538 386002
E-mail: info@sammonsltd.co.uk
Web: www.sammonsltd.co.uk

This drawing is copyright.
All dimensions must be checked prior to commencement.