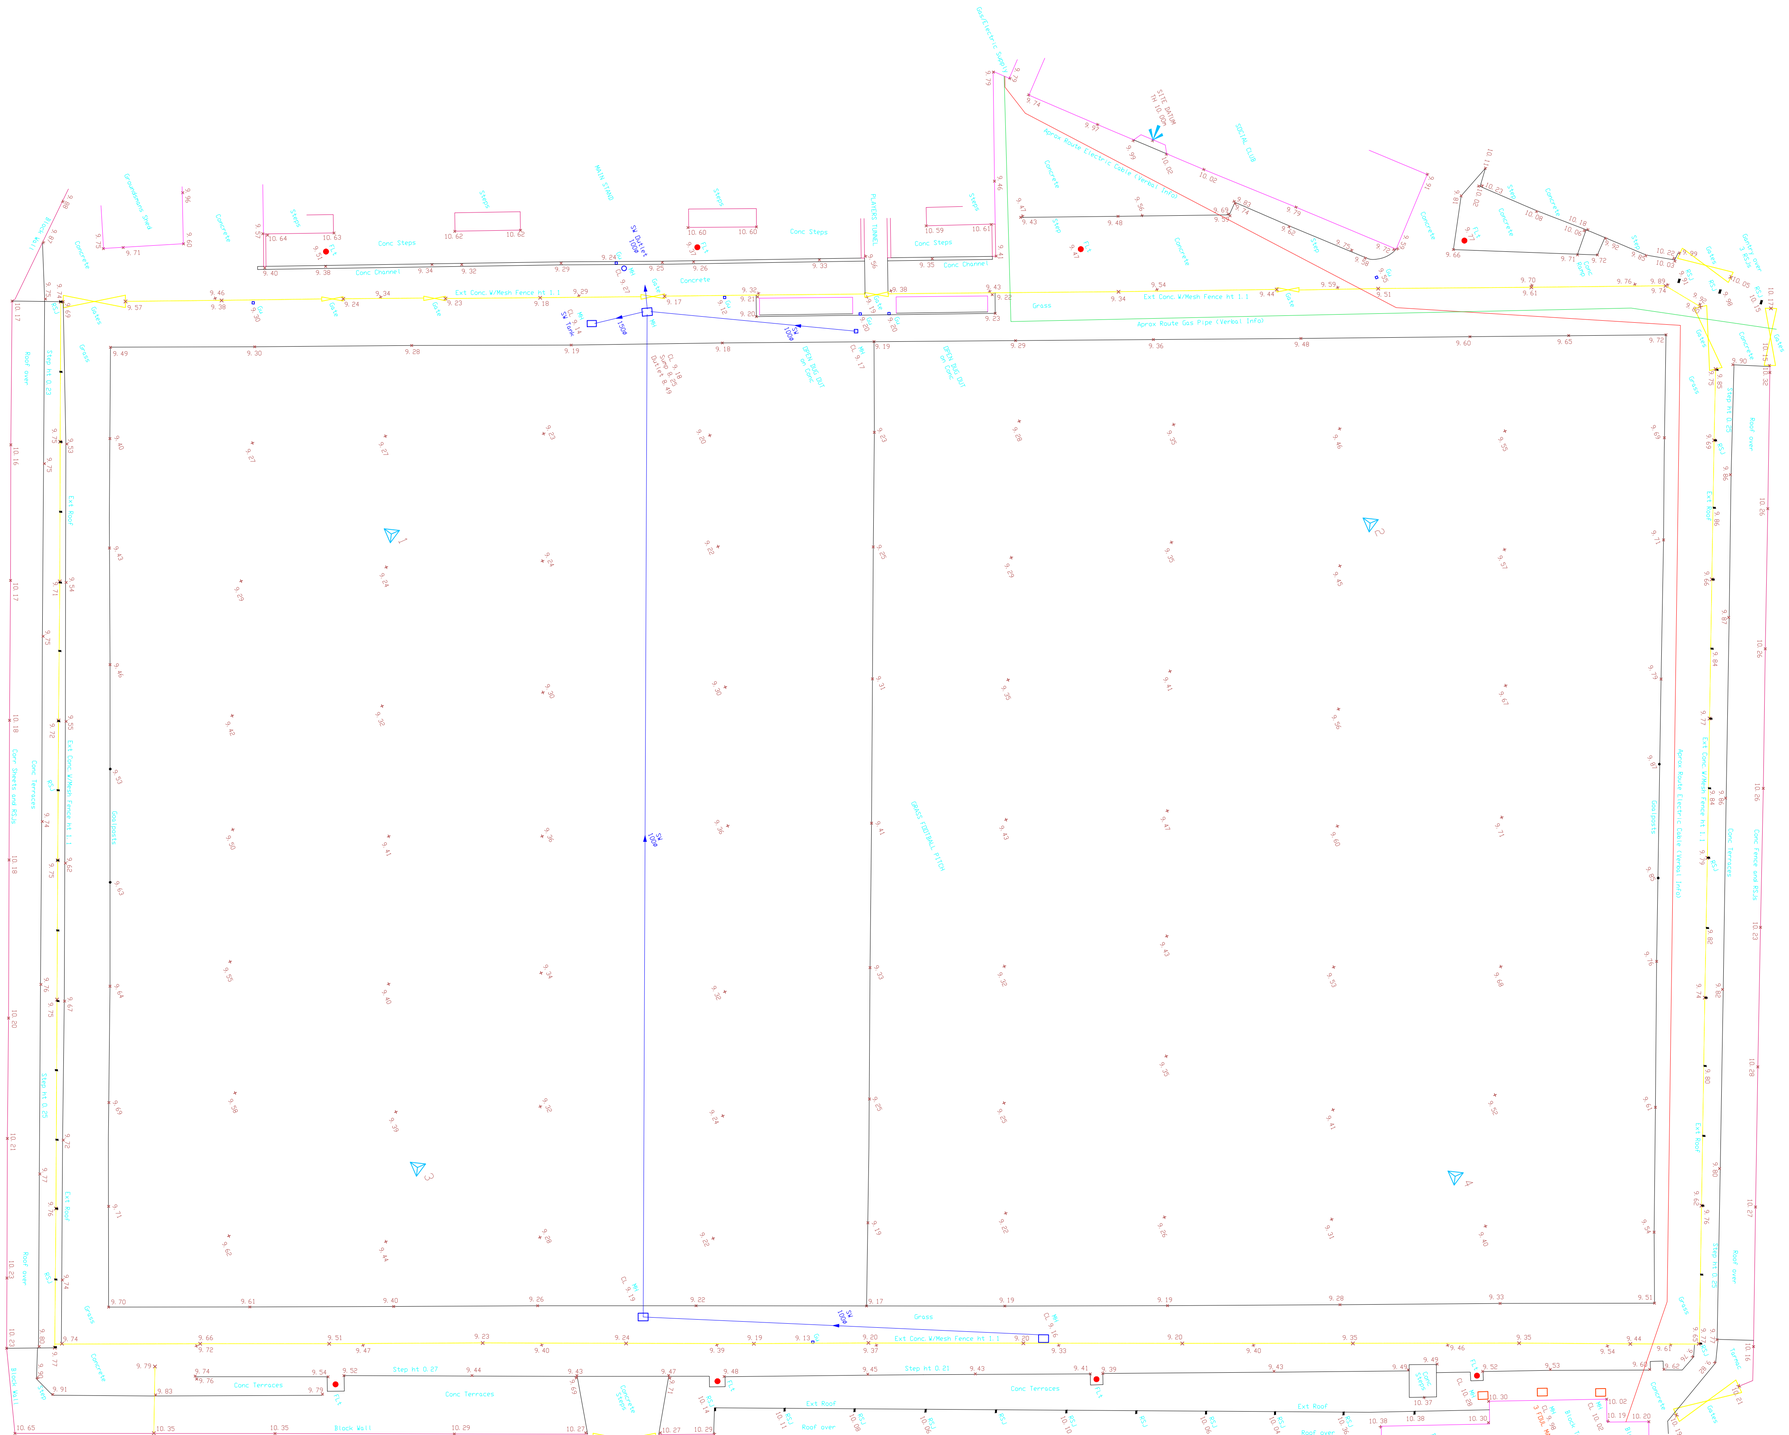
Leek Town FC

Artificial Turf Pitch

0 2.5M 25M

1M 5M 12.5M


Gas/Electric Supply
Approx Route Electric Cable Vertical Info
Concrete
Steps
Conc Steps
Conc Channel
Ext Conc W/Mesh Fence Ht 1.1
Gate
Grass
Approx Route Gas Pipe (Vertical Info)
Ext Conc W/Mesh Fence Ht 1.2
Flt Light
Floodlight
Floodlight Pole
Ground Mounted Pole
Ext Roof
Roof over
Step Ht 0.25
Step Ht 0.27
Step Ht 0.21
Conc Terraces
Concrete Steps
Block Wall
Gabions
Grass Football Pitch
