RevNo	Revision note	Date	Signature	Checked

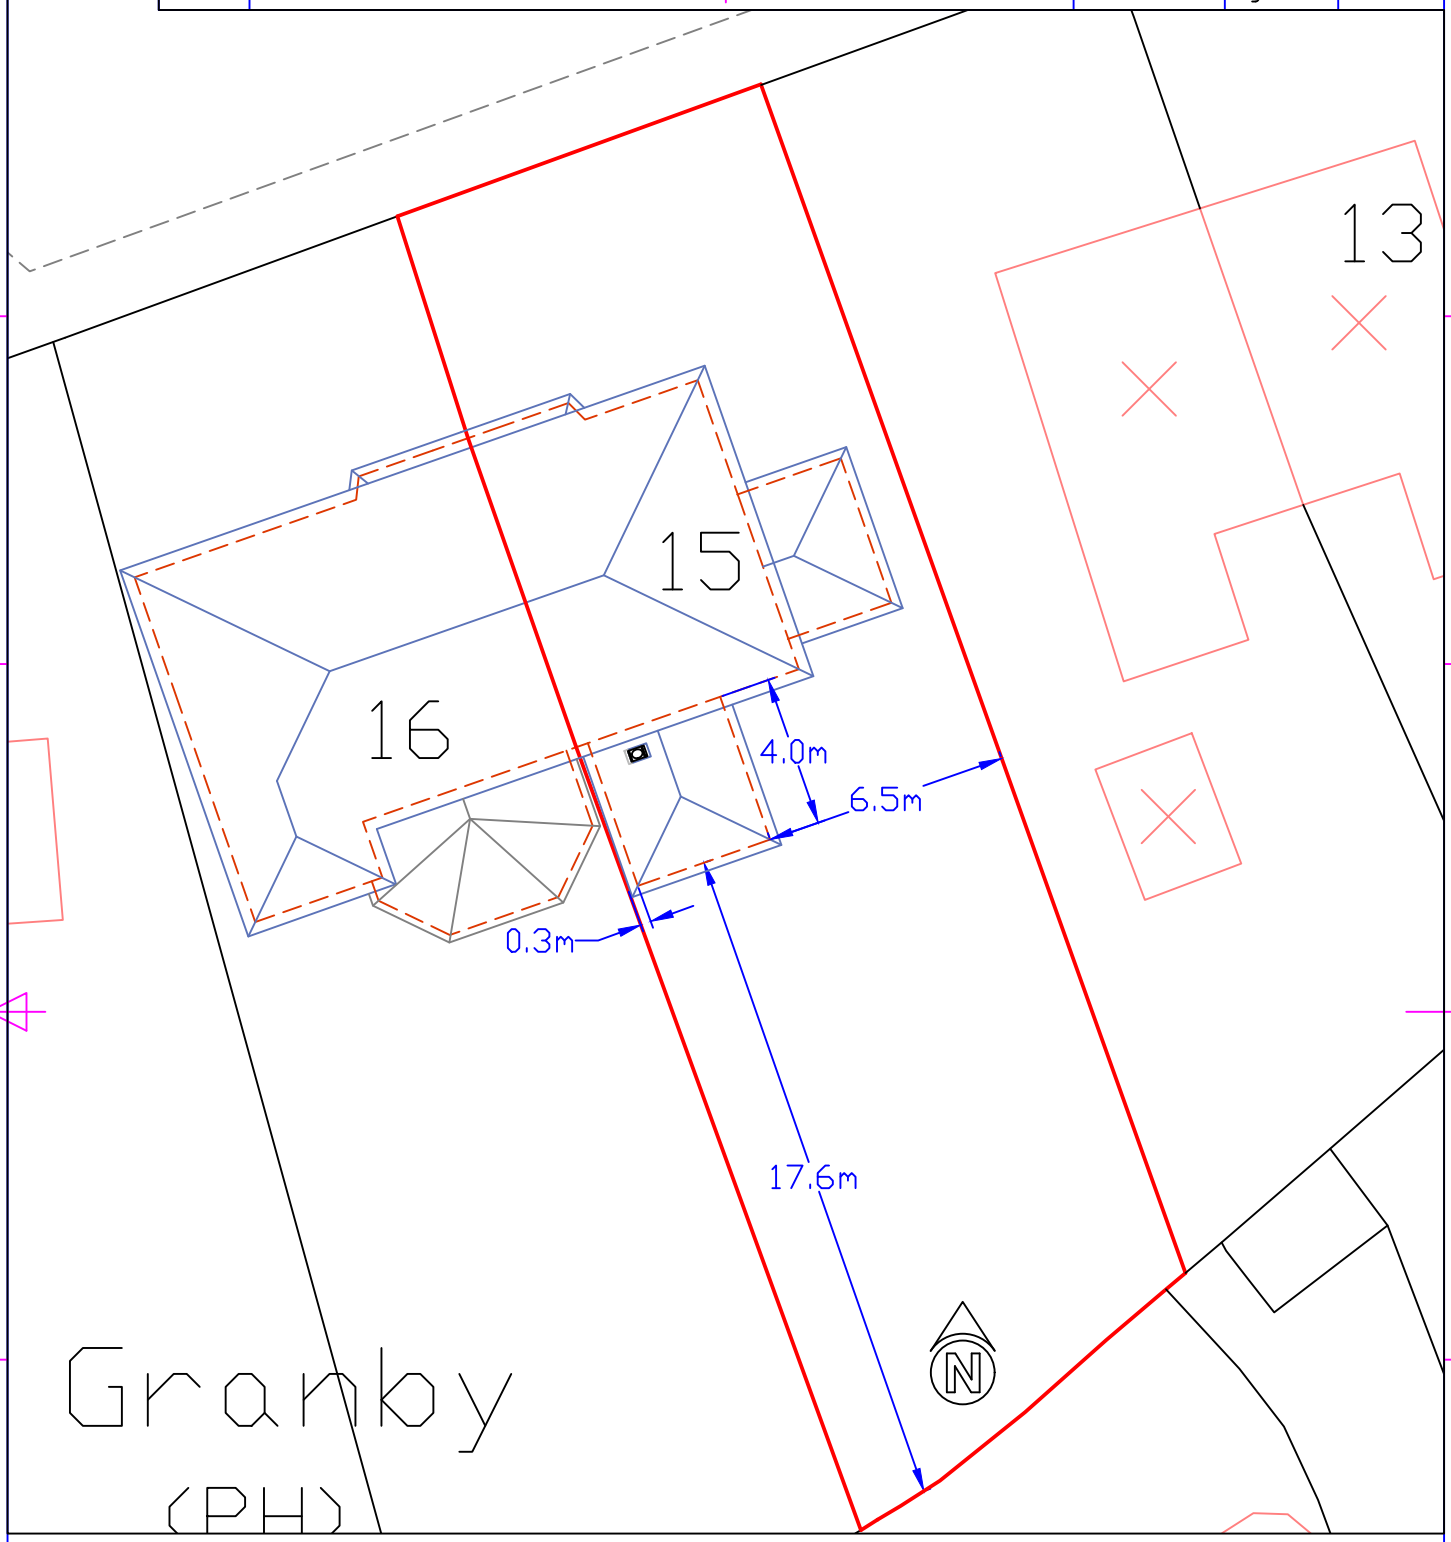

Site Boundary: Area = 368 sq. m

Itemref	Quantity	Title/Name, designation, material, dimension etc		Article No./Reference	
Designed by A W Newby	Checked by R Rickers	Approved by - date R Rickers 04/05/2020	File name Pr Block.dwg	Date 04/05/2020	Scale 1:200
PME Planning Services		Proposed Block Plan			
		3		Edition Rev 0	Sheet 1/1