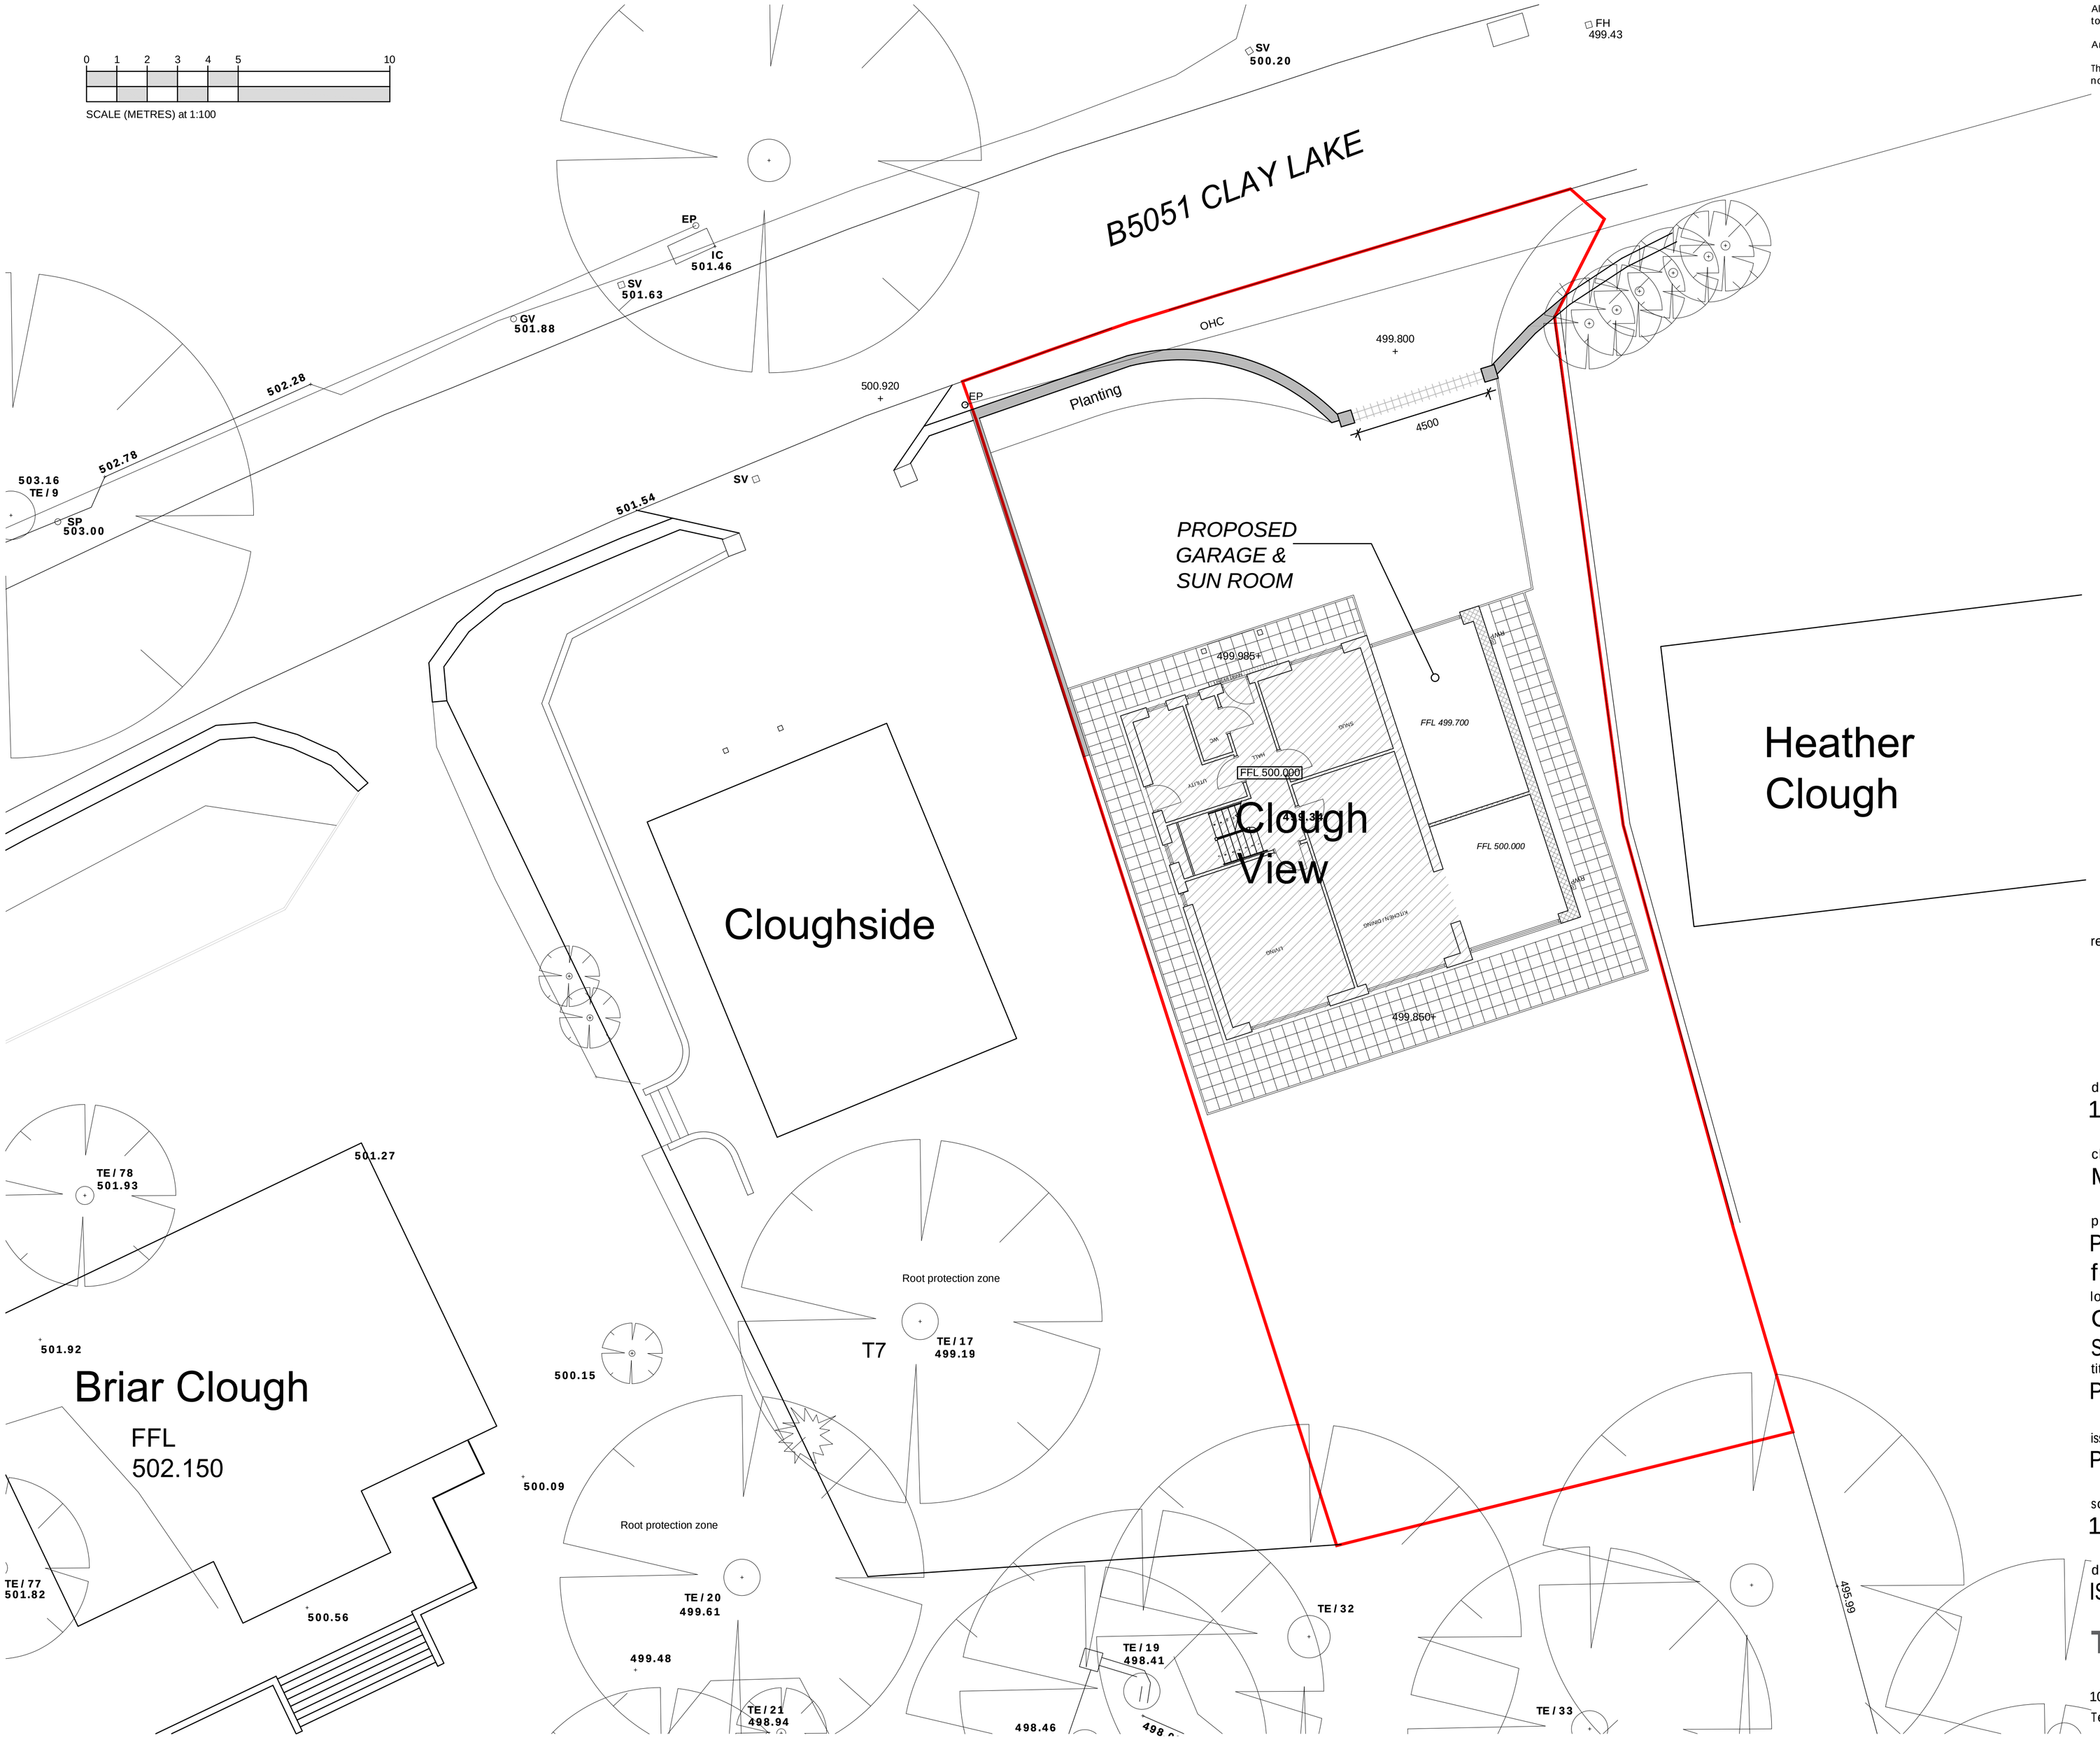

All Dimensions & Levels to be checked and verified by the contractor prior to works commencing.

Any errors to be reported to the Architect immediately

The copyright of this drawing and design is vested in the Architect and must not be copied or reproduced without written consent.

revision	description	date

drawing 1042-2002 revision

N

client
Matthew and Nicola Rushton

project
Proposed side extension forming garage and sun room

location
Clough View, Clay Lake, Endon ST9 9DE

title
Proposed site plan

issue
Planning

scale
1:100 @ A1

drawn by IS checked by date 20.05.2020

TarpeyWoodfineArchitects

10 king street newcastle under lyme staffordshire ST5 1EL
Tel: 01782 632 680 Email: info@tarpey-woodfine.com