Ordnance Survey © Crown copyright 2019 All rights reserved. Licence number 100051789

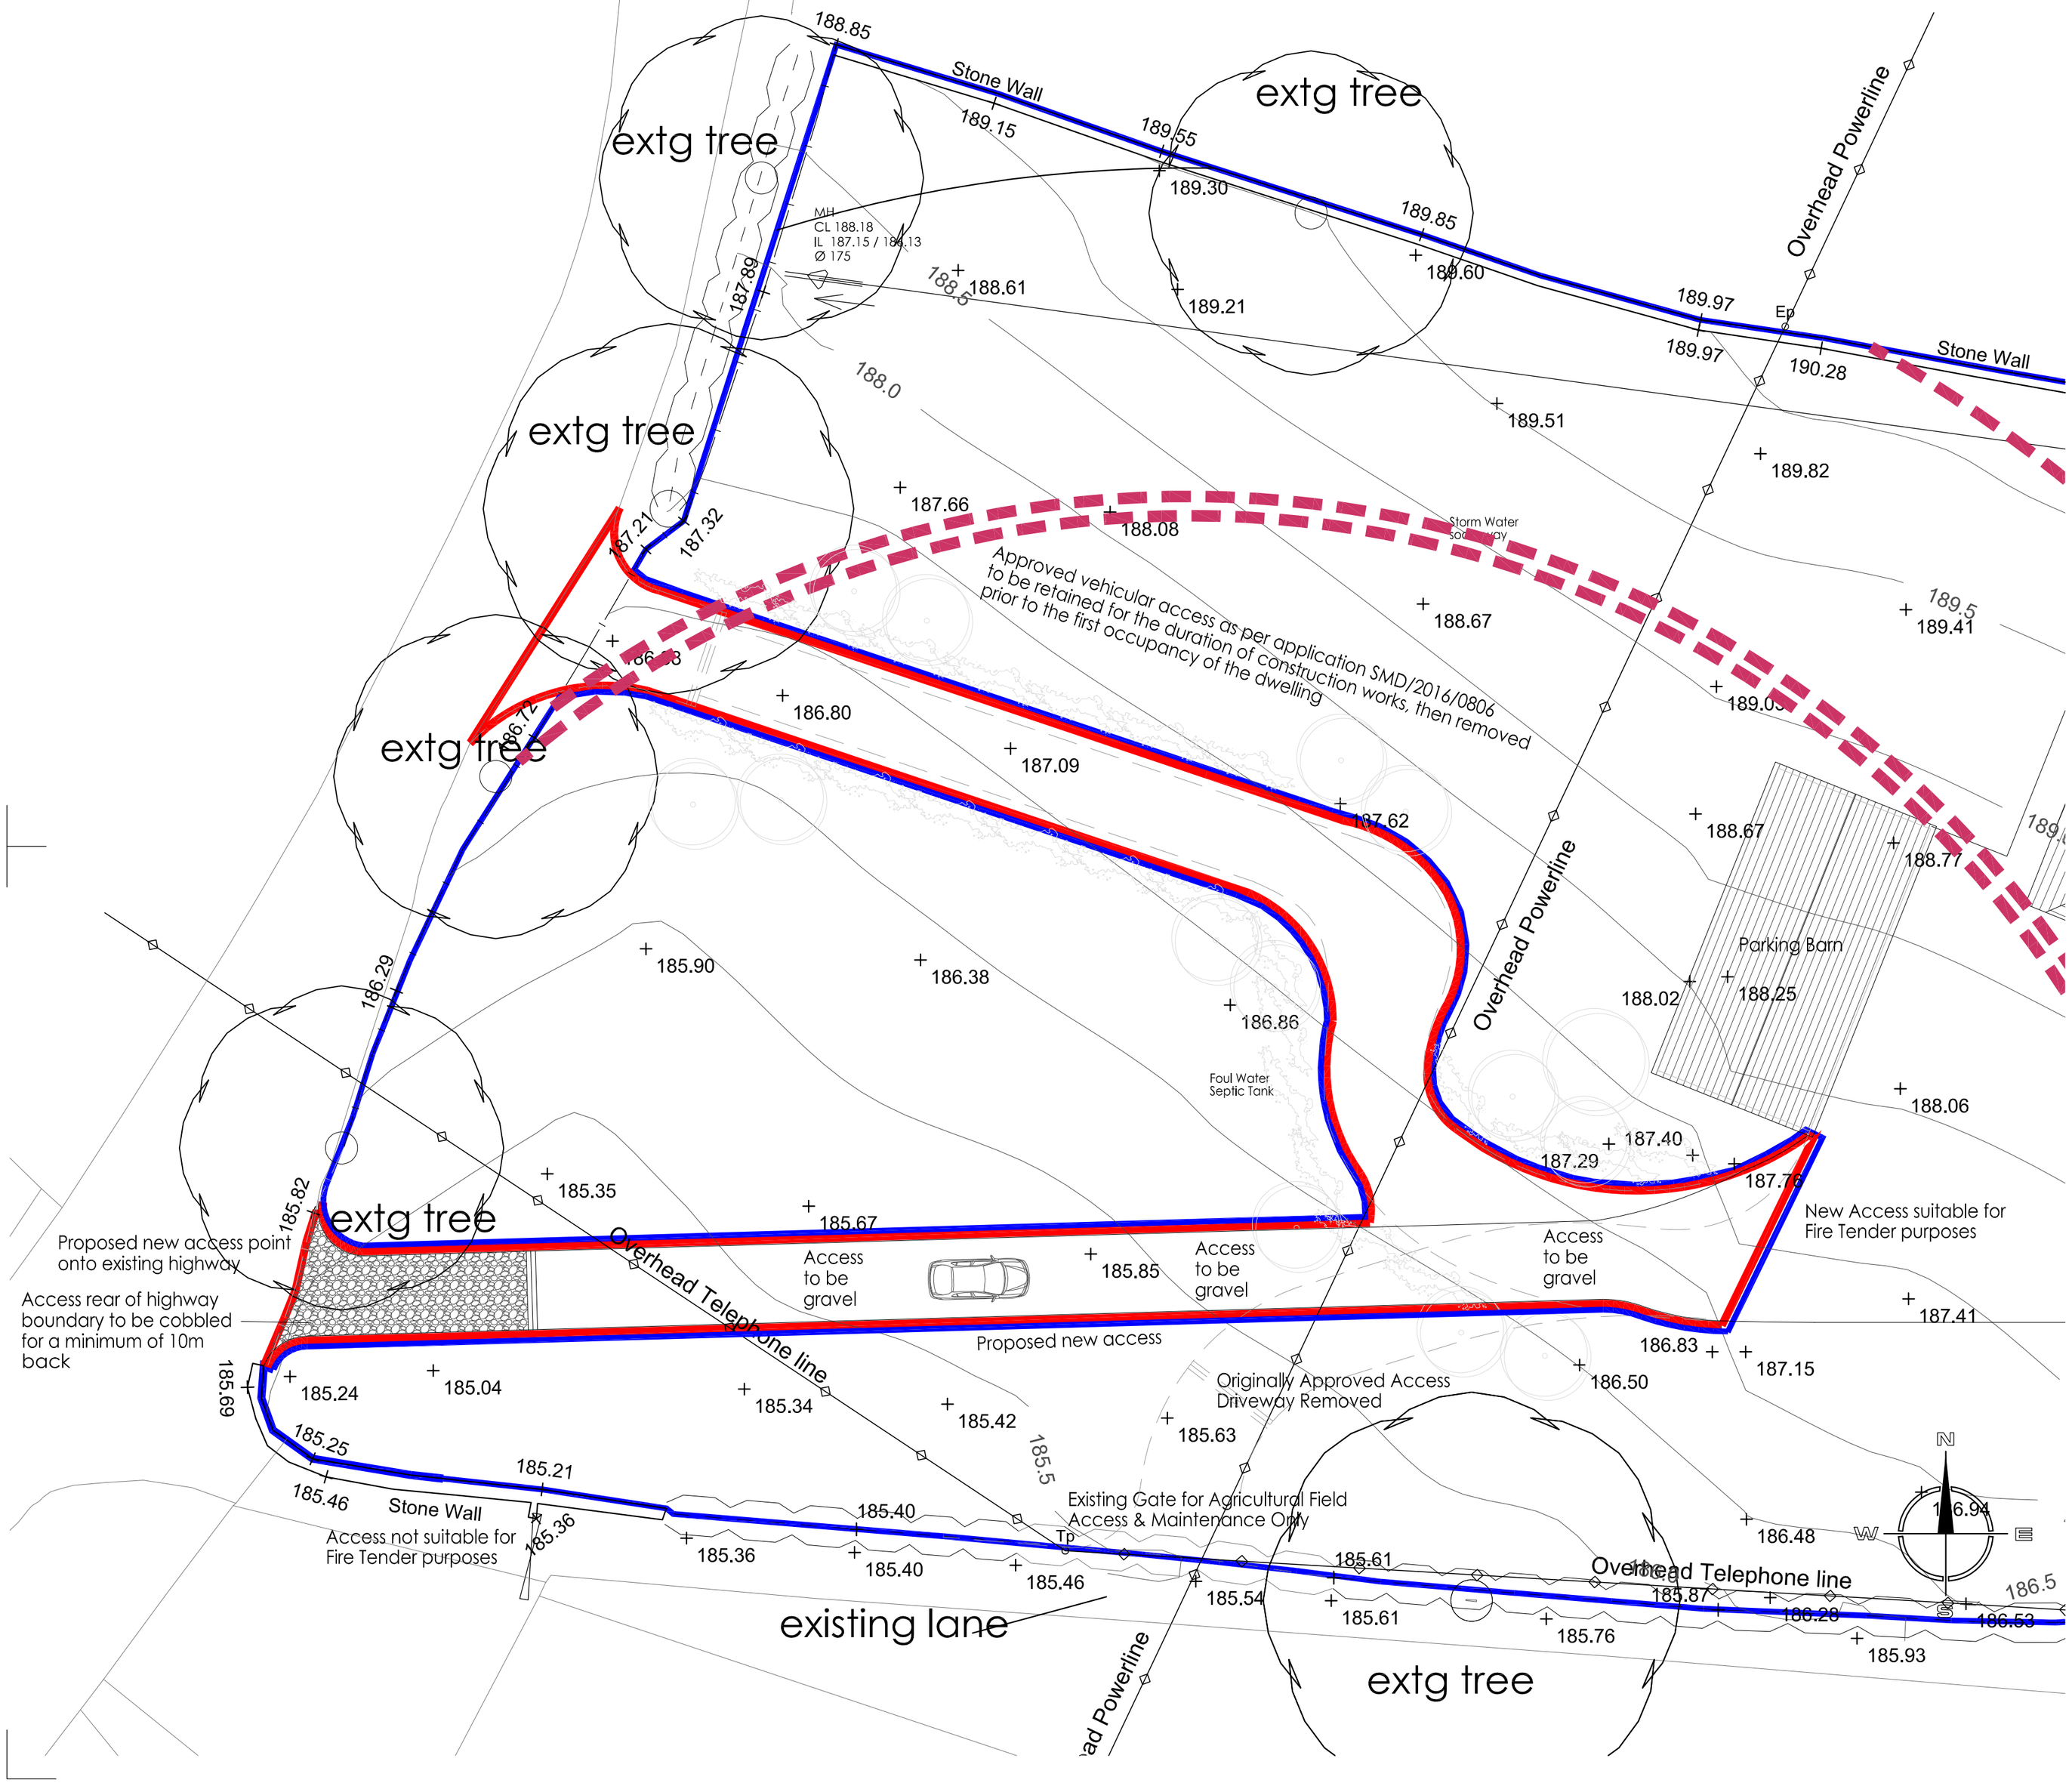


Scale In Metres

5 10 15 20 25

Copyright of this drawing is vested in the Architect and it must not be copied or reproduced without consent. Figured dimensions only are to be taken from this drawing. All contractors must visit the site and be responsible for taking and checking all dimensions relative to their work. Hewitt&Carr Architects Ltd are to be advised of any variation between drawings and site conditions.
CLIENTS ARE ADVISED TO CLARIFY DIMENSIONS WITH THE ARCHITECT PRIOR TO SETTING OUT AND NOT TO SCALE FROM THE DRAWING

| Rev. | Drawn | Comments | Date |
|---|---|---|---|
| E | BVC | Amendment to access location. | 27.08.19 |
| F | BVC | Revised access location. | 06.12.19 |
| G | SG | 1:200 Scale Bar added | 22.05.20 |

Hewitt&Carr Architects
A: DaisyBank House | 17-19 Leek Road | Cheadle | ST10 1JE
T: 01538 756888
E: enquiries@hcarchitects.co.uk
W: www.hcarchitects.co.uk

Client
Mr C. Maddock, Nationwide Silo Access

Project
New Vehicular Access & Removal of Approved Vehicular Access
Land Off Ross Road, Whiston

Title
Proposed Site Plan

PLANNING

Status
Planning

Date AUG 2019 Drawn BVC

Scale @A2 1:200 Checked

Project No 00484 Drawing No. AL(0)02 Rev G

File Ref: H:\