

Copyright of this drawing is vested in the Architect and it must not be copied or reproduced without consent. Figured dimensions only are to be taken from this drawing. All contractors must visit the site and be responsible for taking and checking all dimensions relative to their work. Hewitt&Carr Architects Ltd are to be advised of any variation between drawings and site conditions.
CLIENTS ARE ADVISED TO CLARIFY DIMENSIONS WITH THE ARCHITECT PRIOR TO SETTING OUT AND NOT TO SCALE FROM THE DRAWING

Rev.	Drawn	Comments	Date
A	BVC	Amendment to site plan.	03.03.20

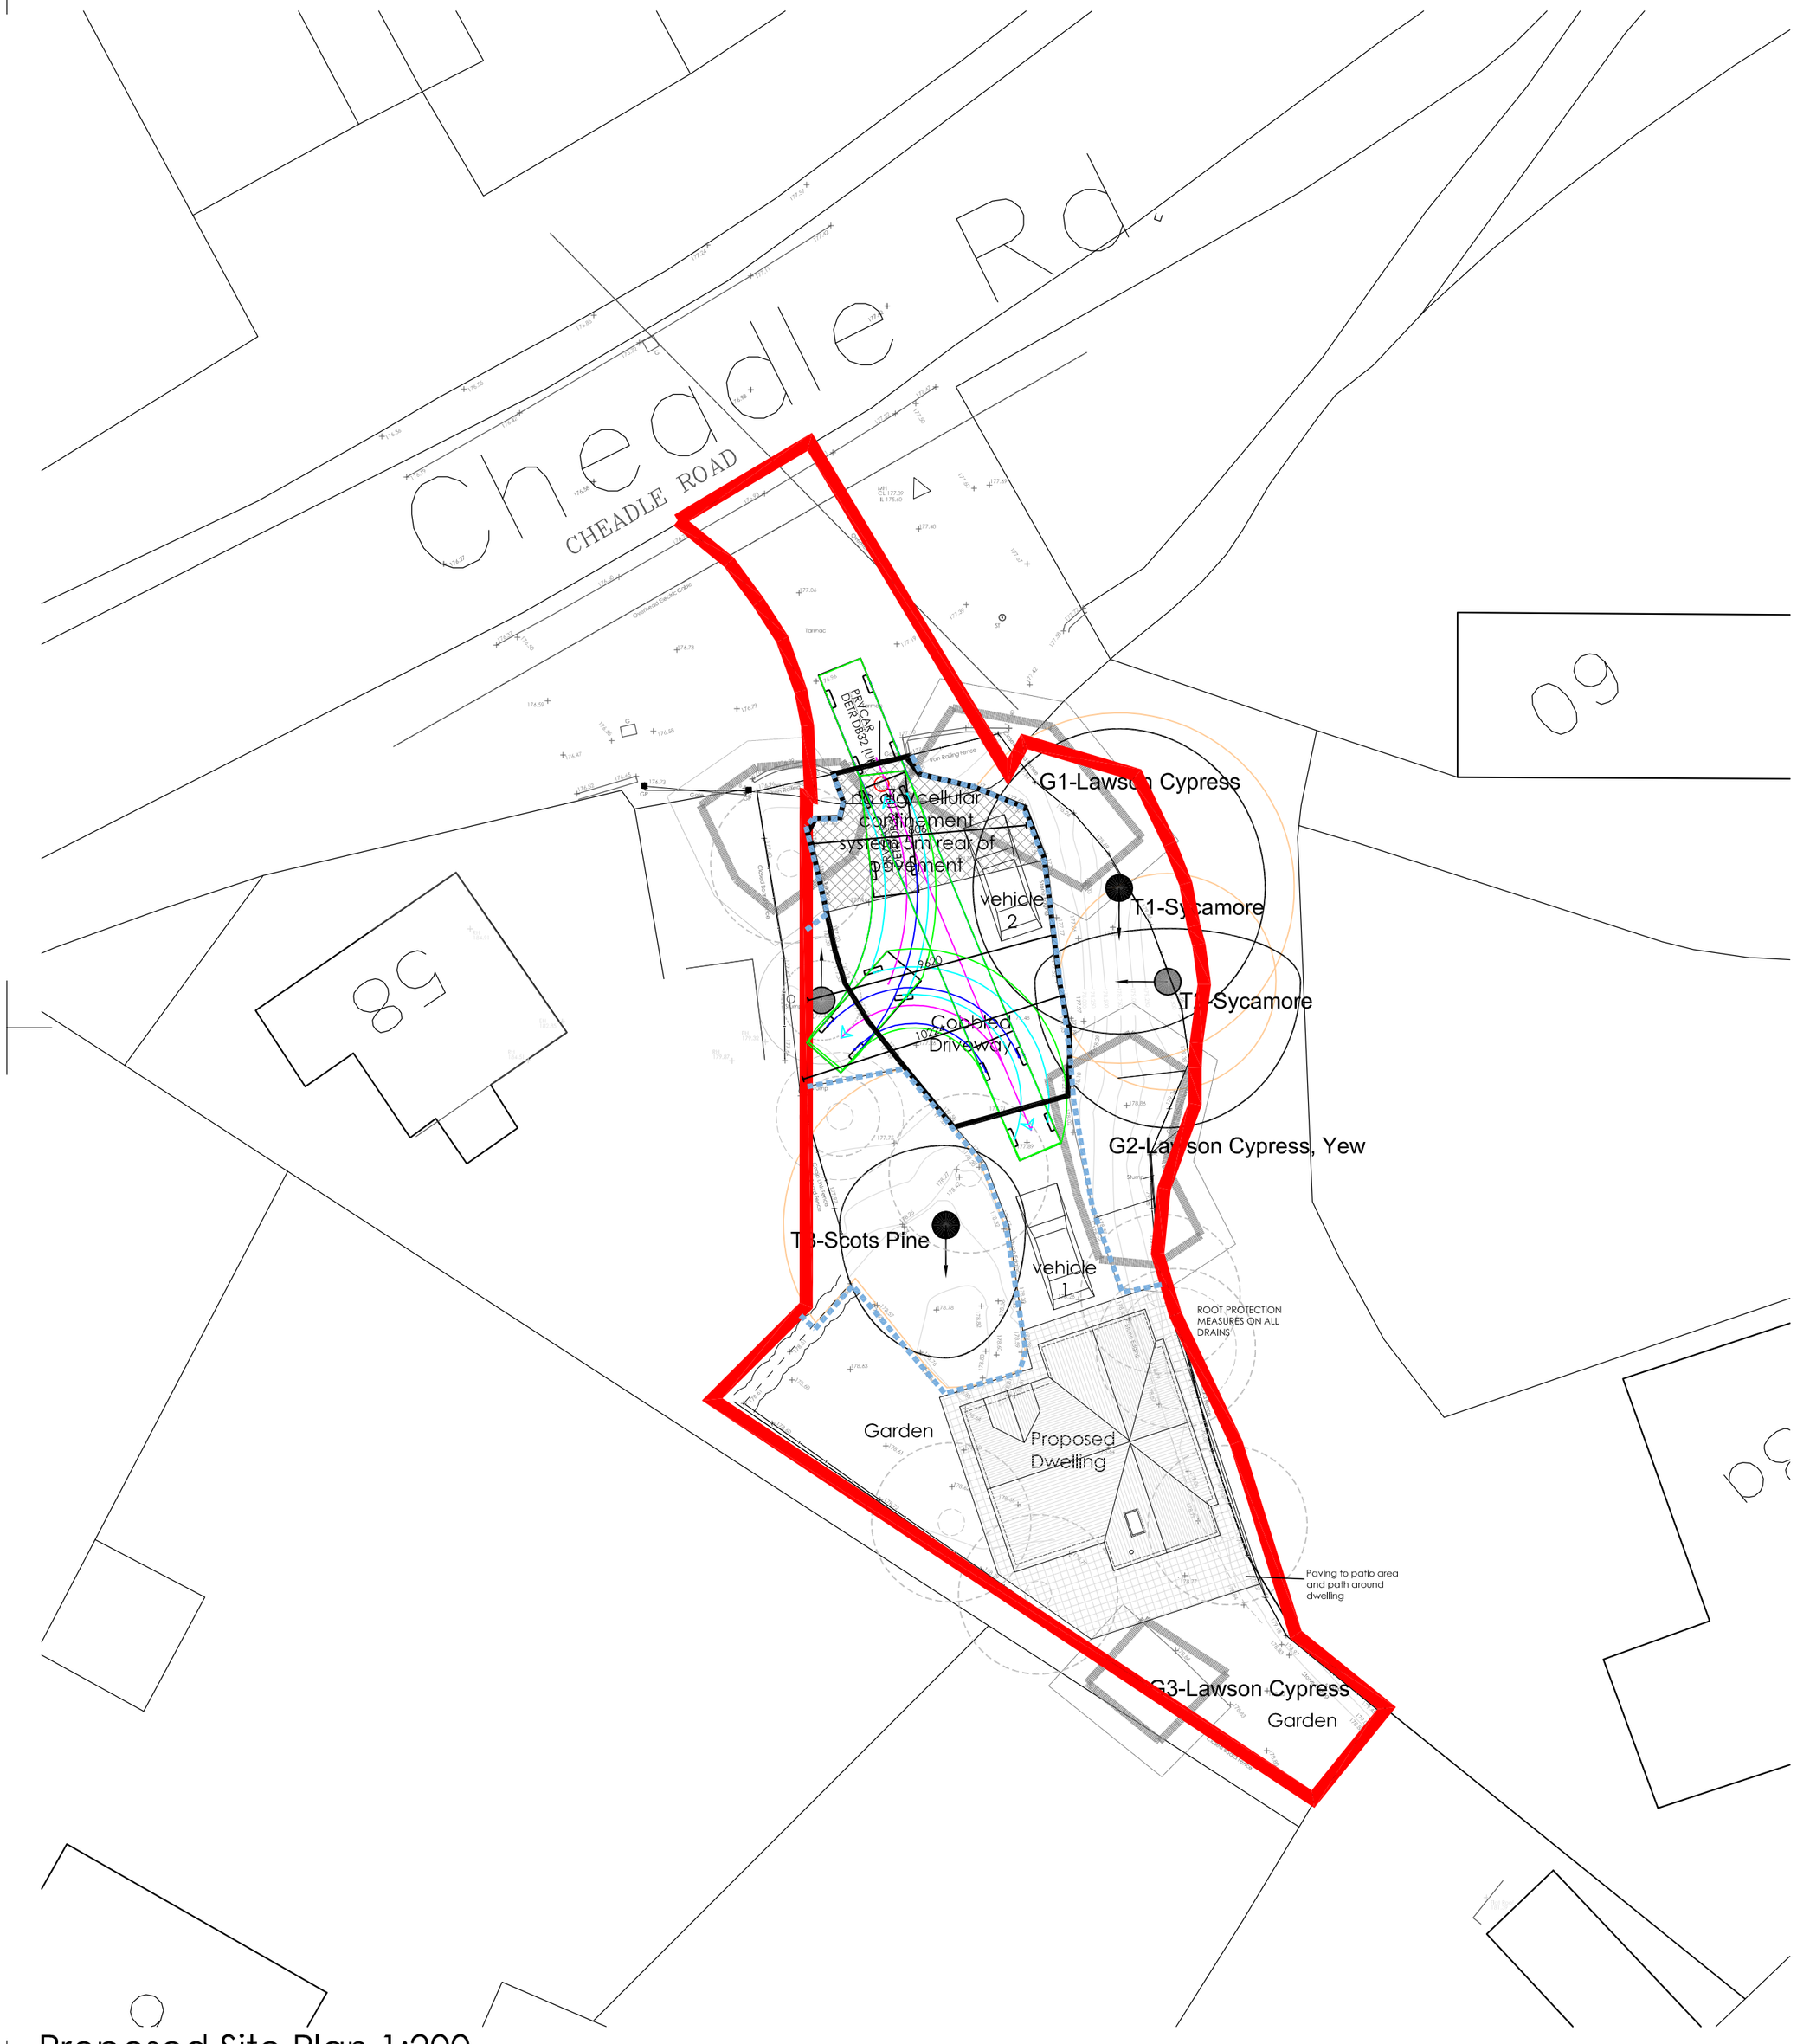

Proposed Site Plan 1:200

Ordnance Survey © Crown copyright 2020 All rights reserved. Licence number 100051789

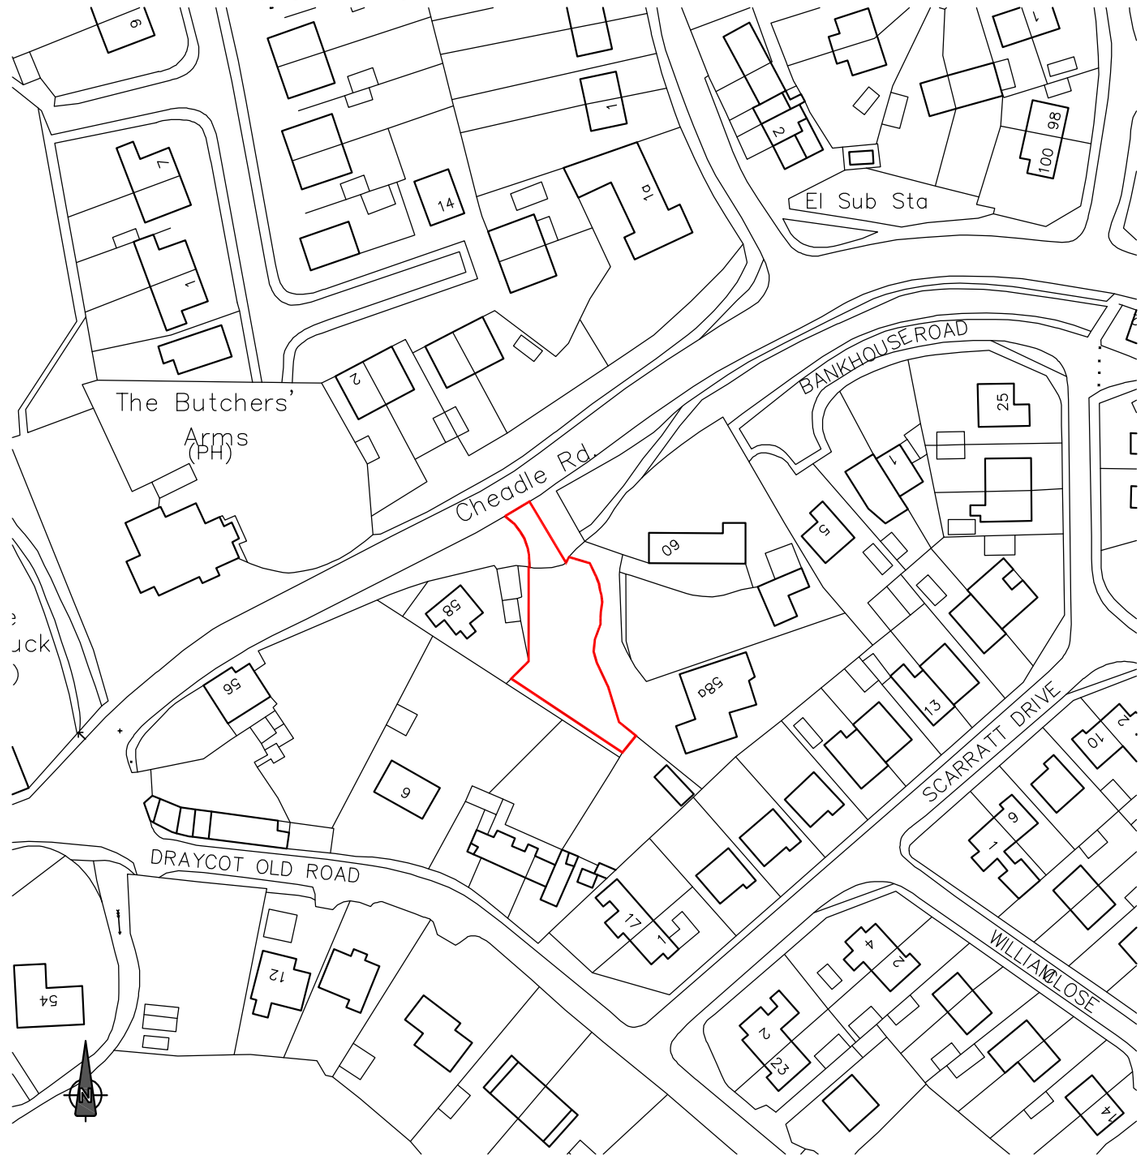

Site Location Plan 1:1250

1:200
4m 0 4m 8m 12m 16m 20m

1:1250
25m 0 25m 50m 75m 100m 125m

Hewitt&Carr Architects
A: 2-4 Cross Street I Cheadle I Staffordshire I ST10 1NP
T: 01538 756888
E: enquiries@hcarchitects.co.uk
W: www.hcarchitects.co.uk

Client
Mr & Mrs K Wheat

Project
Single Residential Dwelling on Land Off Cheadle Road, Forsbrook

Title
Site Location Plan and Site Block Plan as Proposed

Status
Planning

PLANNING

Date Feb 2020 Drawn BVC

Scale @A2 As Stated Checked

Project No 00960 Drawing No. AL(0)01 Rev A

File Ref: H:\