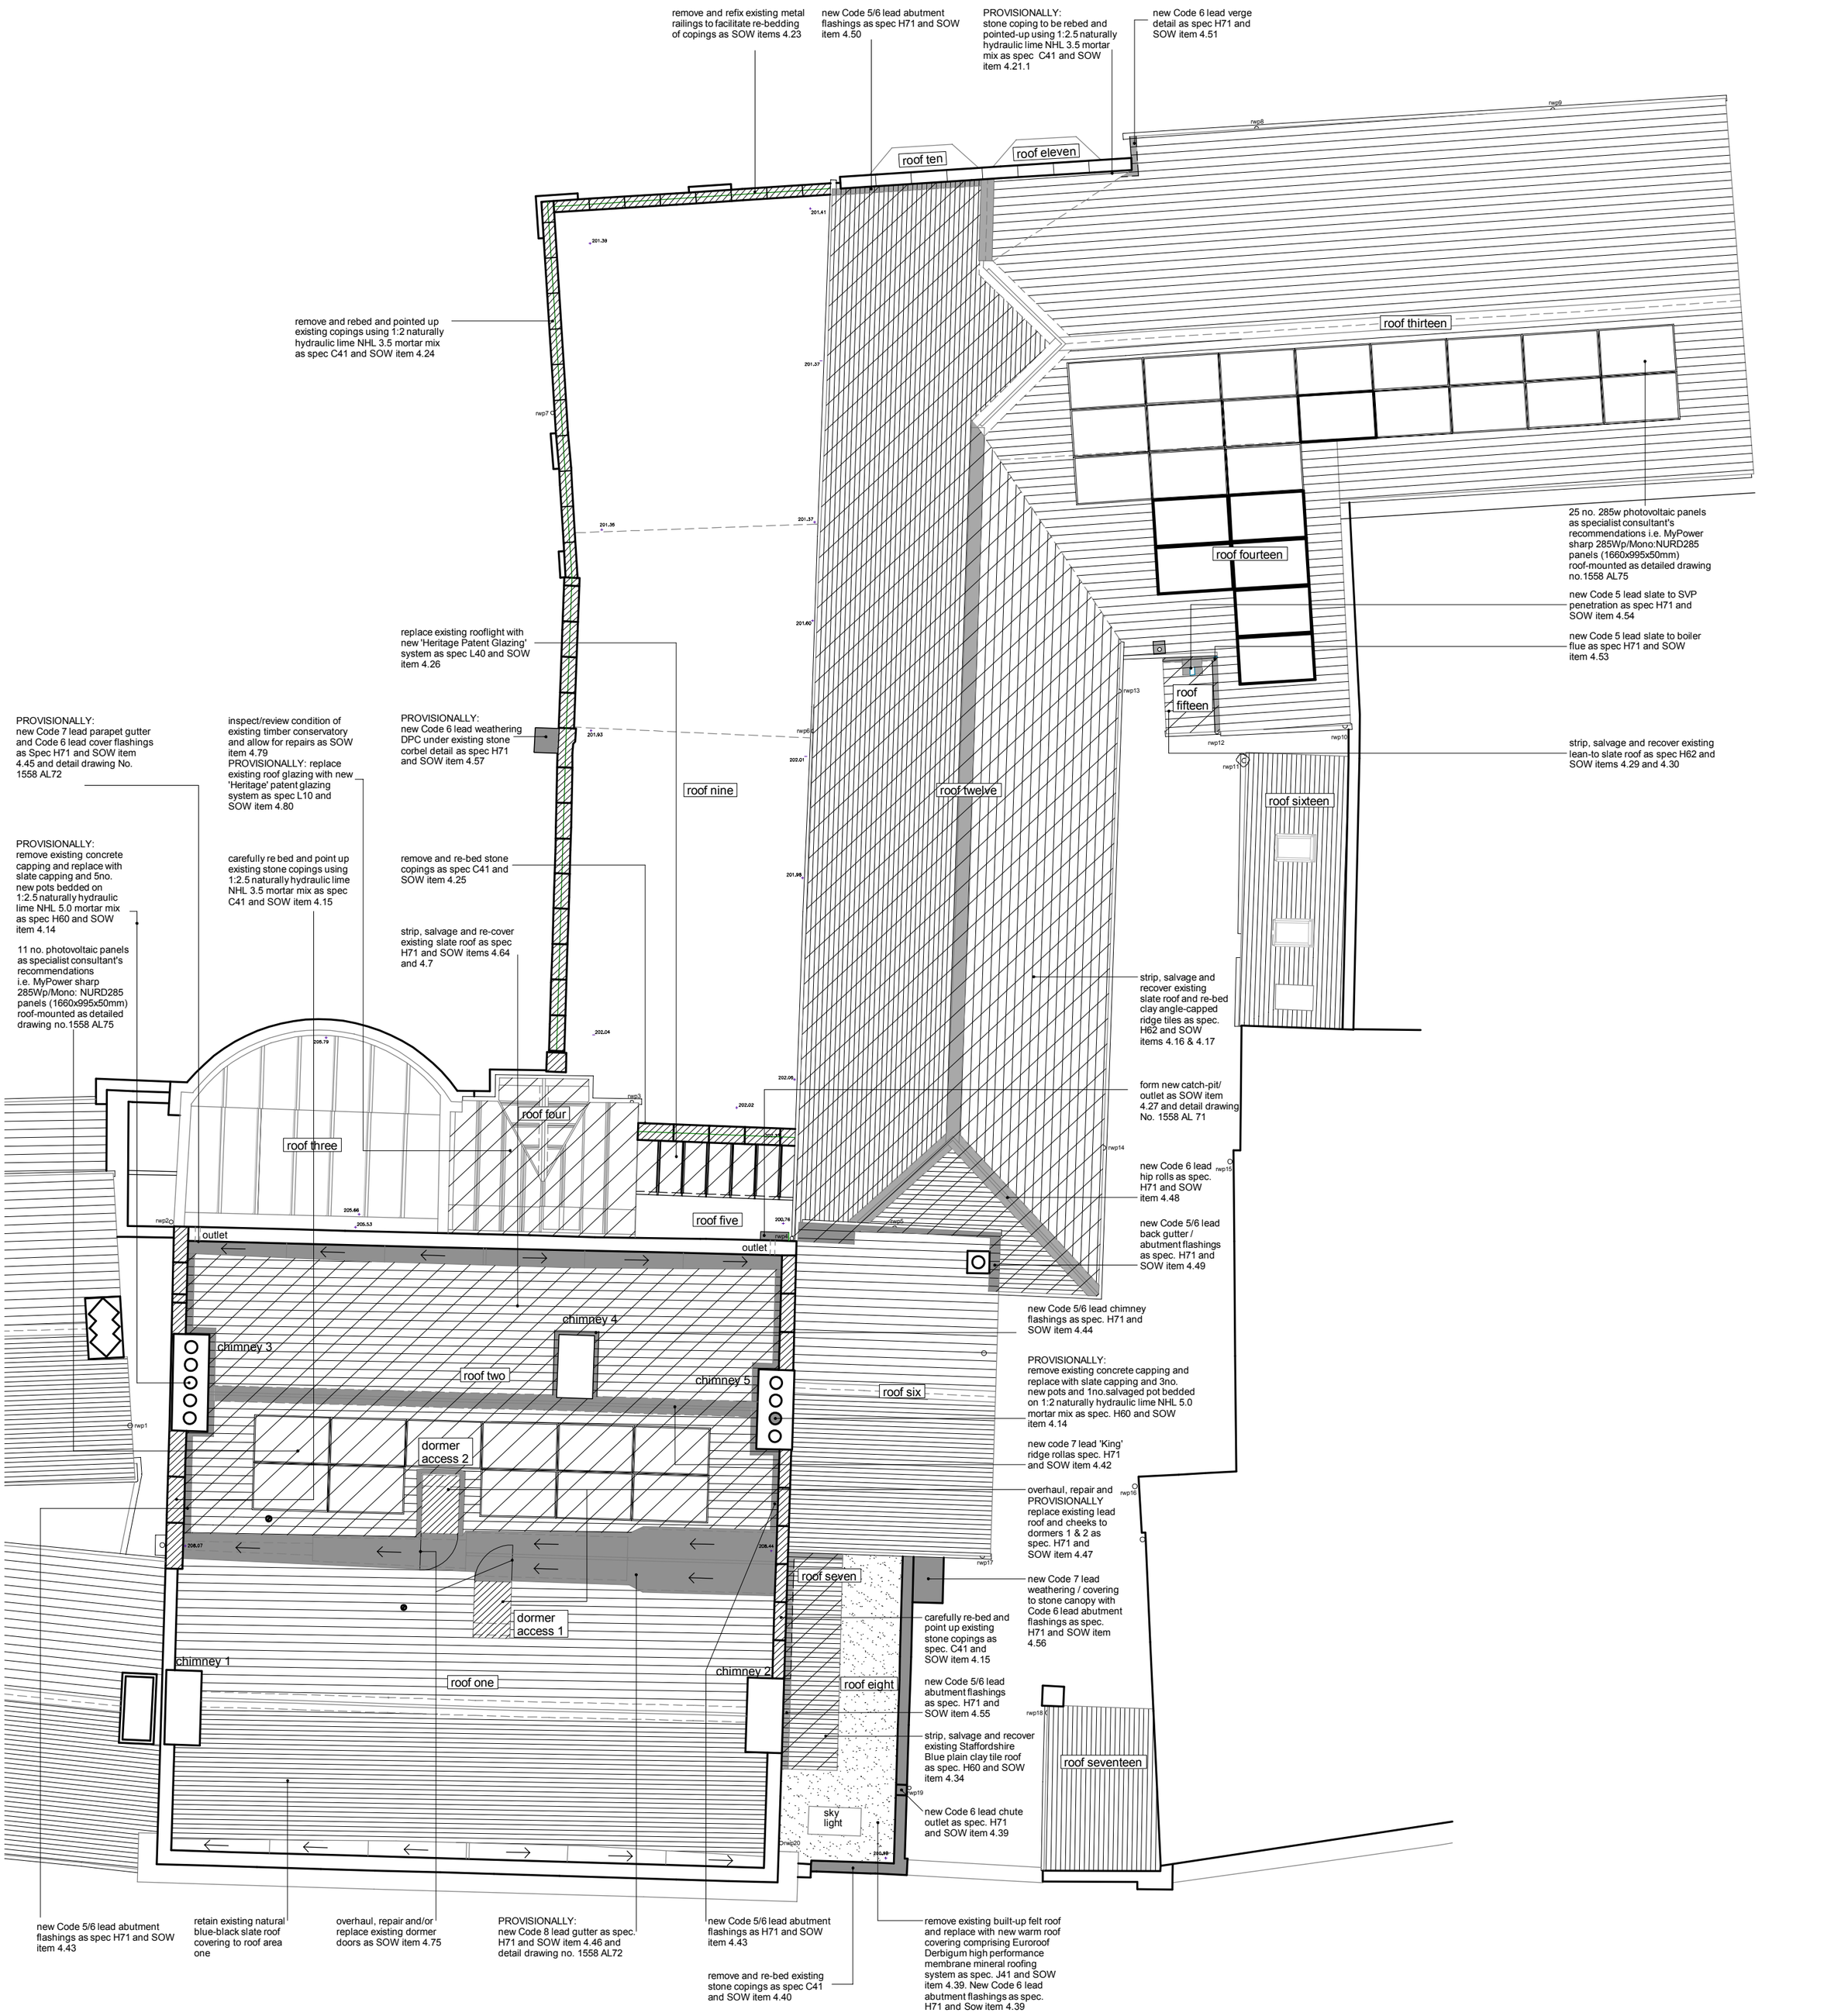


Rev	Date	Drawn	Description
A	04/03/19	ES	addition of photovoltaic panels

ctd architects
Clerk Bank House
Clerk Bank
LEEK
Staffordshire
ST13 5HE
t : 01538 373477
f : 01538 386503
e : info@ctdarchitects.co.uk
w : www.ctdarchitects.co.uk

ctd architects © 2019
- This drawing is copyright.
- All dimensions to be checked on site before proceeding.
- Contractor must notify the architect of any discrepancies before proceeding.
- Contractor to check/adjust dimensions of new work to suit existing conditions. Do not assume existing structure or details are plumb, square or level.
- All drawings to be read in conjunction with all other consultants drawings and specs.

Client: Foxlowe Arts Centre

Project: Foxlowe Arts Centre
Market Place, LEEK, Staffordshire, ST13 6AD

Title: Roof Plan 'as proposed'

Scale	Size	Drawn	Chk'd	Date
1:100	A2	CgH	CH	04/01/19

Status: LISTED BUILDING CONSENT

Job No.	Drawing No.	Rev.
1558	AL56	A