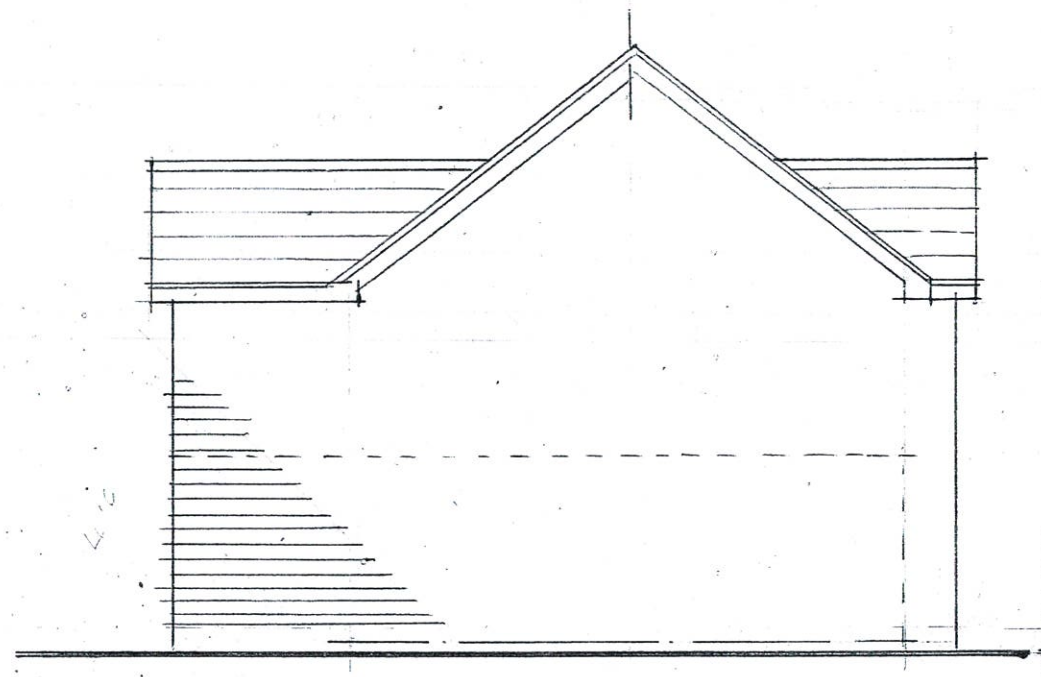

Side Elevation
scale 1:100



Front Elevation to Mill Rd



Rear Elevation to Garden

Return

AS PROPOSED

Materials to match existing

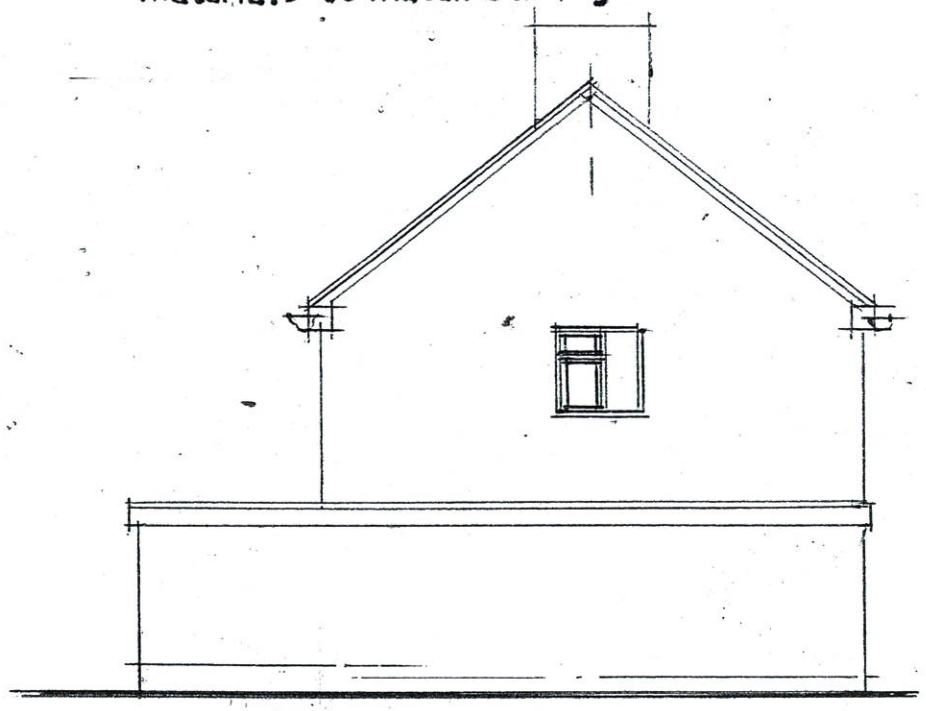

Side Elevation



Front Elevation



Rear Elevation

Return

AS EXISTING

Description	PROPOSED 1&2 STOREY. EXTENSION TO EX SEMI RES. 83 MILL ROAD CHEADLE STAFFS ST10 1NG
SHEET no:	3

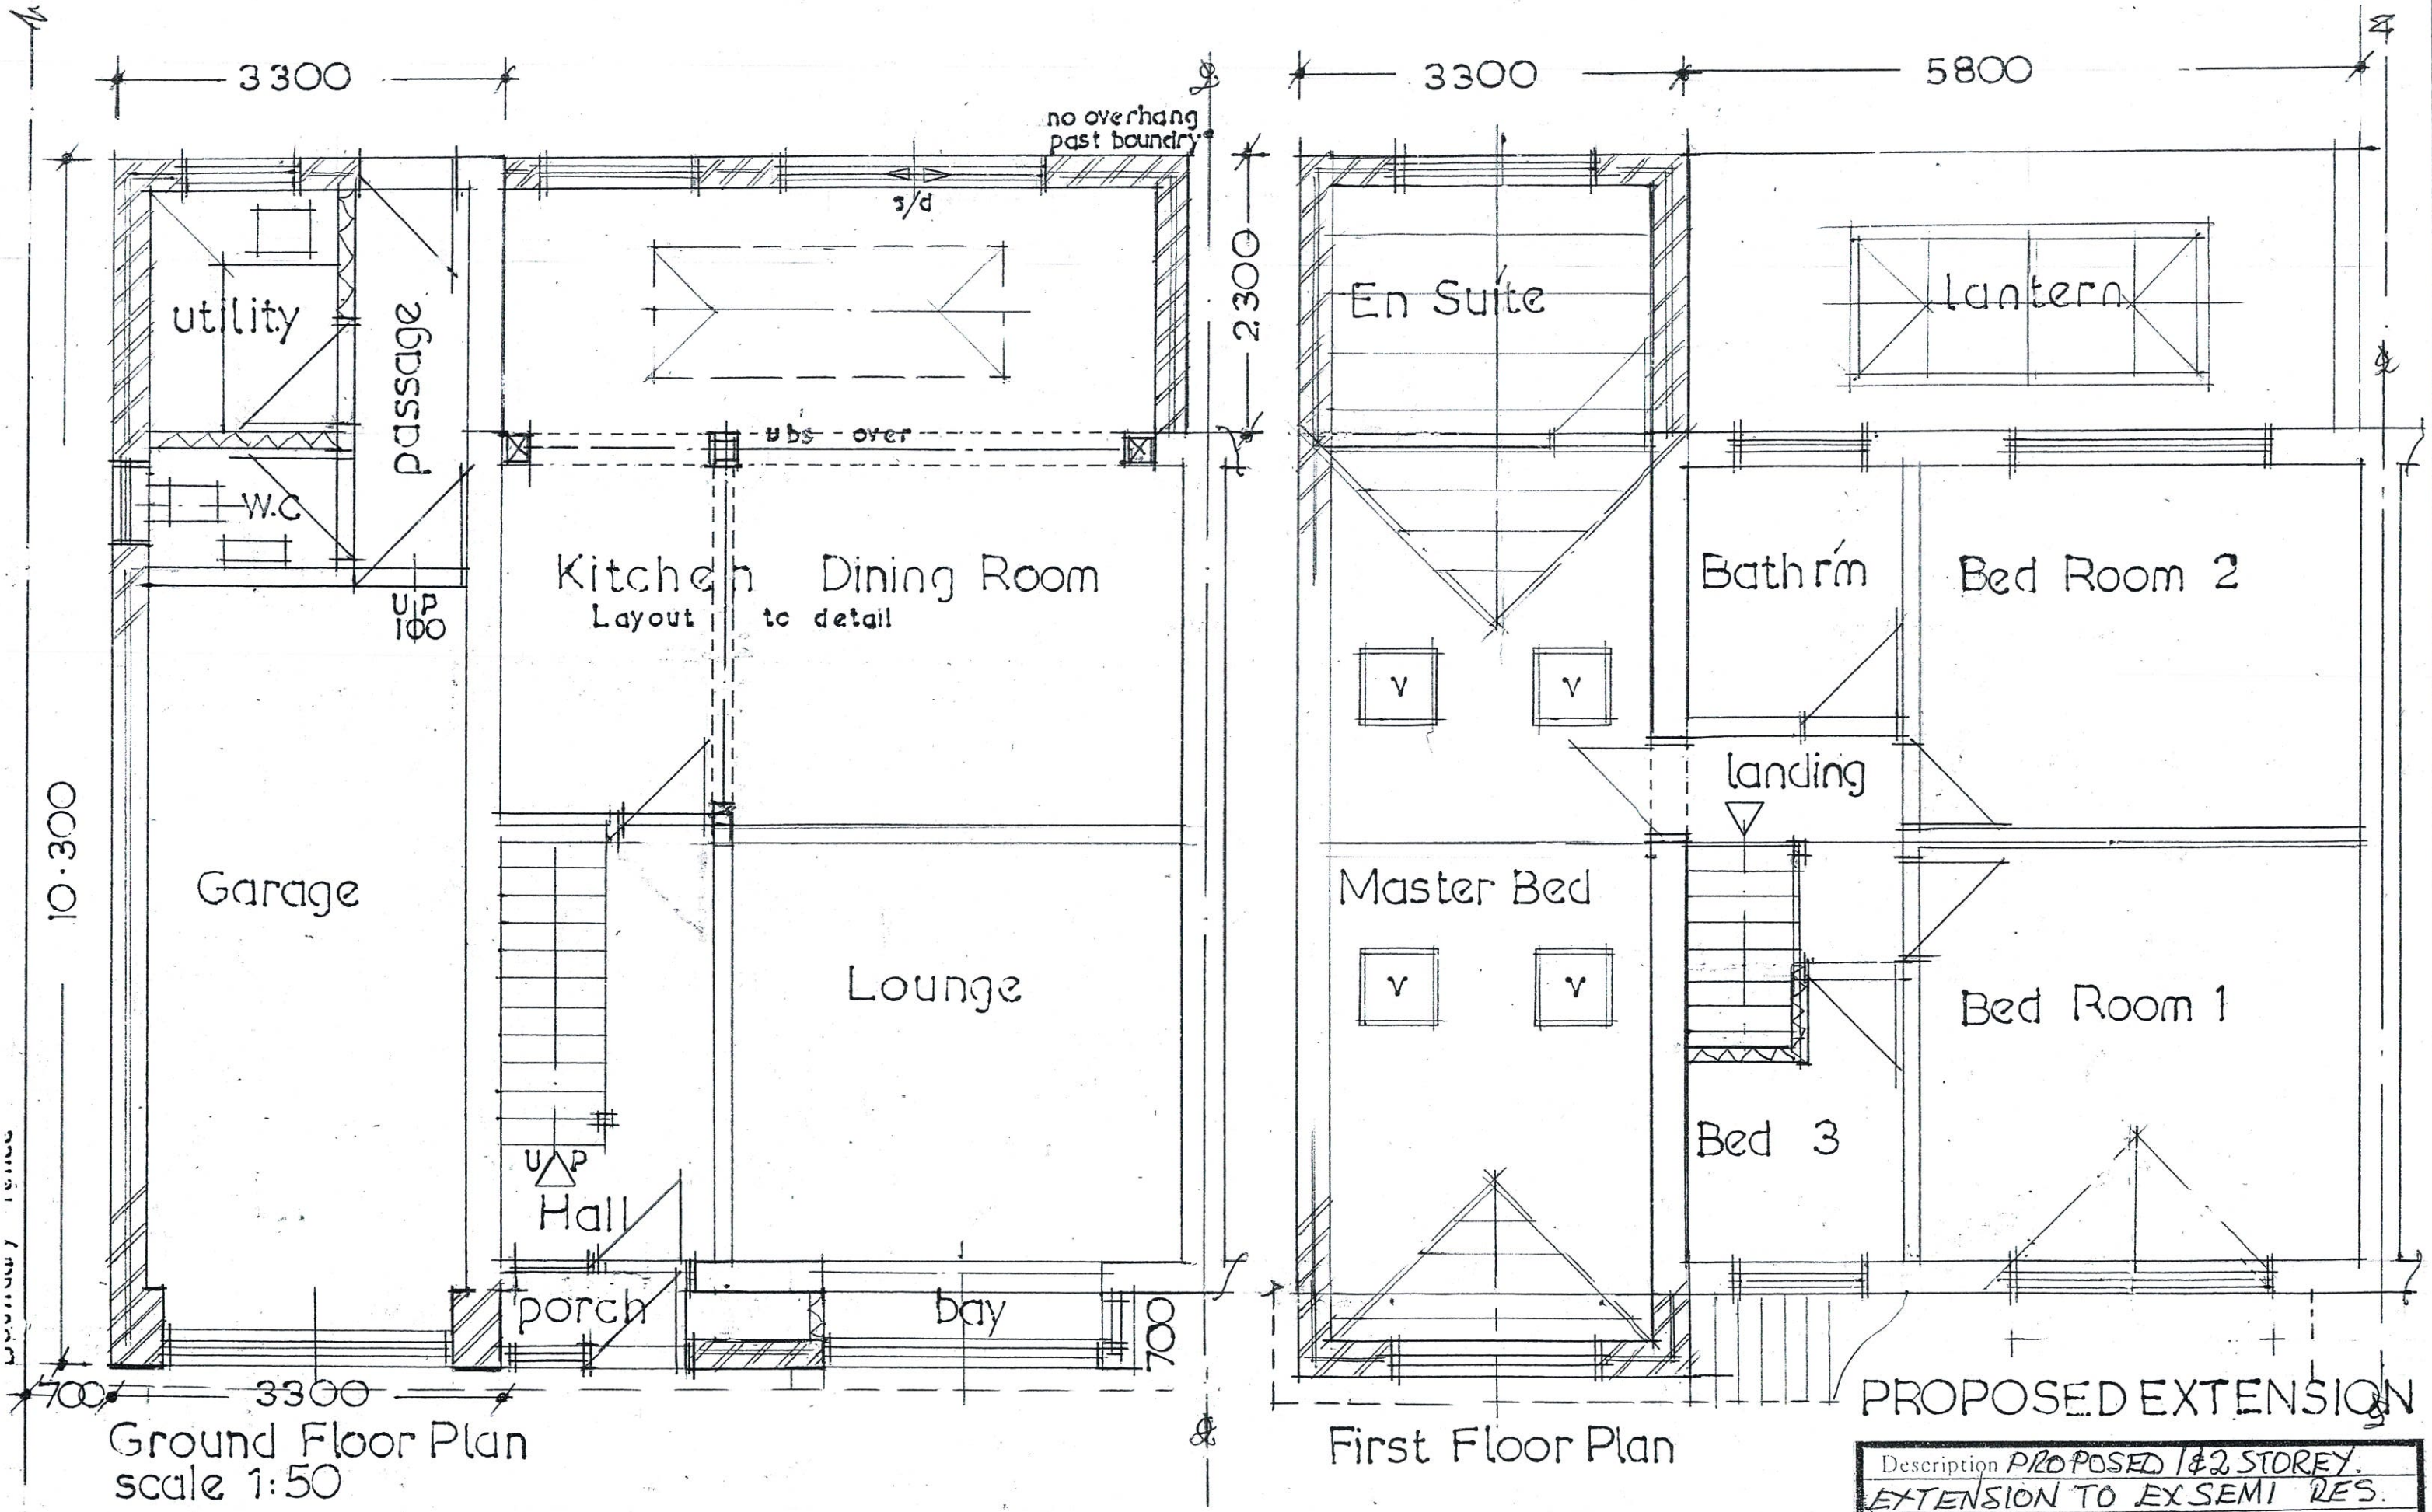

Ground Floor Plan
scale 1:50

First Floor Plan

Description PROPOSED 1&2 STOREY.
EXTENSION TO EX SEMI RES.
83 MILL ROAD CHEADLE
STAFFS ST10 1NG

SHEET no: 2