

1. Tanks have an inlet invert depth of 1.0m. Upon request tanks may have an invert depth of 1.5m. Do not extend the tank neck.
2. This drawing should be used for dimensional information only. Refer to installation guidelines.
3. Additional ventilation can be achieved on the incoming drain, via a stack pipe. Position to suit specific site conditions.
4. Confirm with local building regulations if additional venting is required.

Capacity	Dimensions					Cover & Frame
Litres	A' Ø	B'	C'	D'	E'	
2800	2075	1599	1549	2599	1520	CFL460E
3800	2075	1819	1769	2810	1740	CFL460E
4600	2084	1984	1934	2984	1905	CFL460E

Pea Shingle / Soil\

Pea Shingle / Soil

Alternative Vent Connection

／M12 Lifting Eyes

Backfill with Concrete for Wet Conditions or Peashing for Dry Conditions

OVERALL DIAMETER 'A'

Please Check with Environmental Treatment Systems Limited For The Latest Issue Of This Drawing				
Issue	Date	Drawn by	Approved by	Description
03	09.08.12	JC		CC1070
02	25.03.12	CS		CC1014 - Rota-moulded Inlet & Outlet Pipes Introduced.
01	05.02.09	JC		CC682

Material :
Finish :
Weight :
Modelled By :

Thickness :

Surface Area : m²

control group

Page 1 of 1

2800, 3800 & 4600 LITRE ALPHA SEPTIC TANKS


Scale: Do Not Scale



Third Angle Projection

Z:\engineering\Drawing Data\02 - Sales Drawings\DS\DS - 05\DS0552P


Kingspan Environmental reserve the right to alter the details of this drawing without prior notice. This drawing is copyright and may not be reproduced or used without the written permission of Kingspan Environmental

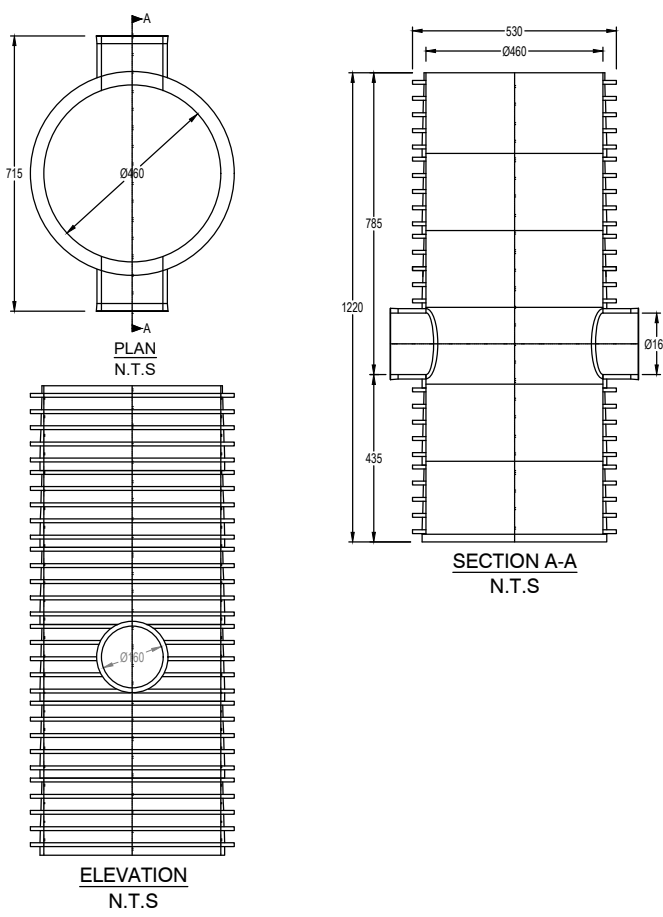

N.T.S

Soakaway Chamber and Pit Detail (Attenuation Infiltration System)

The Soakaway must be sited at a minimum distance of 5m away from buildings

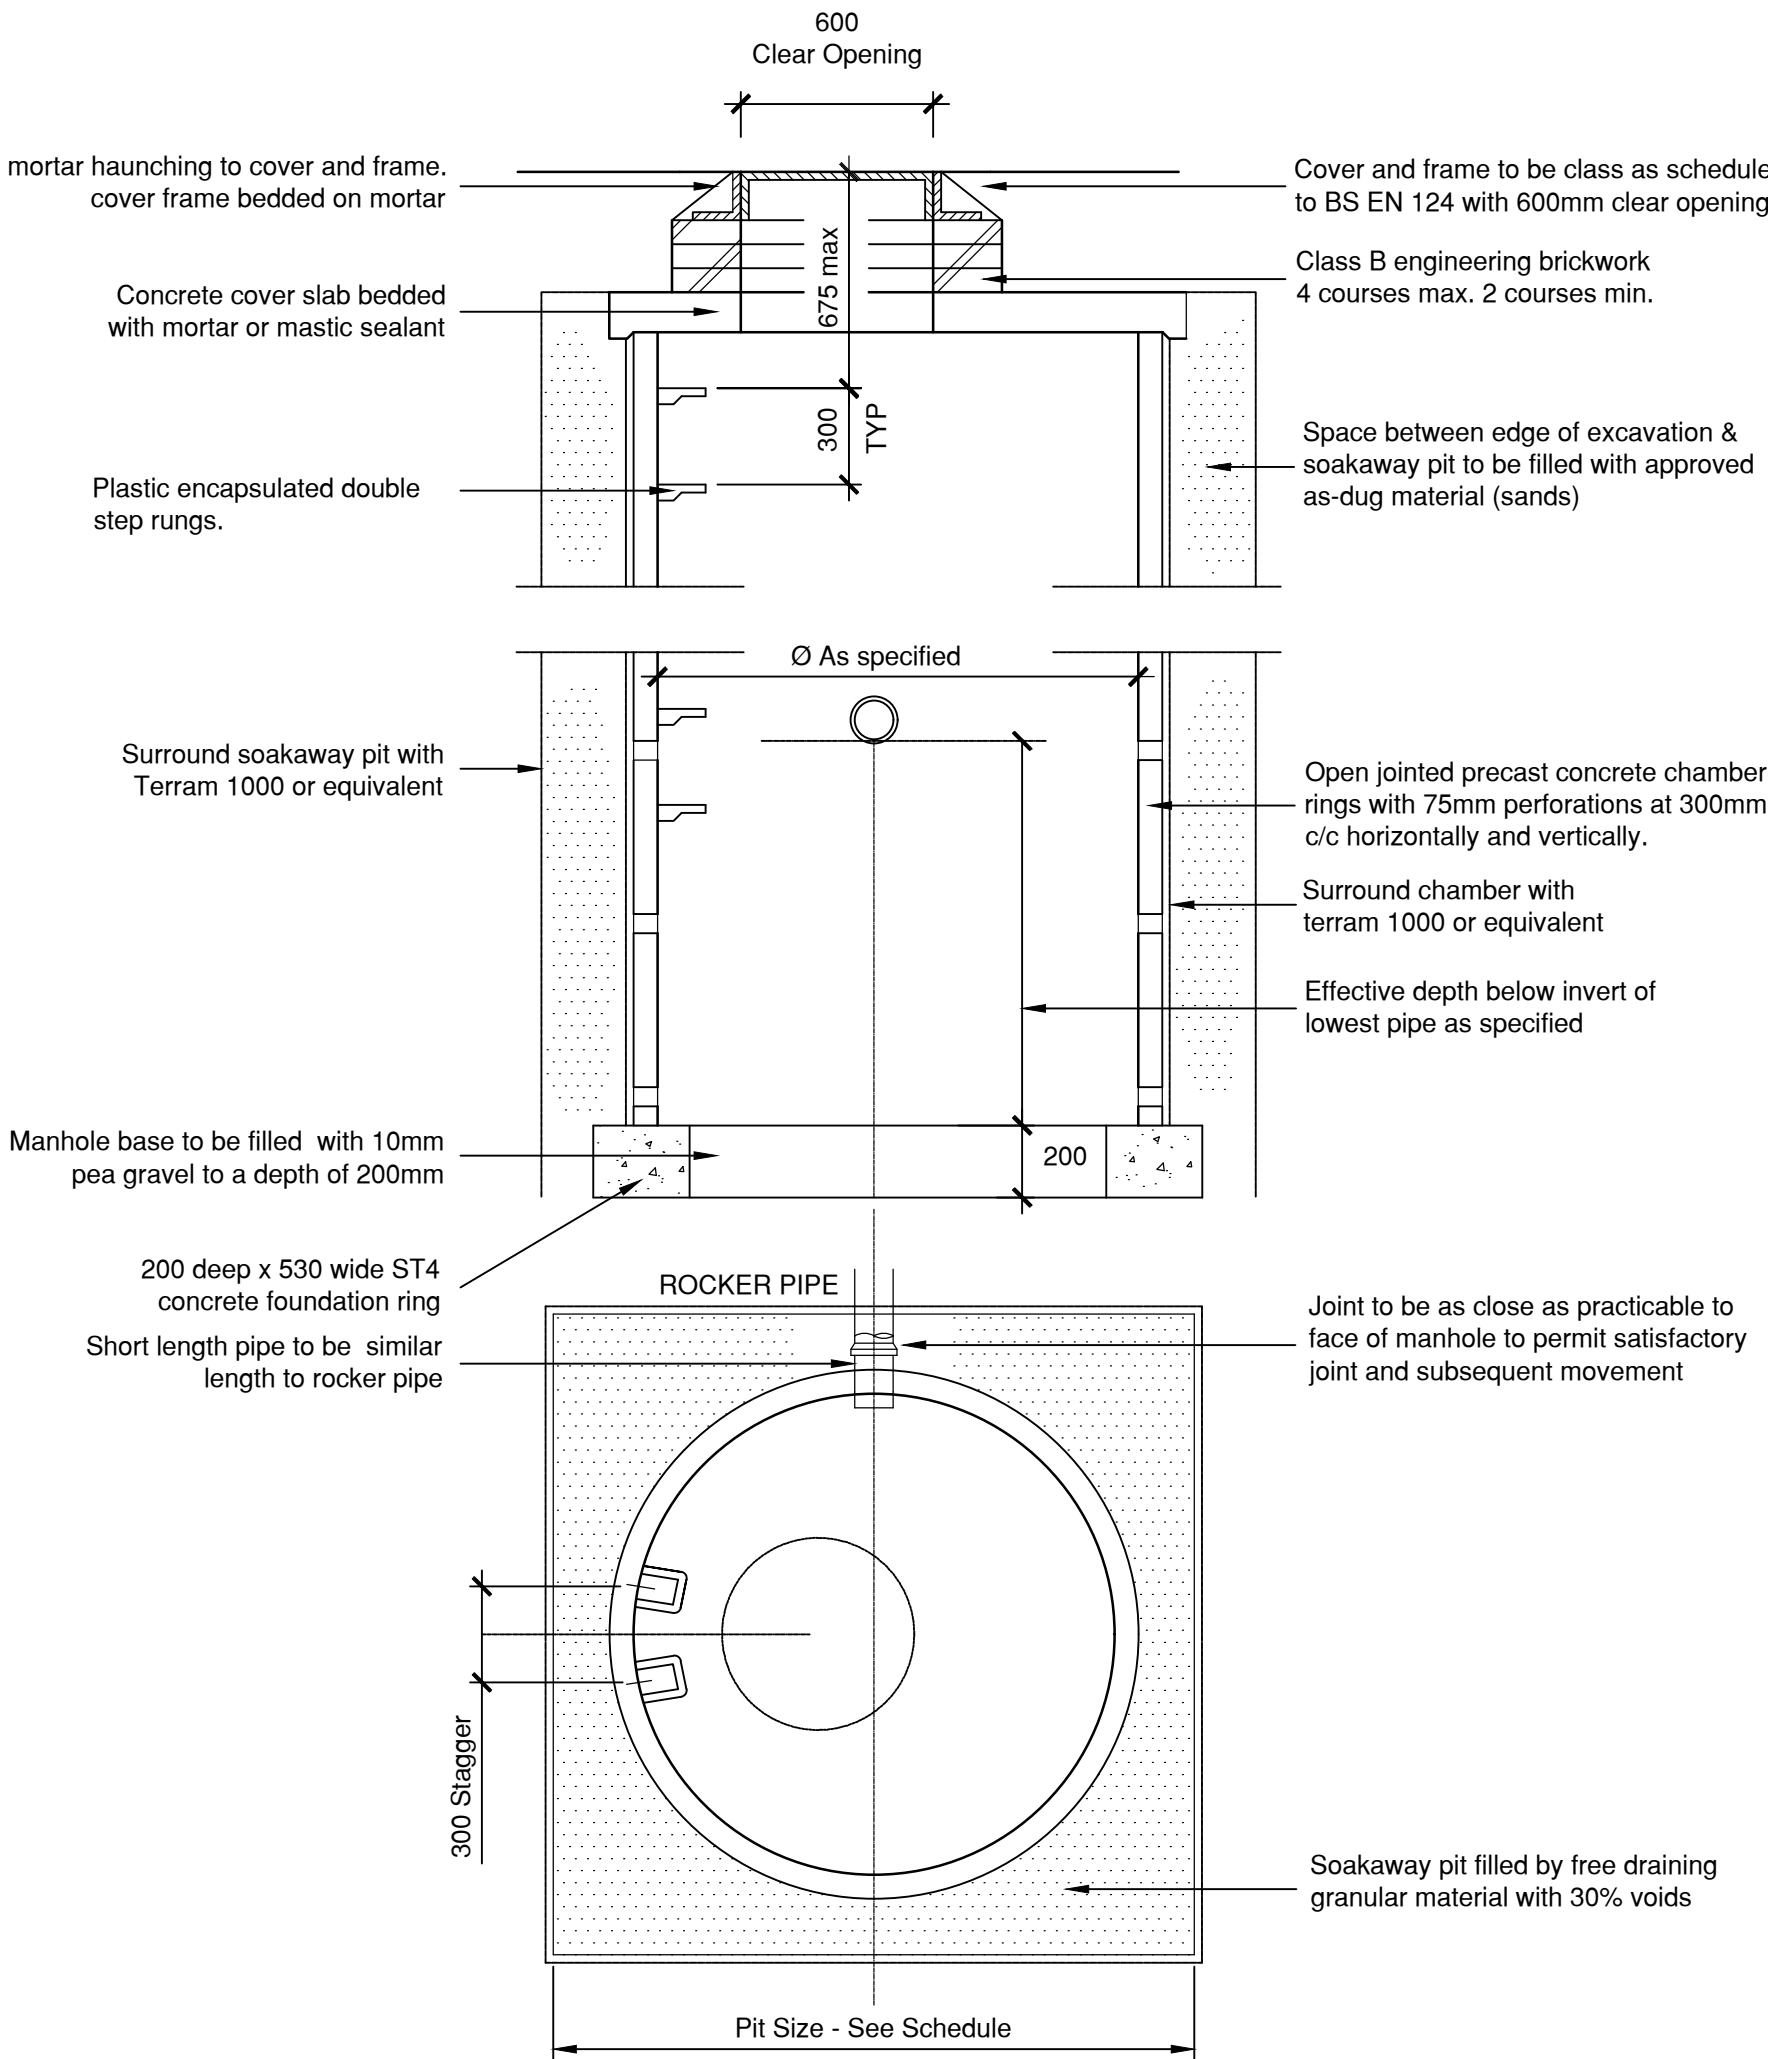

P1	03.10.20	First Issue	SD	SD
Rev	Date	Amendments	By	Chk

SJD
Consultancy Services

Mr & Mrs Jordan Wheawall

Dwelling Paradise Nurseries
Cheadle Road
ST10 4HX
Drawing Title

Private Drainage Construction Details Sheet 2 of 2

Preliminary

Scale	Drawn	Checked	Date
A1@NTS	SD	SD	Oct 20

Drawing No. _____ Rev _____

20310-SJD-20-XX-DR-C-0102 P