


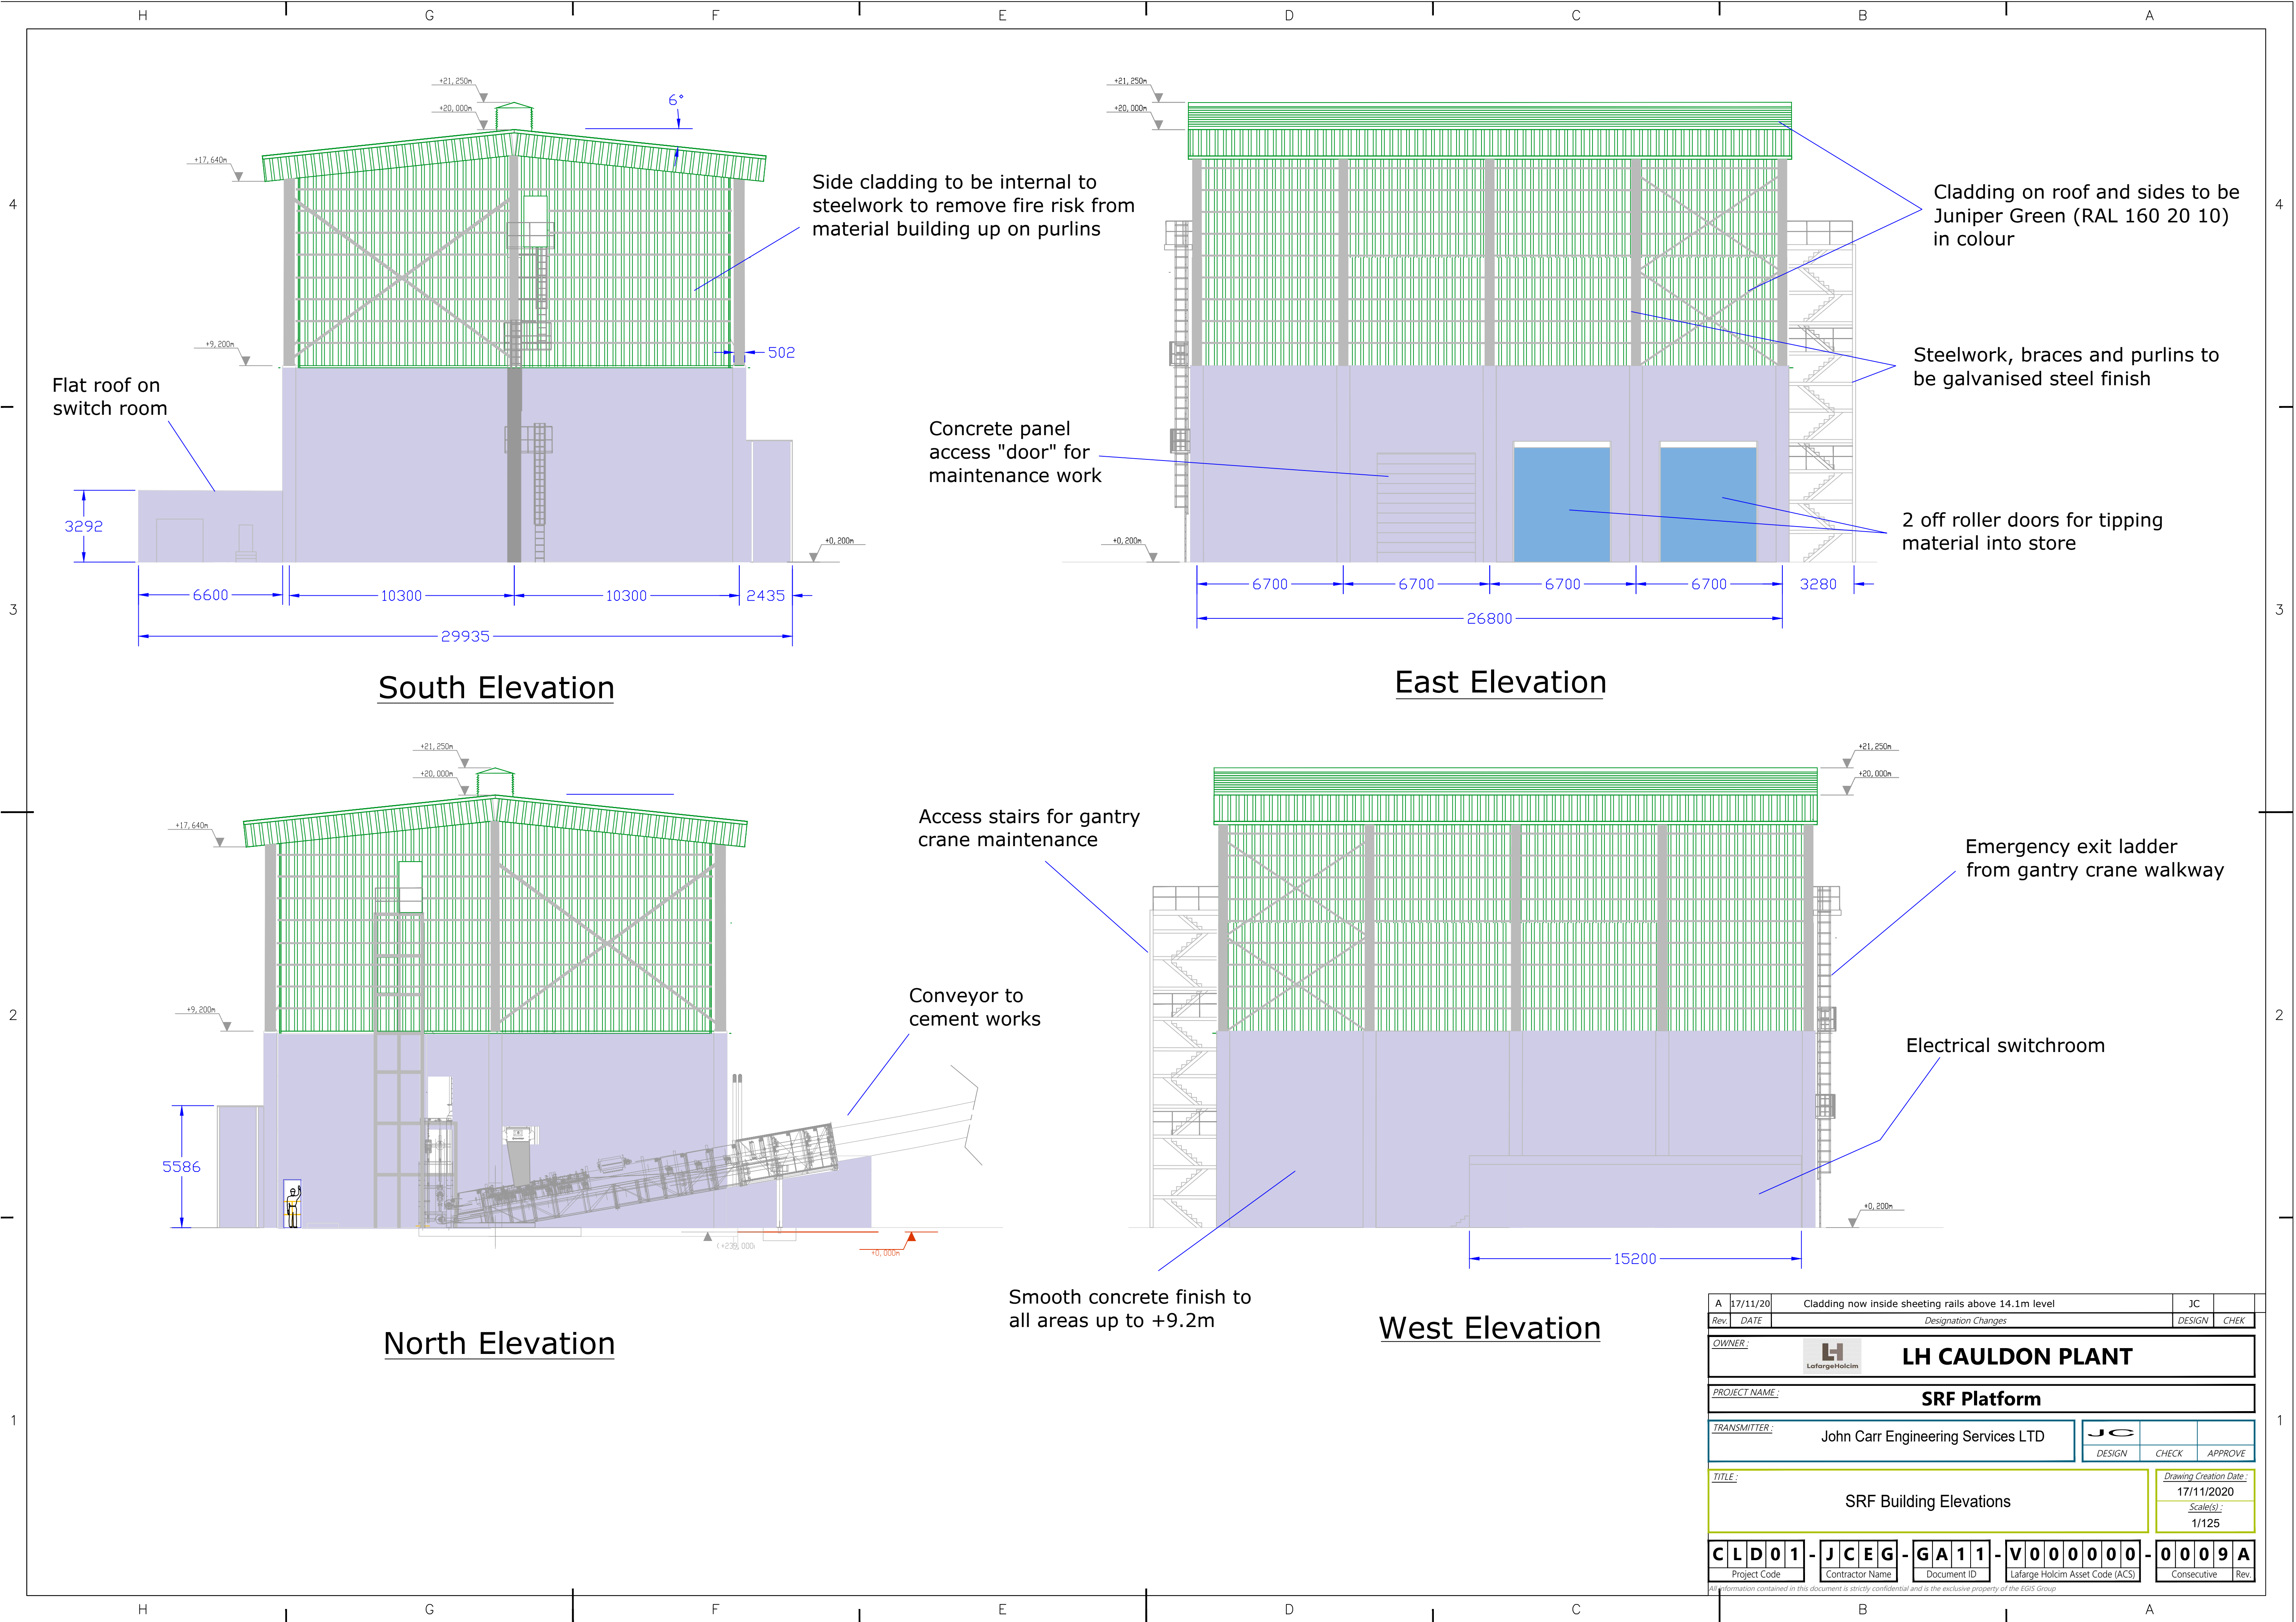

South Elevation

East Elevation

North Elevation

West Elevation

A	17/11/20	Cladding now inside sheeting rails above 14.1m level	JC	
Rev.	DATE	Designation Changes	DESIGN	CHEK
OWNER:		 LH CAULDON PLANT		
PROJECT NAME:		SRF Platform		
TRANSMITTER:		John Carr Engineering Services LTD		
			DESIGN	CHECK
TITLE:		SRF Building Elevations		Drawing Creation Date: 17/11/2020 Scale(s): 1/125
CLD01	JCEG	GA11	V0000000	0009A
Project Code		Contractor Name	Document ID	Lafarge Holcim Asset Code (ACS)
		Consecutive	Rev.	

All information contained in this document is strictly confidential and is the exclusive property of the EGIS Group