


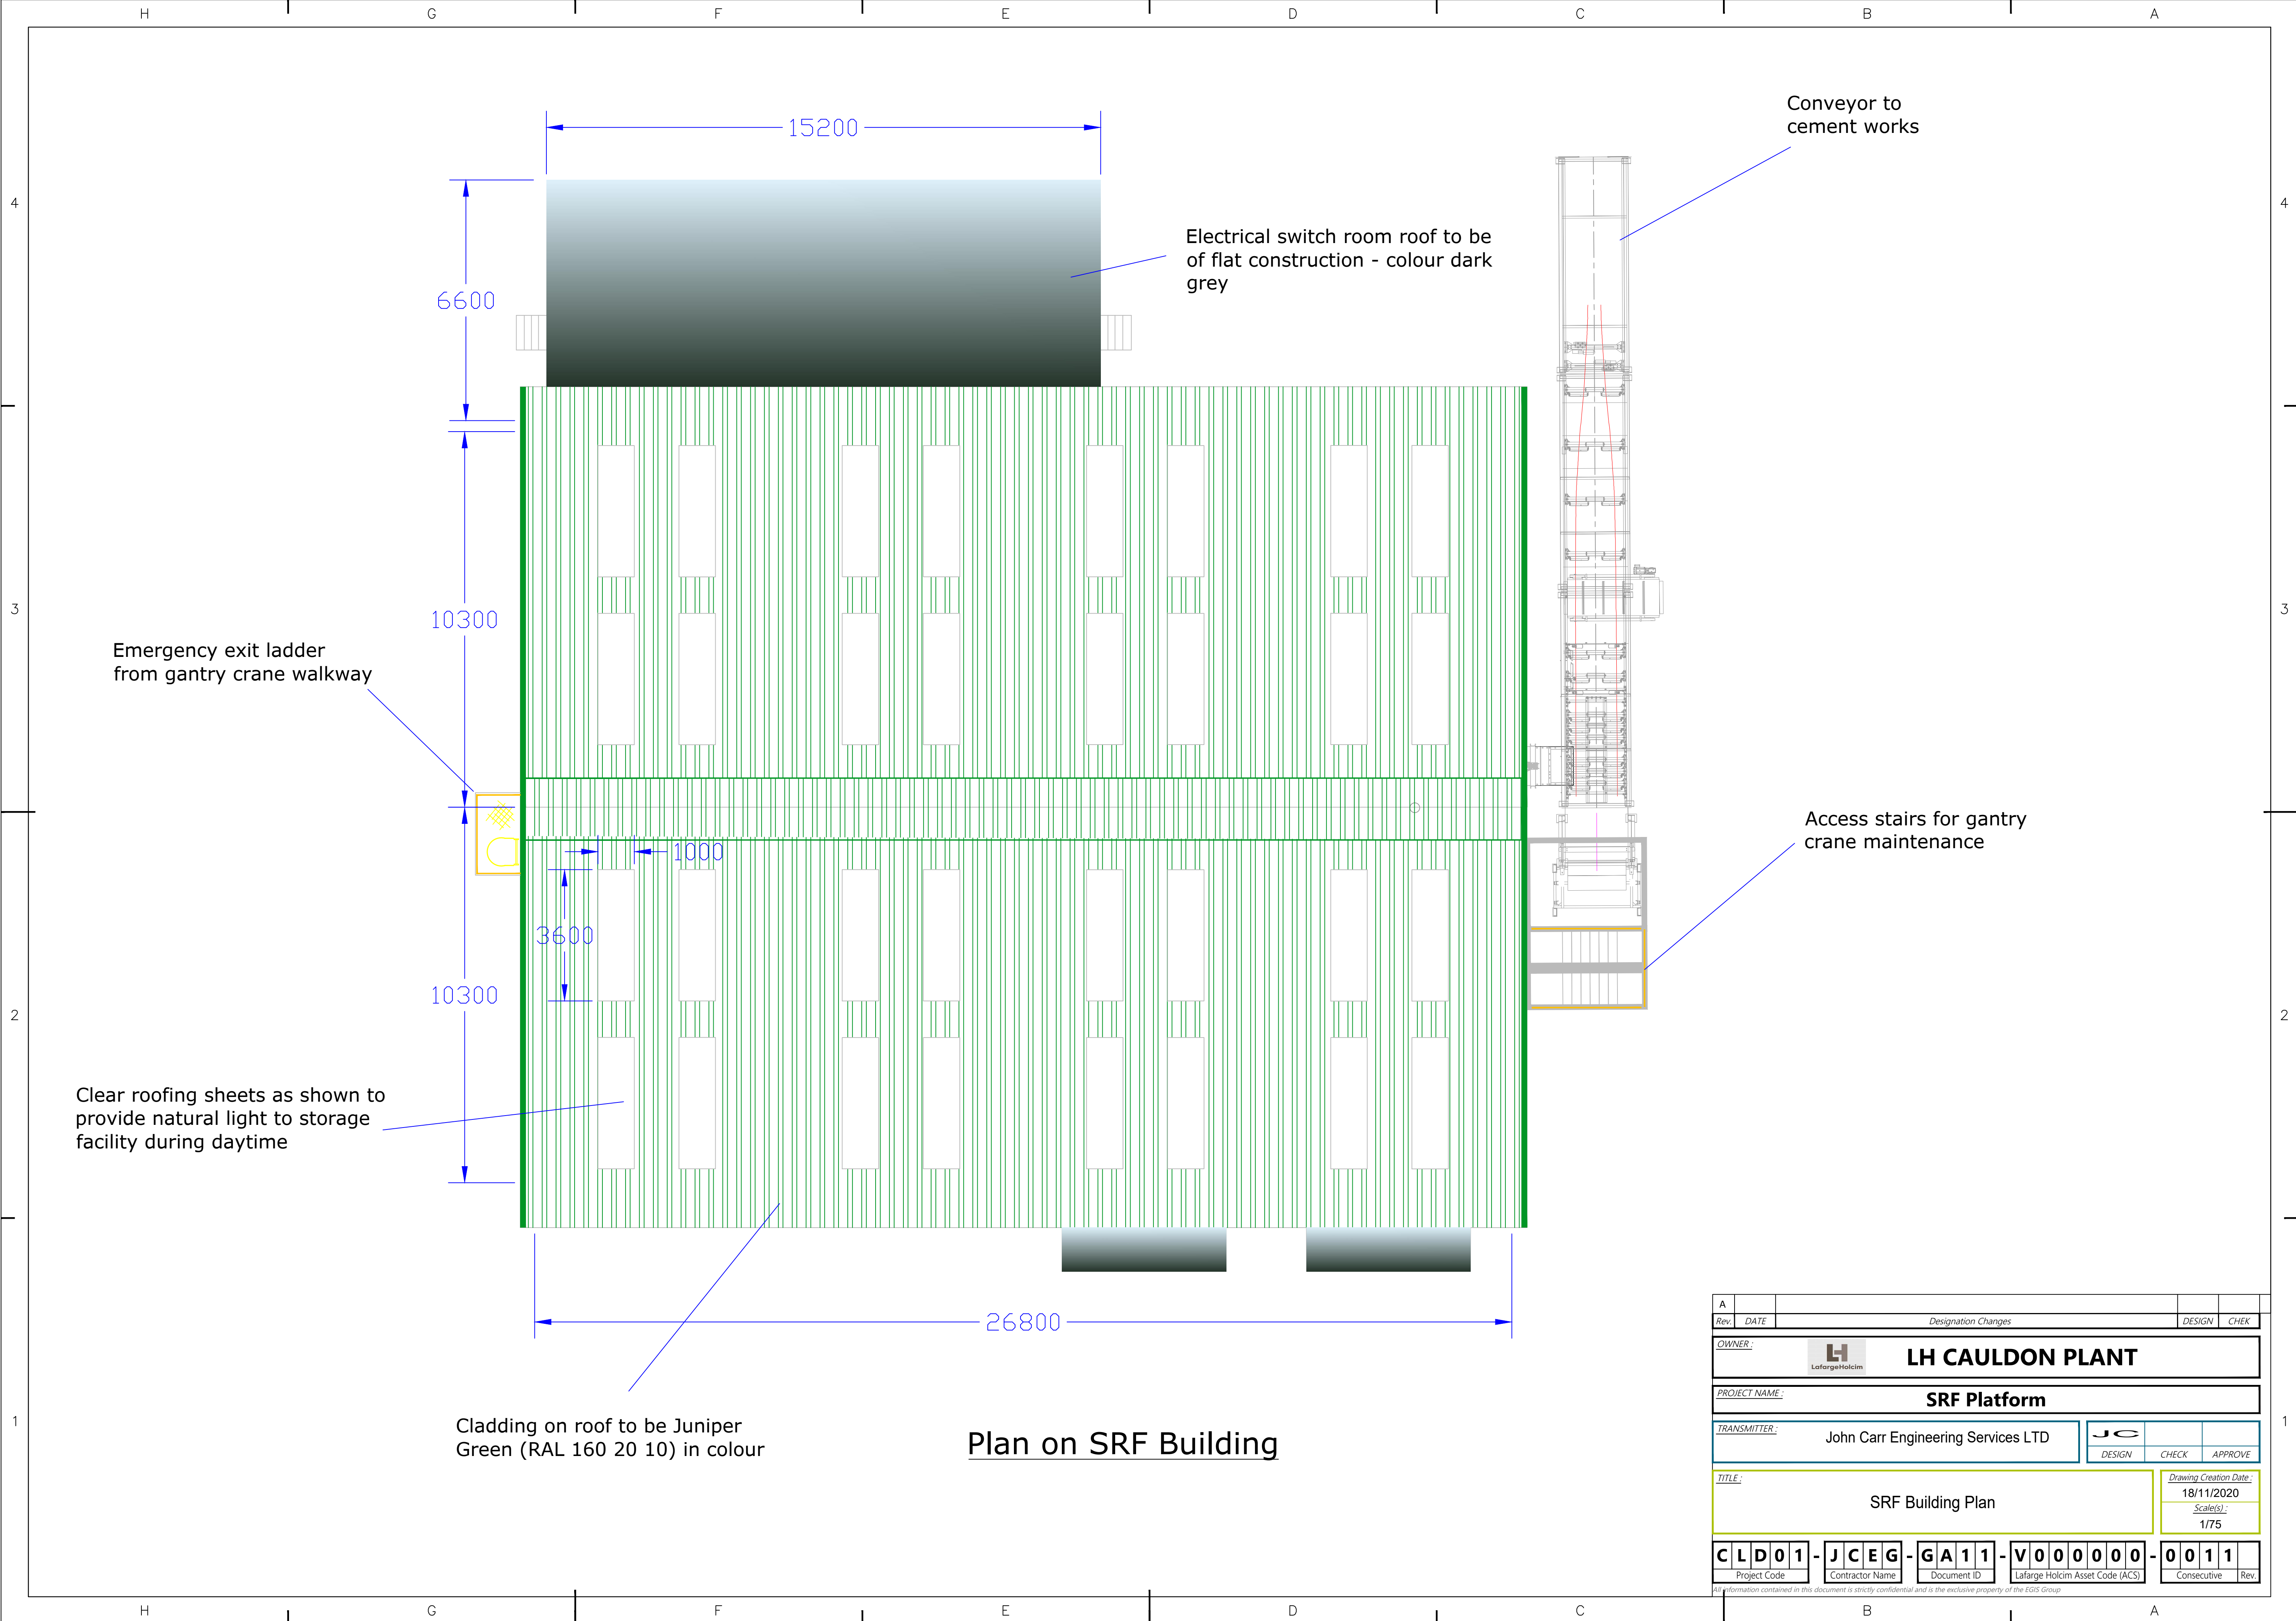

Plan on SRF Building

A					
Rev.	DATE	Designation Changes		DESIGN	CHEK
OWNER:		 LH CAULDON PLANT			
PROJECT NAME:		SRF Platform			
TRANSMITTER:		John Carr Engineering Services LTD			
				DESIGN	CHECK
TITLE:		SRF Building Plan		Drawing Creation Date: 18/11/2020 Scale(s): 1/75	
C	L	D	0	1	-
J	C	E	G	-	
G	A	1	1	-	
V	0	0	0	0	0
0	0	1	1	-	
Project Code		Contractor Name		Document ID	
Lafarge Holcim Asset Code (ACS)		Consecutive		Rev.	