


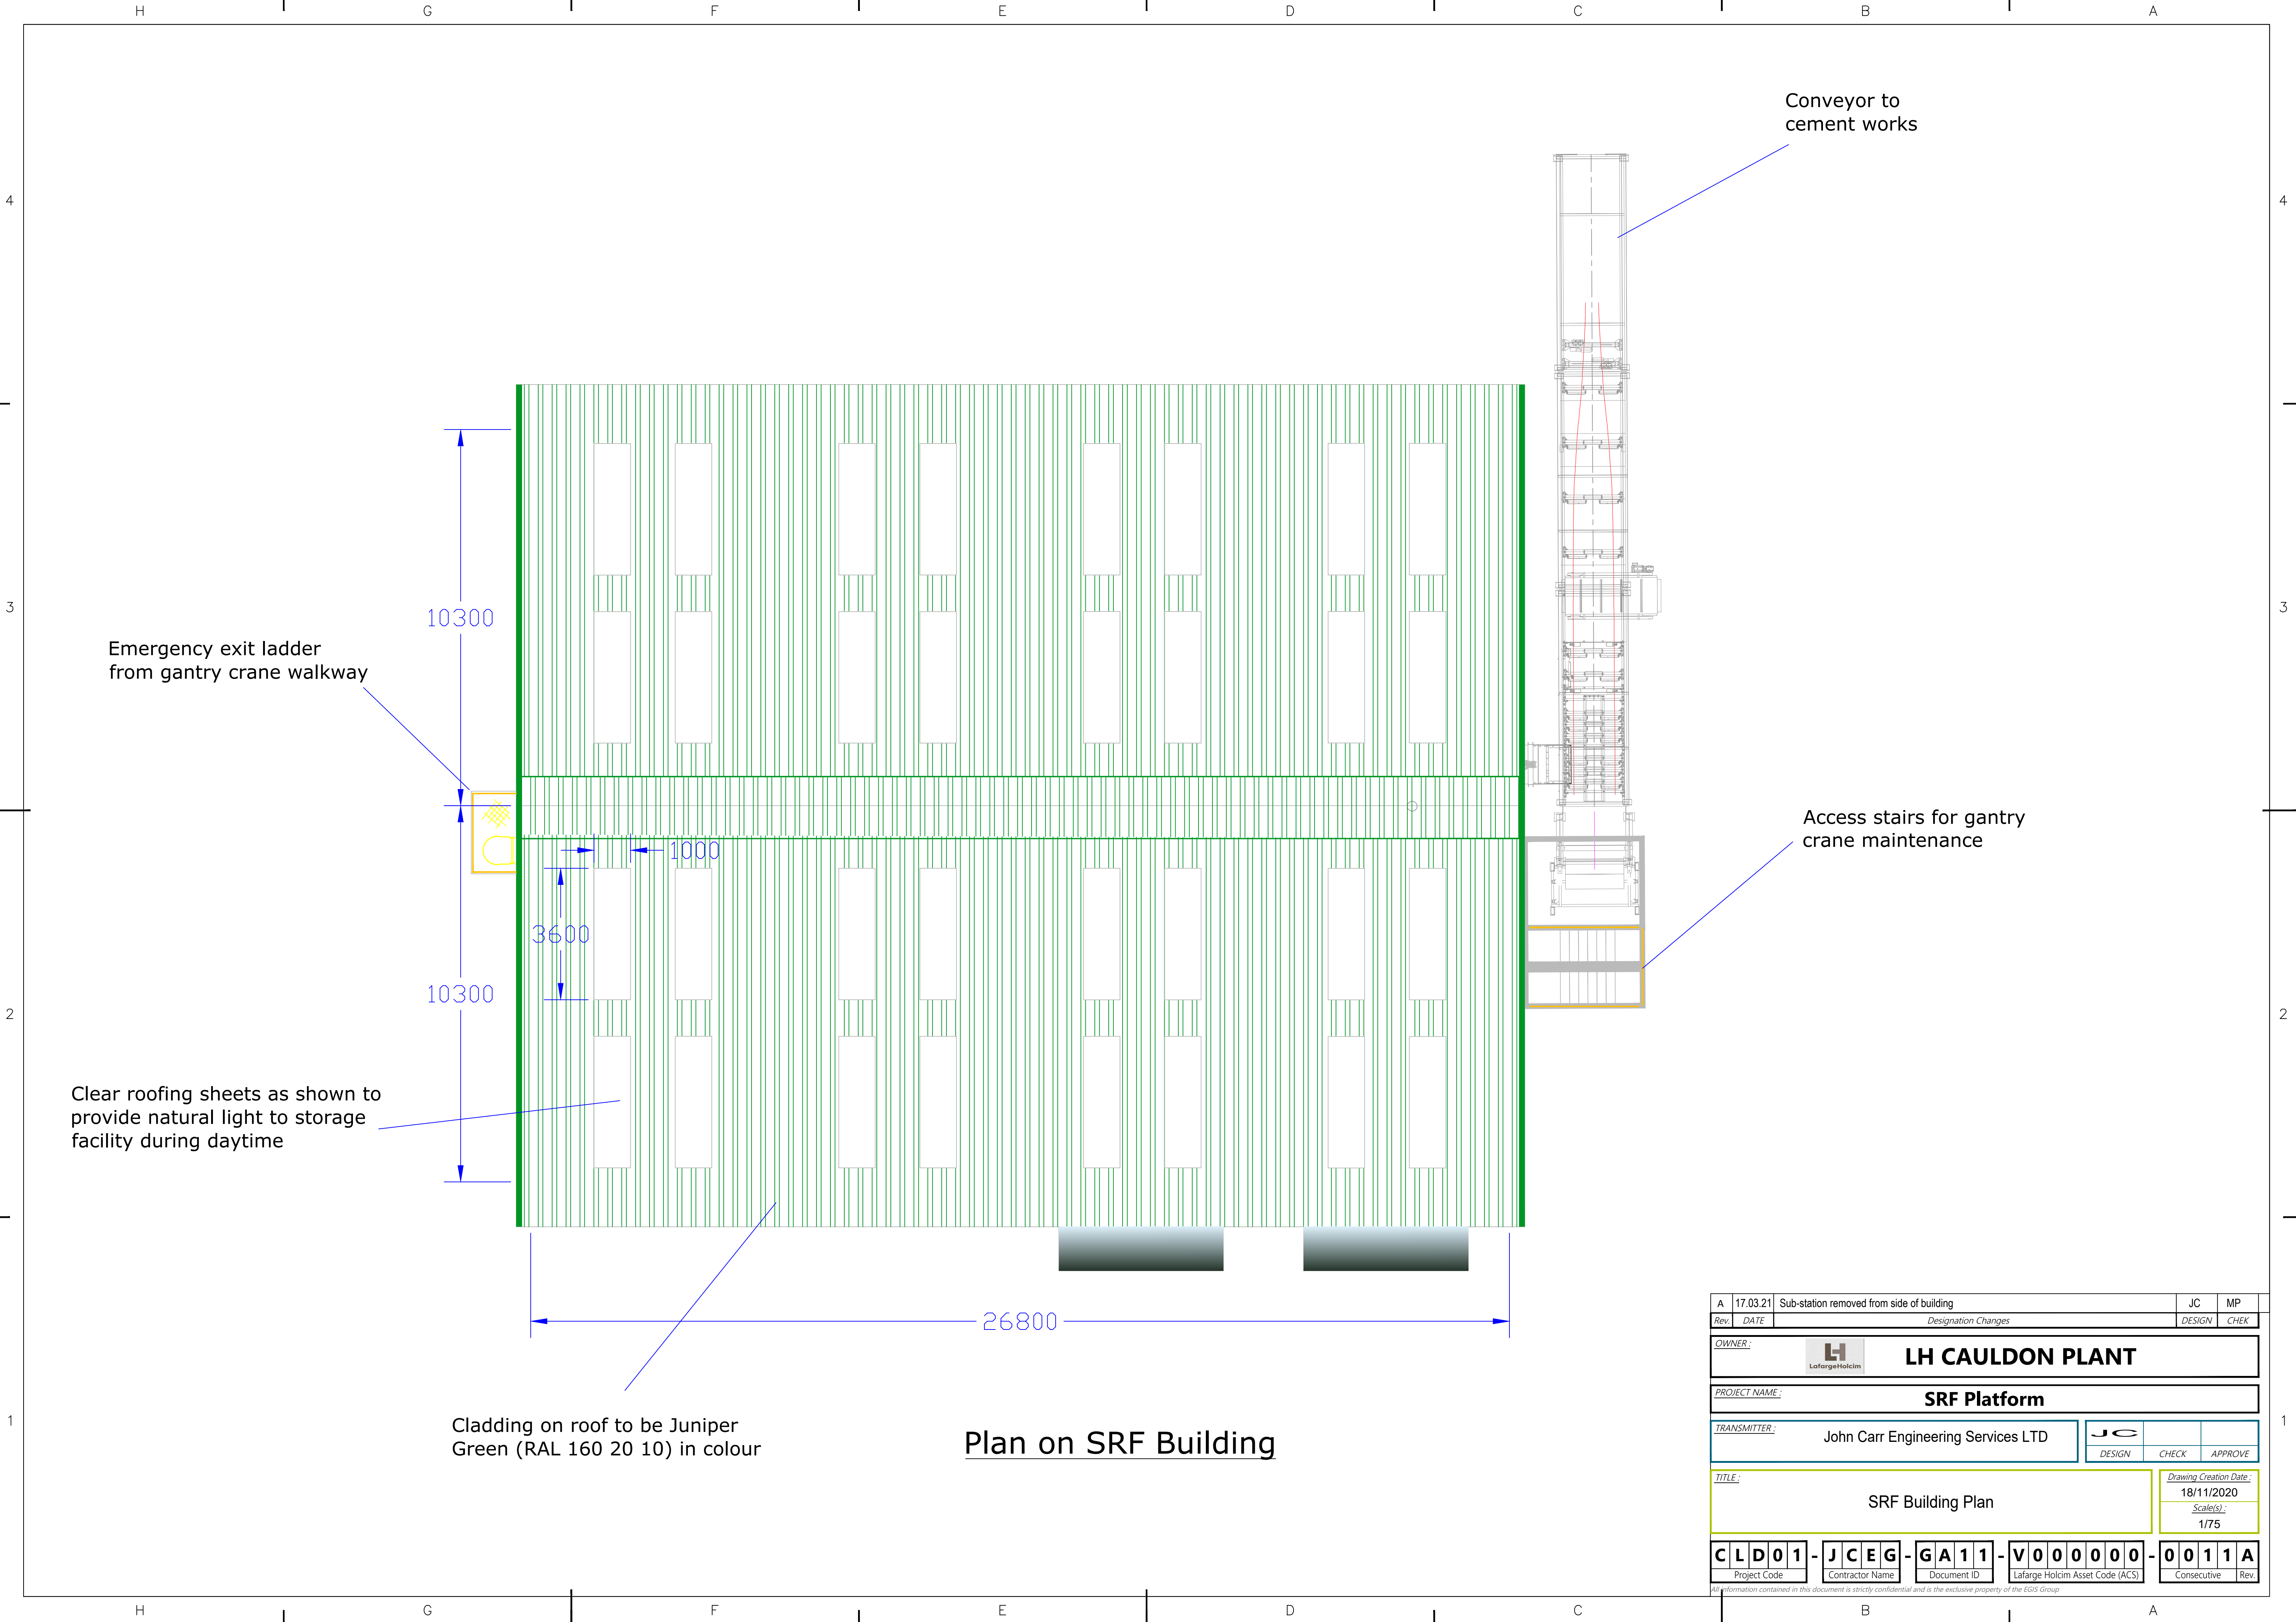

Plan on SRF Building

A	17.03.21	Sub-station removed from side of building	JC	MP
Rev.	DATE	Designation Changes	DESIGN	CHEK
OWNER :		 LH CAULDON PLANT		
PROJECT NAME :		SRF Platform		
TRANSMITTER :		John Carr Engineering Services LTD	JC	
		DESIGN	CHECK	APPROVE
TITLE :		SRF Building Plan		Drawing Creation Date : 18/11/2020 Scale(s) : 1/75
CLD01	JCEG	GA11	V000000	0011A
Project Code	Contractor Name	Document ID	Lafarge Holcim Asset Code (ACS)	Consecutive Rev.

All information contained in this document is strictly confidential and is the exclusive property of the EGIS Group