


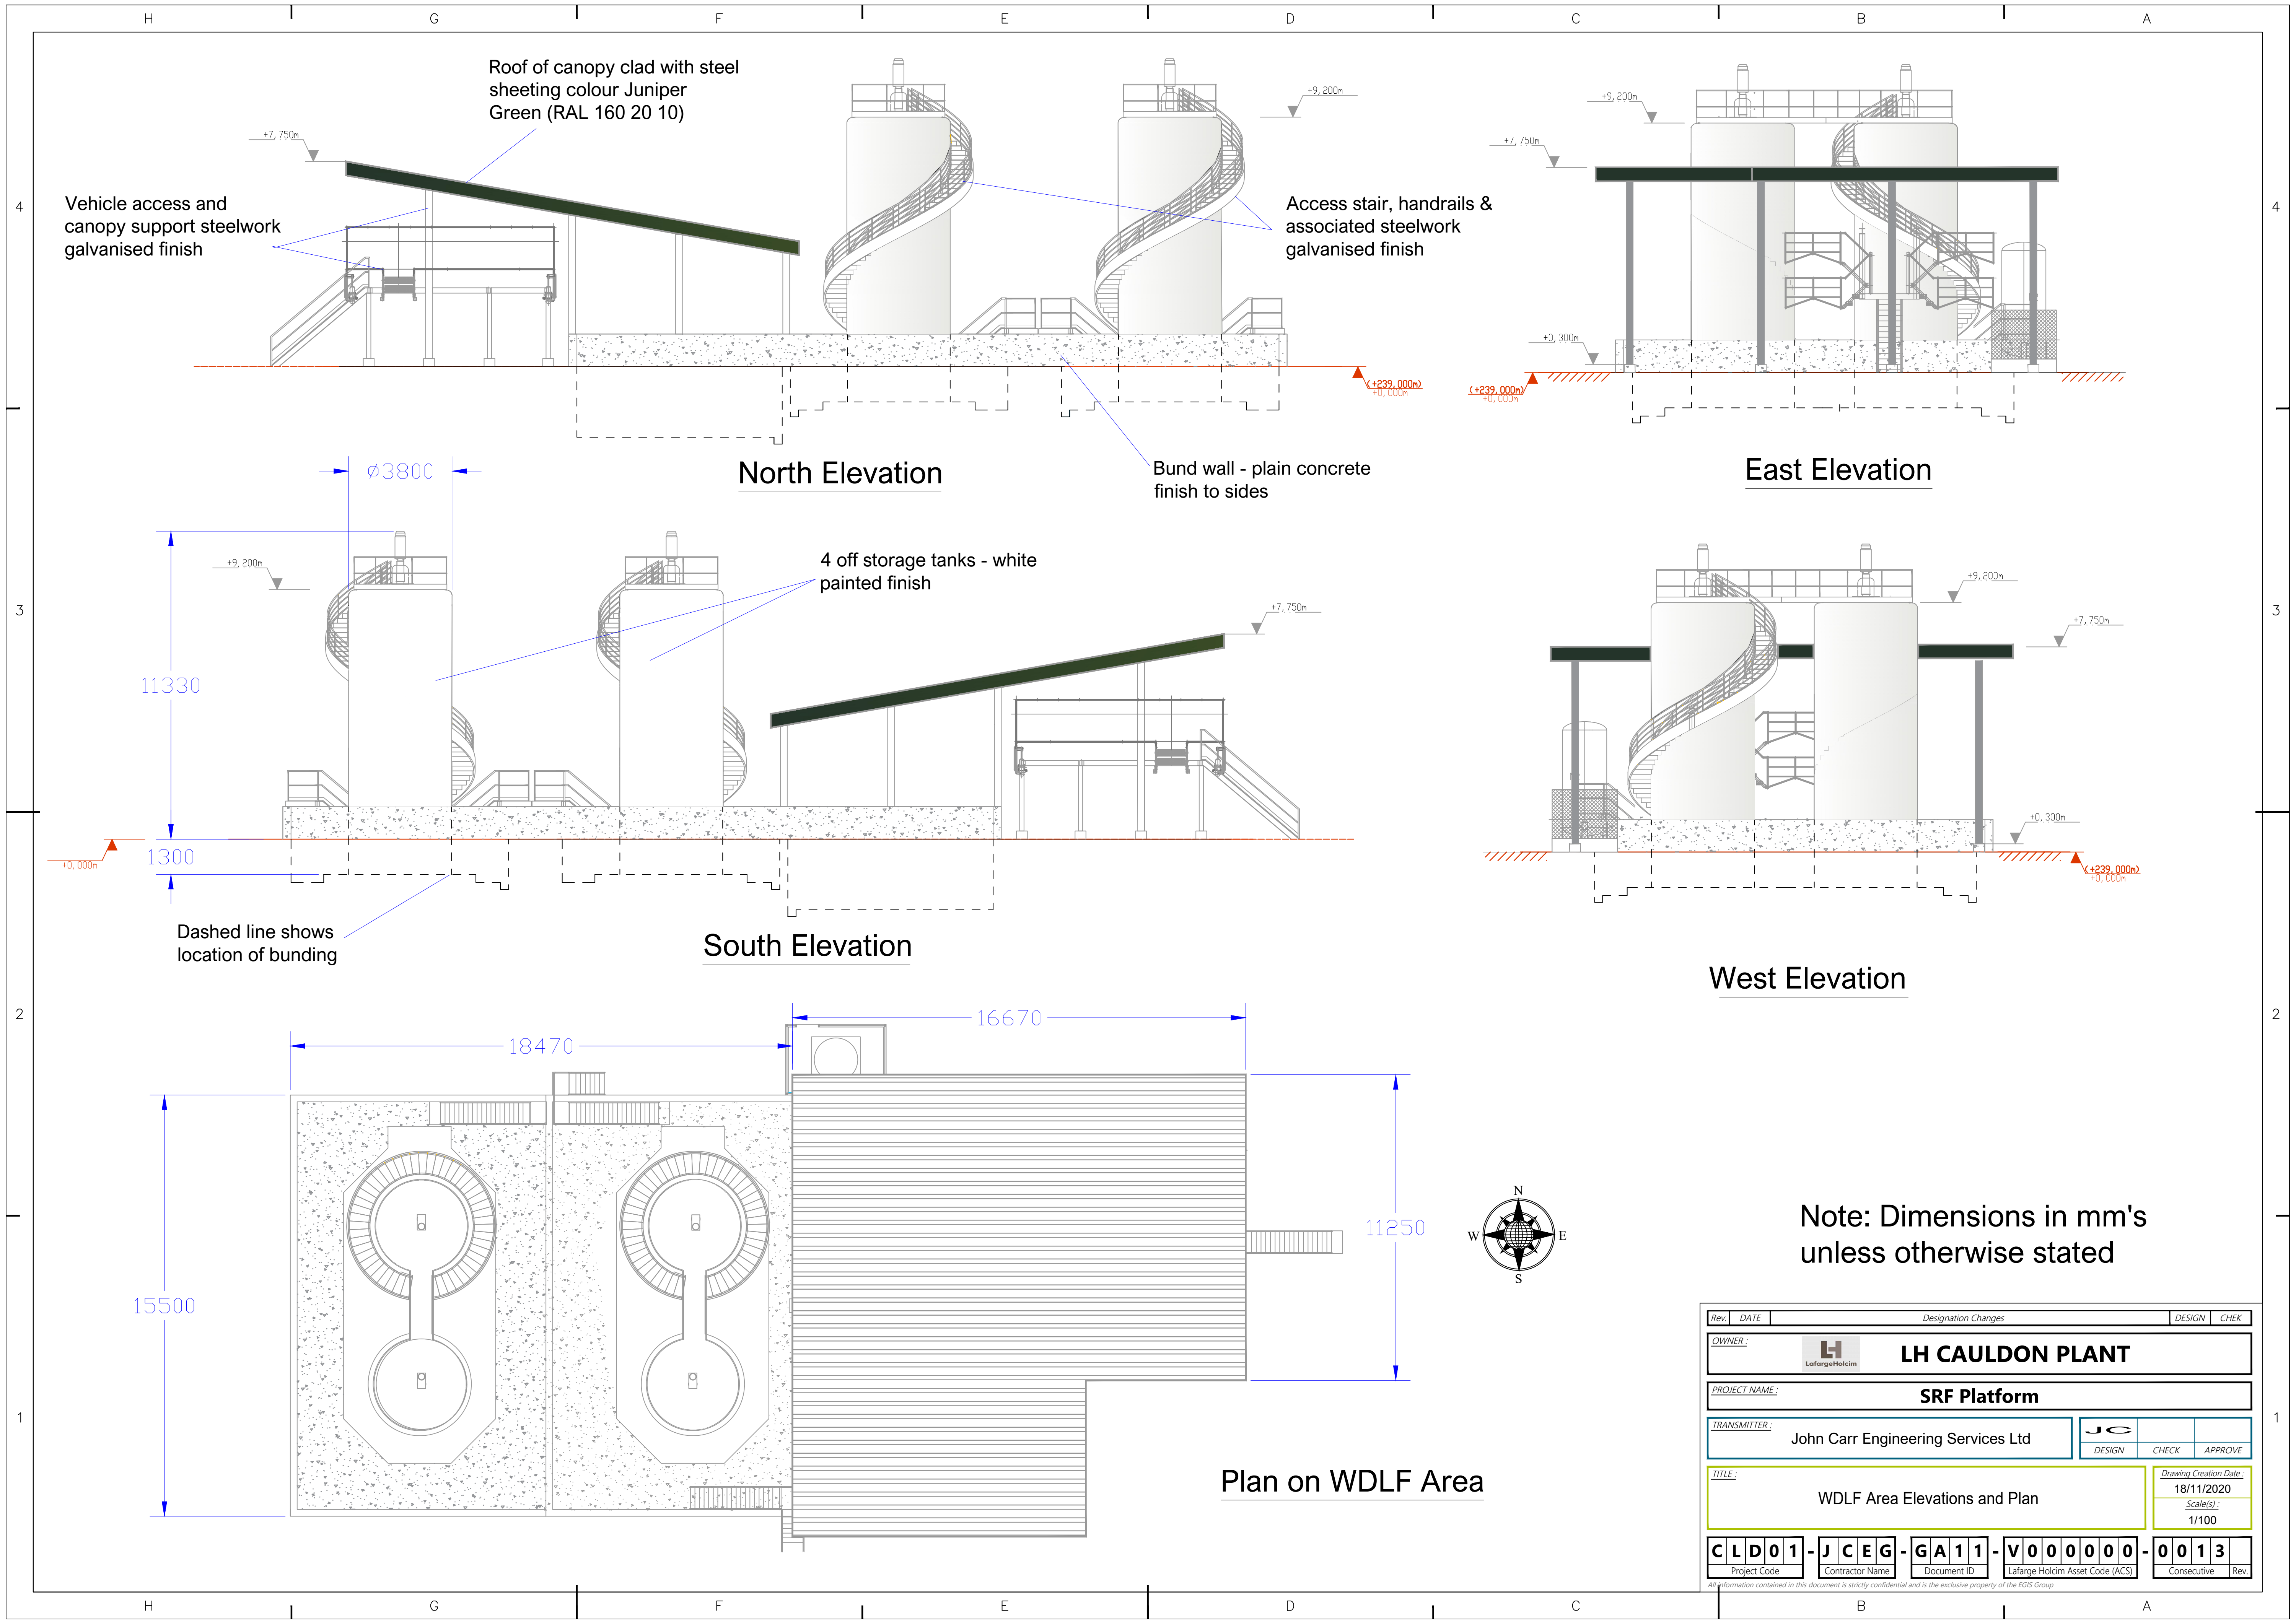

Note: Dimensions in mm's unless otherwise stated

|               |      |   |         |             |         |                                                            |
|---------------|------|---|---------|-------------|---------|------------------------------------------------------------|
| Rev.          | DATE | Designation Changes                                                                                           |         |             | DESIGN  | CHEK                                                       |
| OWNER:        |      |  <b>LH CAULDON PLANT</b> |         |             |         |                                                            |
| PROJECT NAME: |      | <b>SRF Platform</b>                                                                                           |         |             |         |                                                            |
| TRANSMITTER:  |      | John Carr Engineering Services Ltd                                                                            |         |             | JC      |                                                            |
|               |      |   |         |             | DESIGN  | CHECK                                                      |
|               |      |   |         |             | APPROVE |                                                            |
| TITLE:        |      | WDLF Area Elevations and Plan                                                                                 |         |             |         | Drawing Creation Date:<br>18/11/2020<br>Scale(s):<br>1/100 |
| CLD01         | JCEG | GA11   | V000000 | 0013        |         |                                                            |
| Project Code  |      | Contractor Name                                                                                               |         | Document ID |         | Lafarge Holcim Asset Code (ACS)                            |
|               |      |   |         |             |         | Consecutive                                                |
|               |      |   |         |             |         | Rev                                                        |

All information contained in this document is strictly confidential and is the exclusive property of the EGIS Group