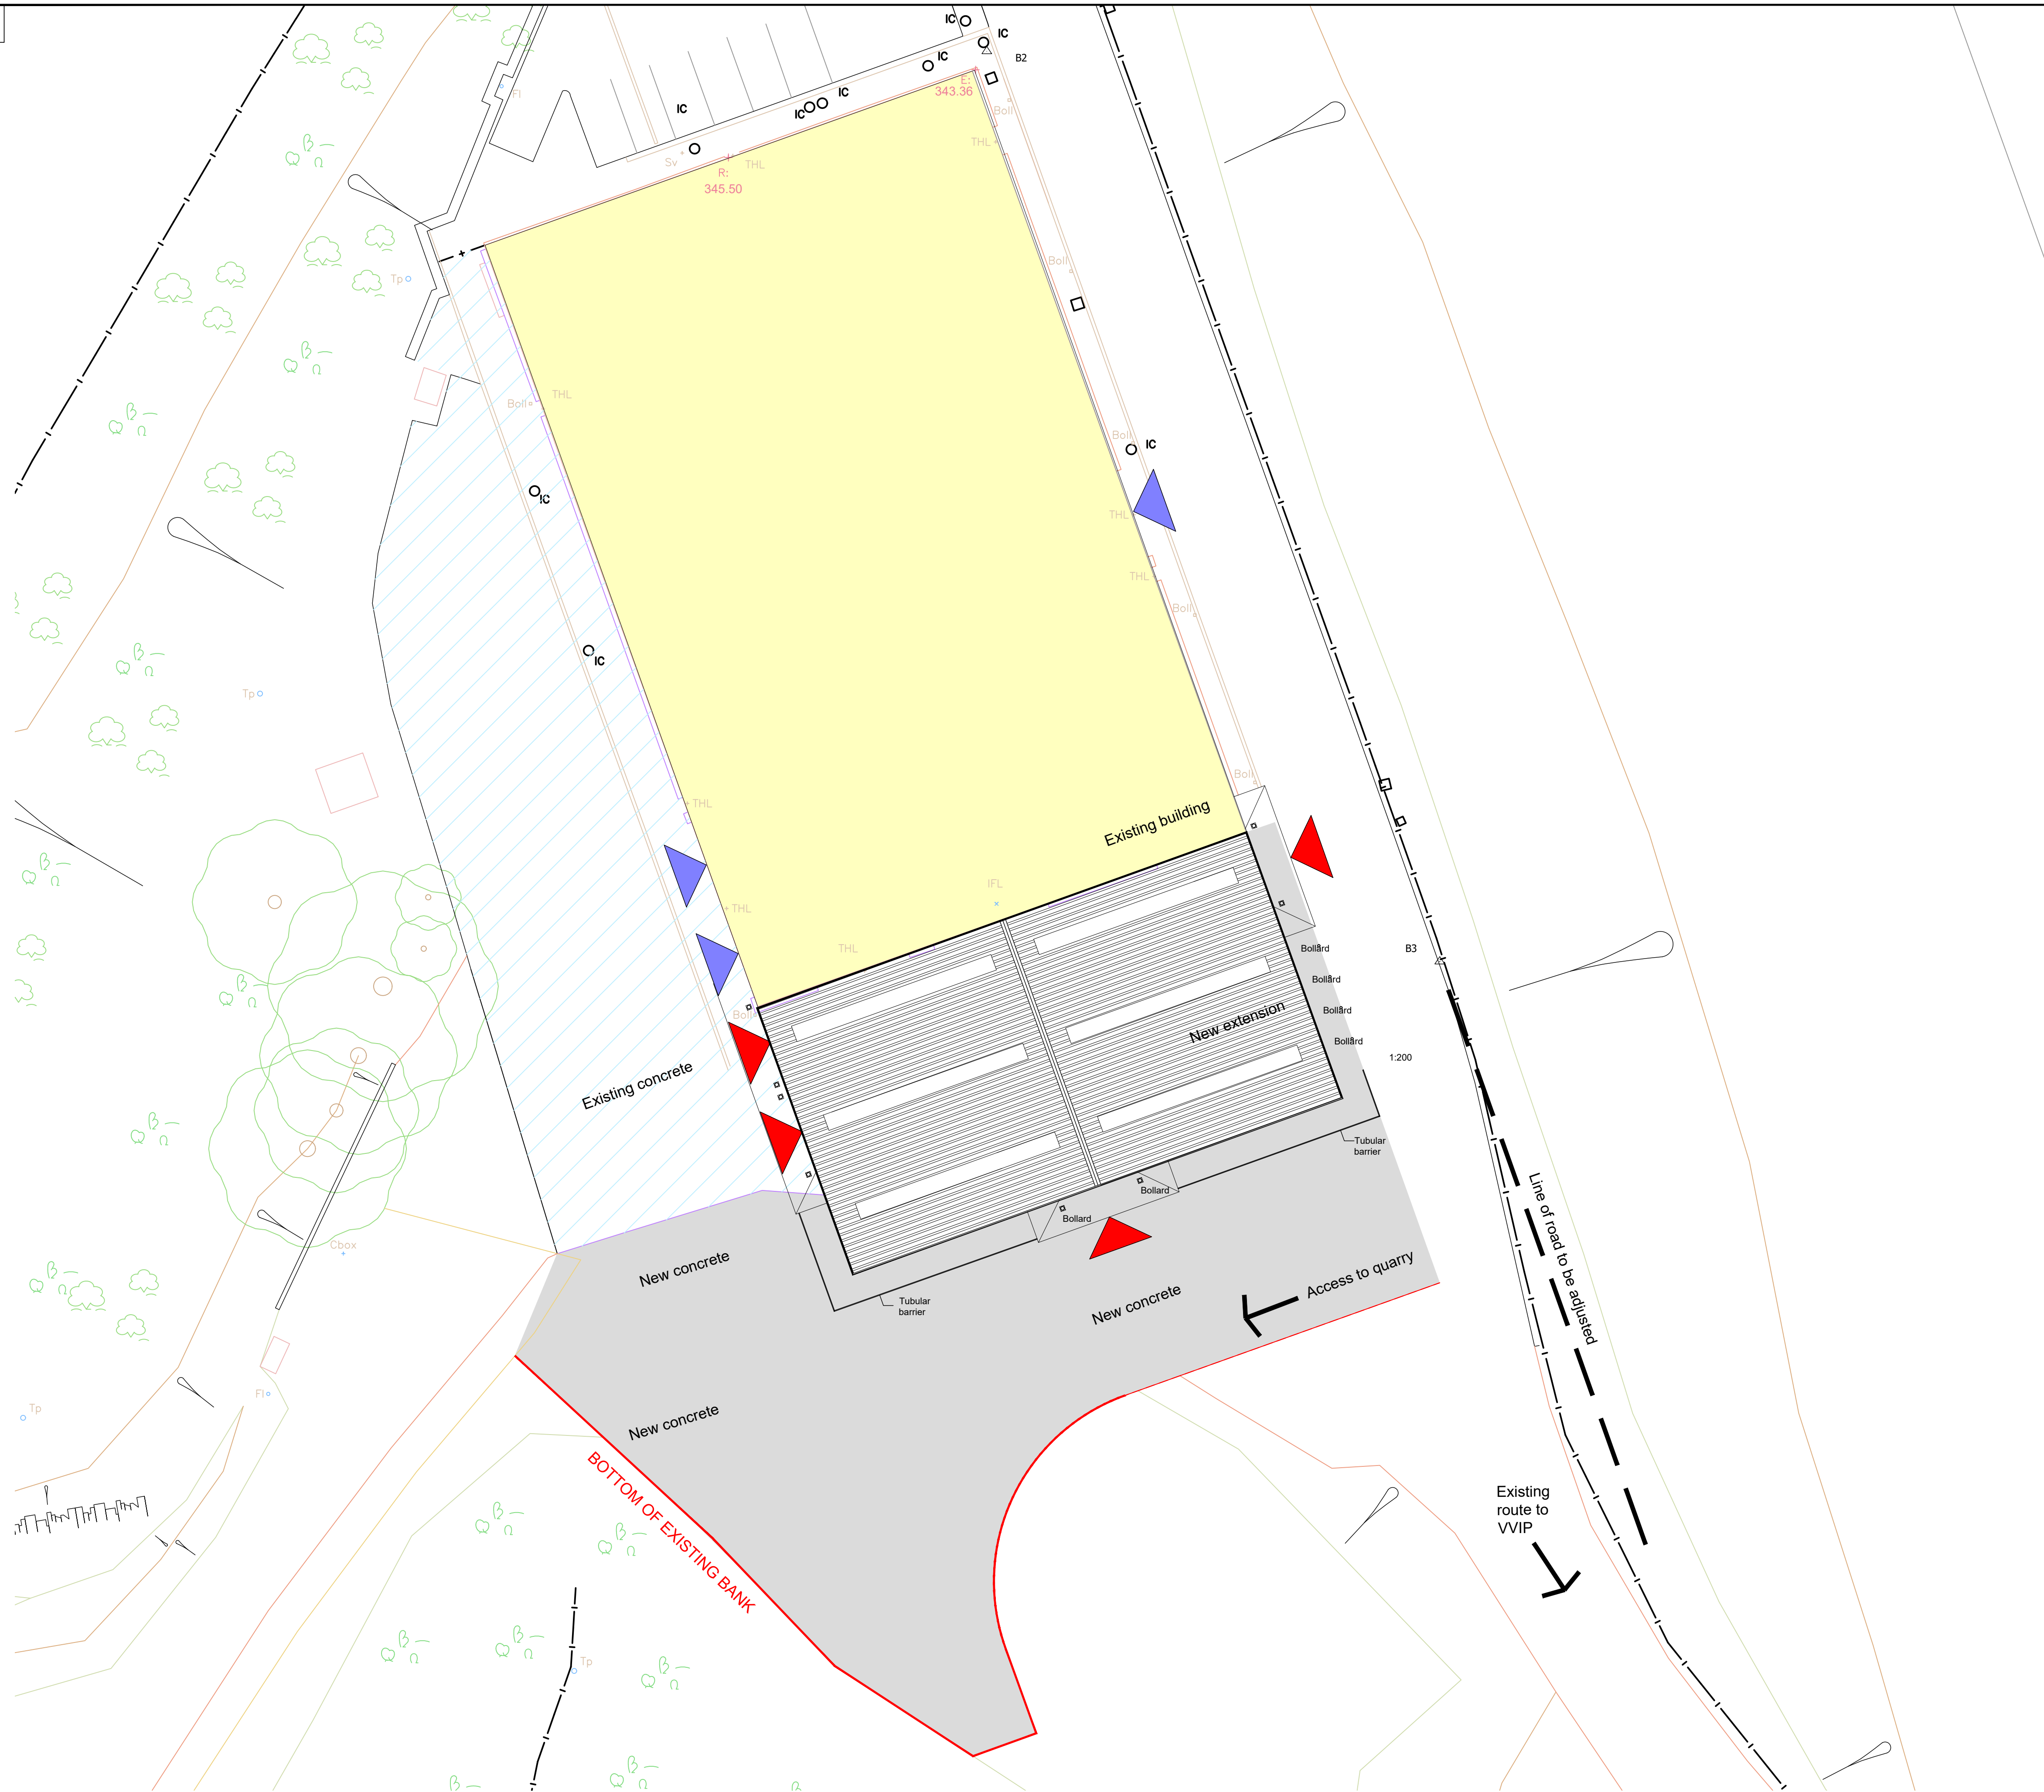


A1

[illegible]

Notes:

Revisions:	Amendment:	Date:	Name:
------------	------------	-------	-------

For guidance only. Do not scale off this drawing

0m

2468101214161820

1:200

Bridgehouse
design

St. Paul's Place, 40 St. Paul's Square, Birmingham,
B3 1FQ, United Kingdom
t. +44(0)121 314 6618 f. +44(0)121 233 2716

 CLIENT: J C Bamford Excavators Ltd

 PROJECT: Extension to workshop,
Wardlow Quarry

 TITLE: Proposed Site Layout

Scale: 1:200 @A1	Date : FEB 2021
Drawn : jmc	Checked By : RH
Drw No : 20-040-P102	Revision: -

PLANNING