


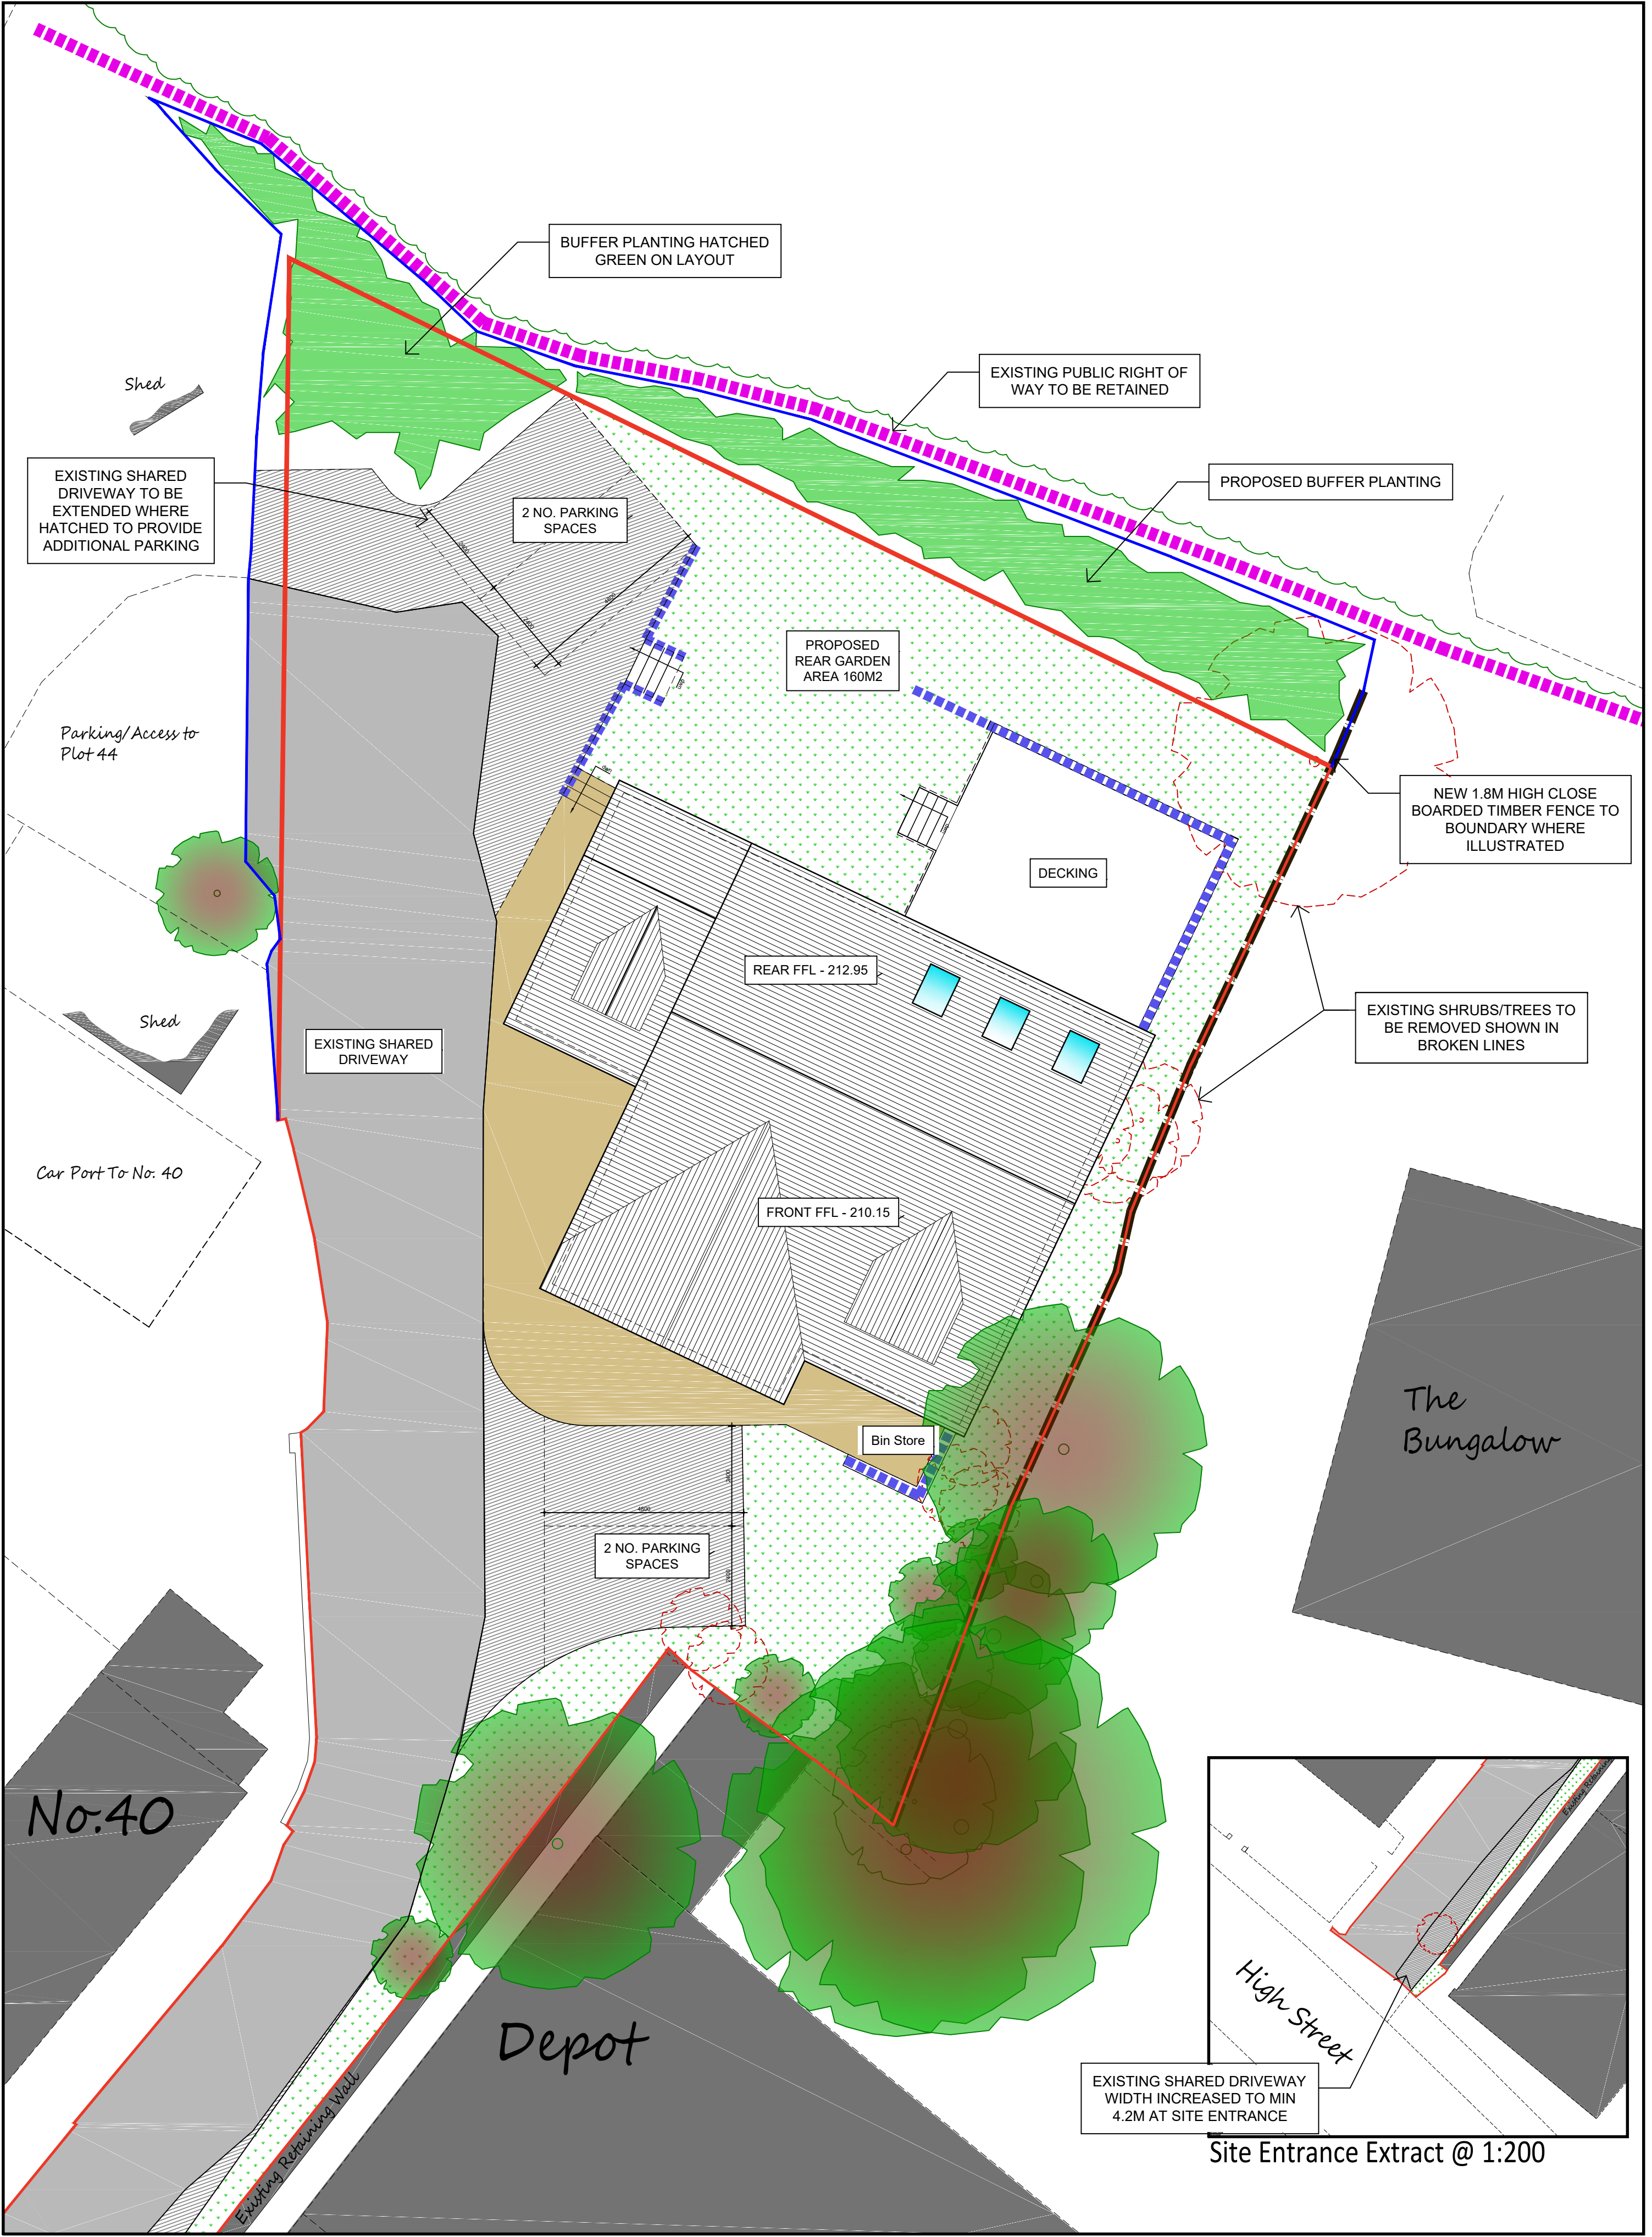

B - 16.06.18 - red/blue edge revised, boundary treatment adjacent to PROW now buffer planting
A - 11.06.18 - red edge updated to match outline permission position

PROJECT
ERECTION OF 1 NO. DWELLING ON LAND OFF EXISTING ACCESS ROUTE ON LAND
ADJ THE BUNGALOW HIGH STREET, KINGSLEY, STAFFORDSHIRE

CLIENT
Mr & Mrs Dawson

DRAWING TITLE
Planning Drawing
SITE LAYOUT

SCALE(S)
1:100 / 1:200
DATE
November 2017
DRAWN BY
J. Walters

DRG. No.
144-2
REVISION
B
PAPER SIZE
A2

Legend

INDICATES EXISTING SHARED DRIVEWAY
INDICATES PROPOSED DRIVEWAY
WIDENING/EXTENDING
INDICATES EXISTING PROW

INDICATES PROPOSED CLOSE BOARDED
TIMBER FENCE 1.8M HIGH
INDICATES EXISTING TREES/SHRUBS TO BE RETAINED
INDICATES PROPOSED RETAINING WALLS
(HEIGHTS VARY)