


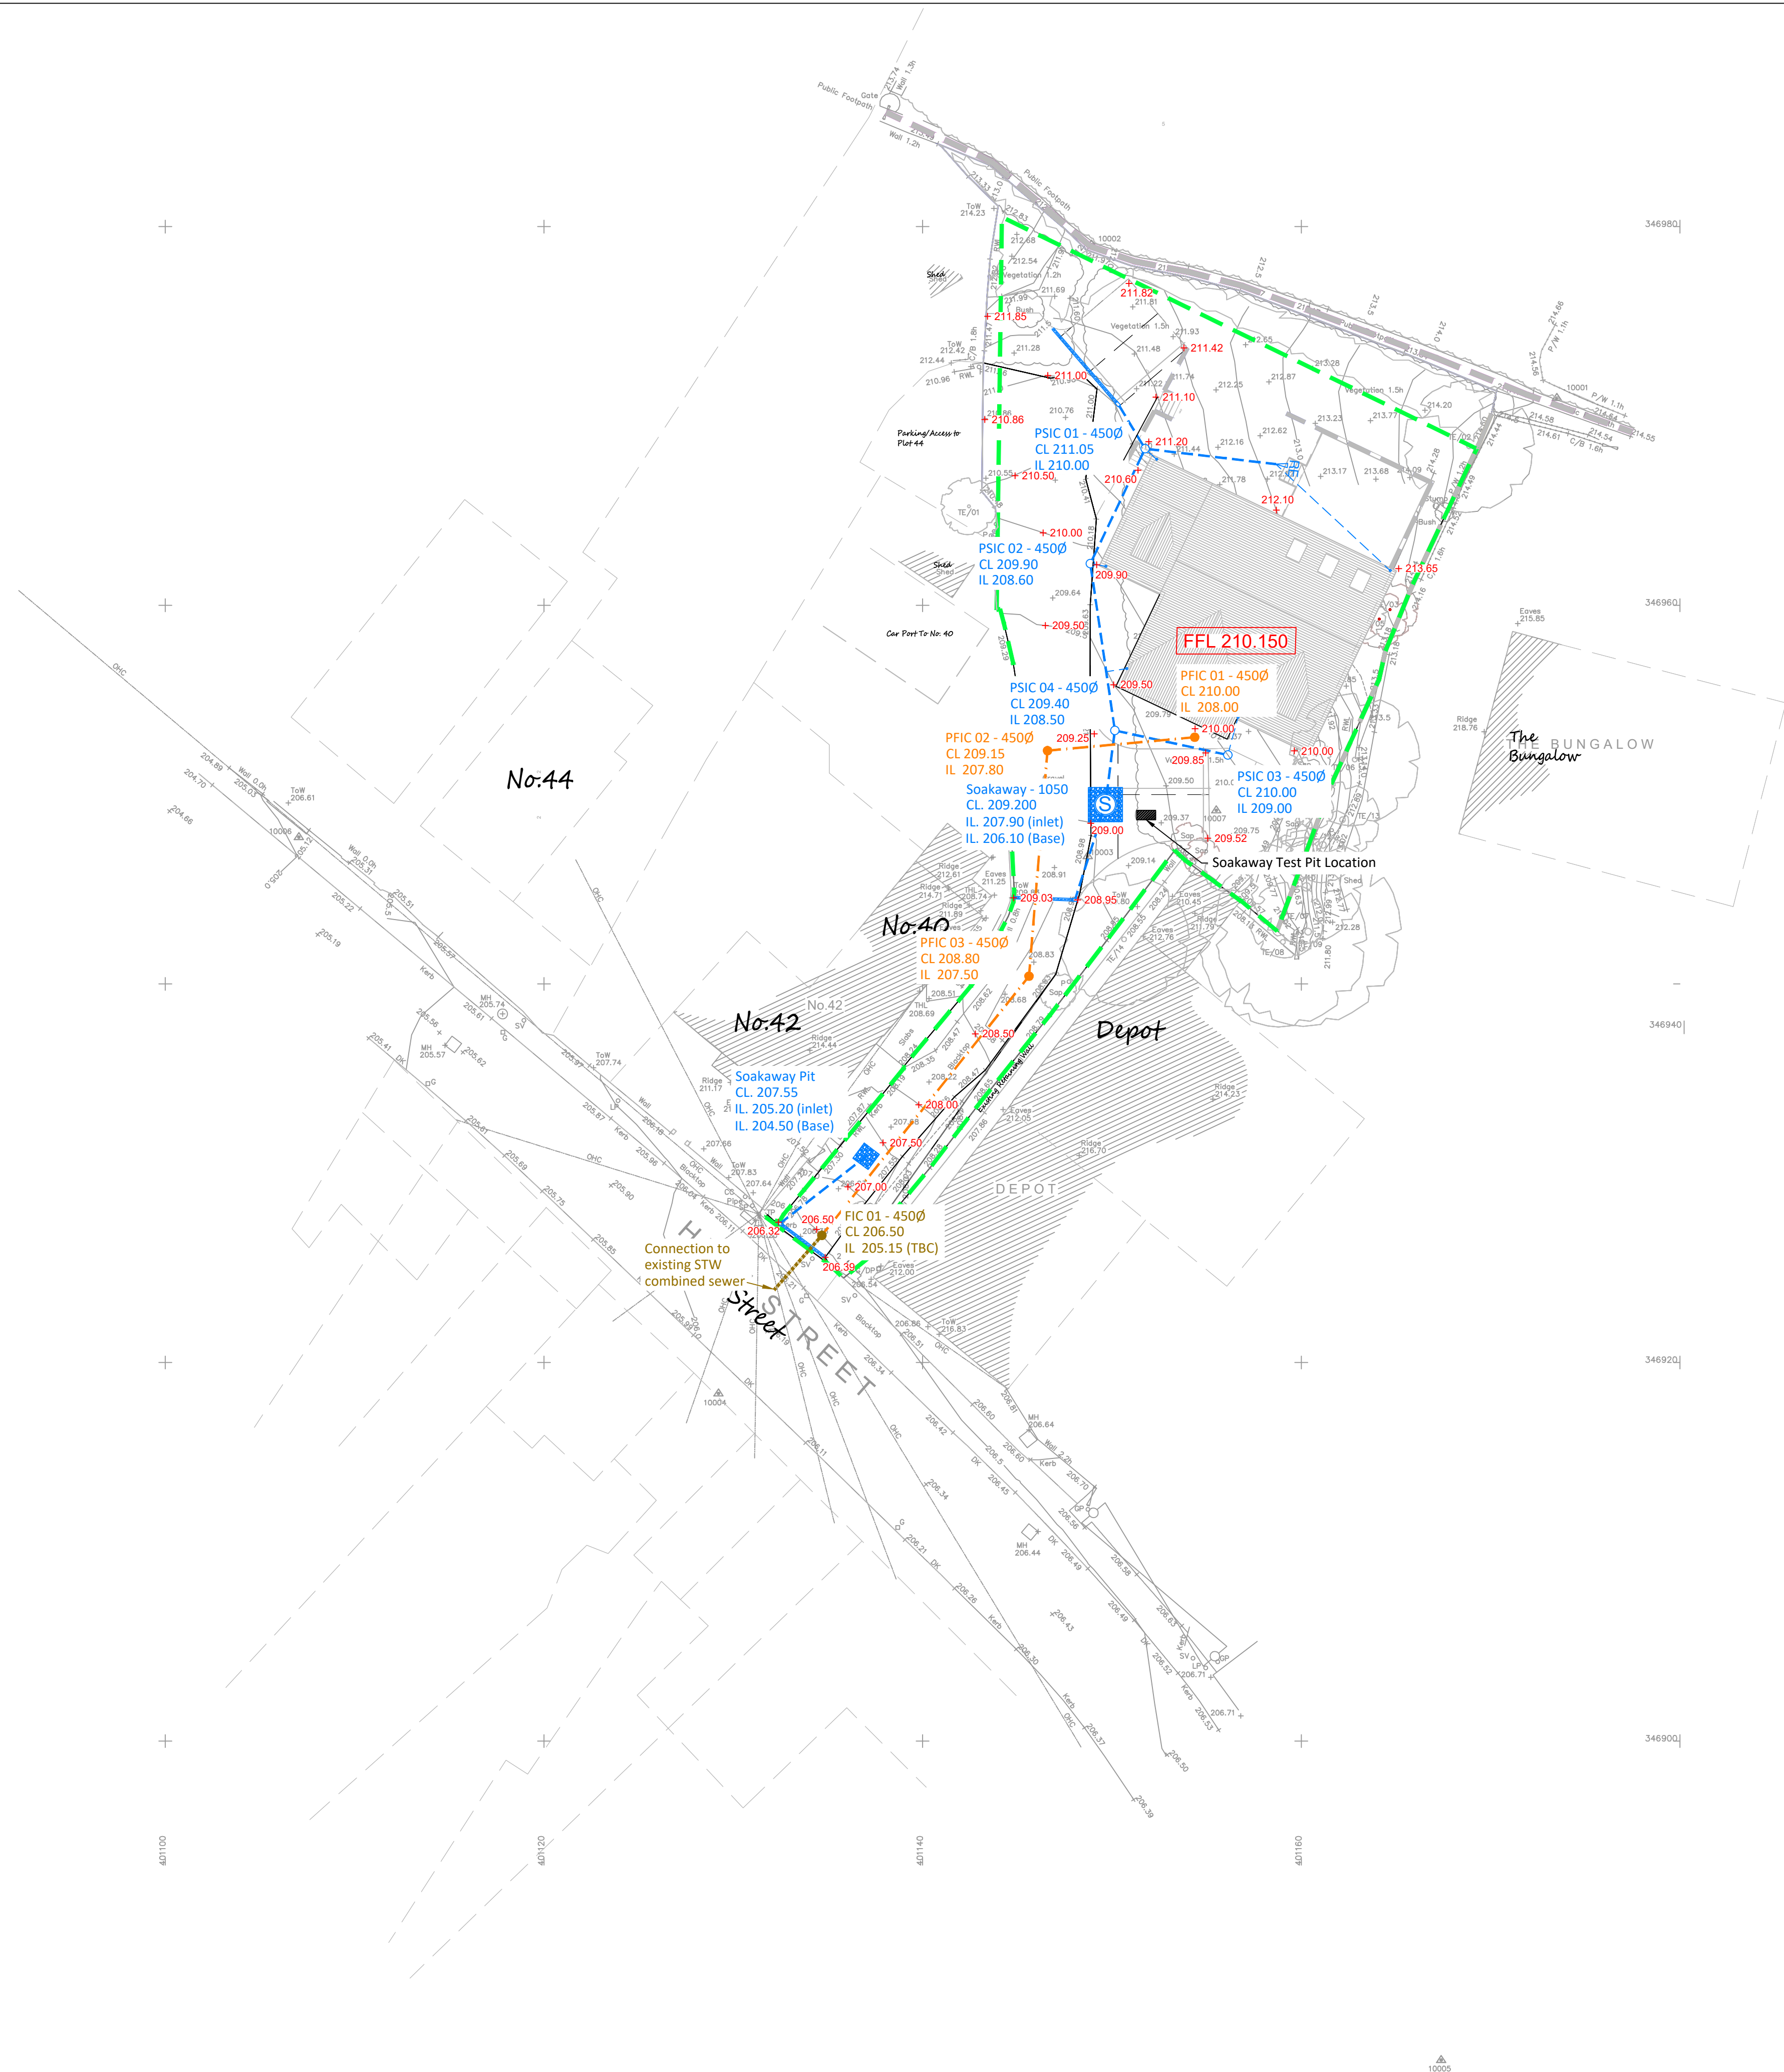

- KEY:**
-  Site boundary
 -  Finished Floor Level
 -  Proposed Adoptable Foul Water Manhole
 -  Private Soakaway Chamber
 -  Private Soakaway Pit
 -  Proposed Private Surface Water Drain (1000 UNC)
 -  Proposed Private Foul Water Drain (1000 UNC)
 -  Proposed Private Storm Water Inspection Chamber Plastic (PPIC)
 -  Proposed Private Foul Inspection Chamber Plastic (PPIC)
 -  Proposed Private Channel Drain
 -  Proposed Rodding Eye
- +128.47 Proposed Levels

P03	Notes amended.	AW	SC	01/04/21	
P02	Proposed levels added.	AW	SC	05/03/21	
P01	Preliminary Issue.	AW	SC	22/02/21	
REV	AMENDMENT	BY	CHK	DATE	
		PROJECT EXECUTION CLASS:			
All materials supplied in relations to those specified on this drawing are to be CE marked in accordance with the European Union Declaration of conformity					
DRAWING STATUS					
FOR APPROVAL					
					
The Old Church Offices Shetton New Road Harshill, Stoke on Trent ST14 6DP Email: enquiries@c2cconsulting.co.uk Telephone: 01782 980330					
CLIENT					
Creative Interiors					
PROJECT					
Kingsley House, High Street, Kingsley					
DRAWING TITLE					
Drainage Strategy					
SHEET SIZE	SCALE	DATE	DRAWN	CHECKED	STATUS
A1	1:200	22/02/2021	AW	SC	S1
PROJECT No.					
200869	C2C - P - 00 - M2 - D	100	REV		P03

CAD File Path: Admin\work\21\100 Kingsley House\Drawings\CEC\CAO 200869.CAD P-00-M2-D-100191