
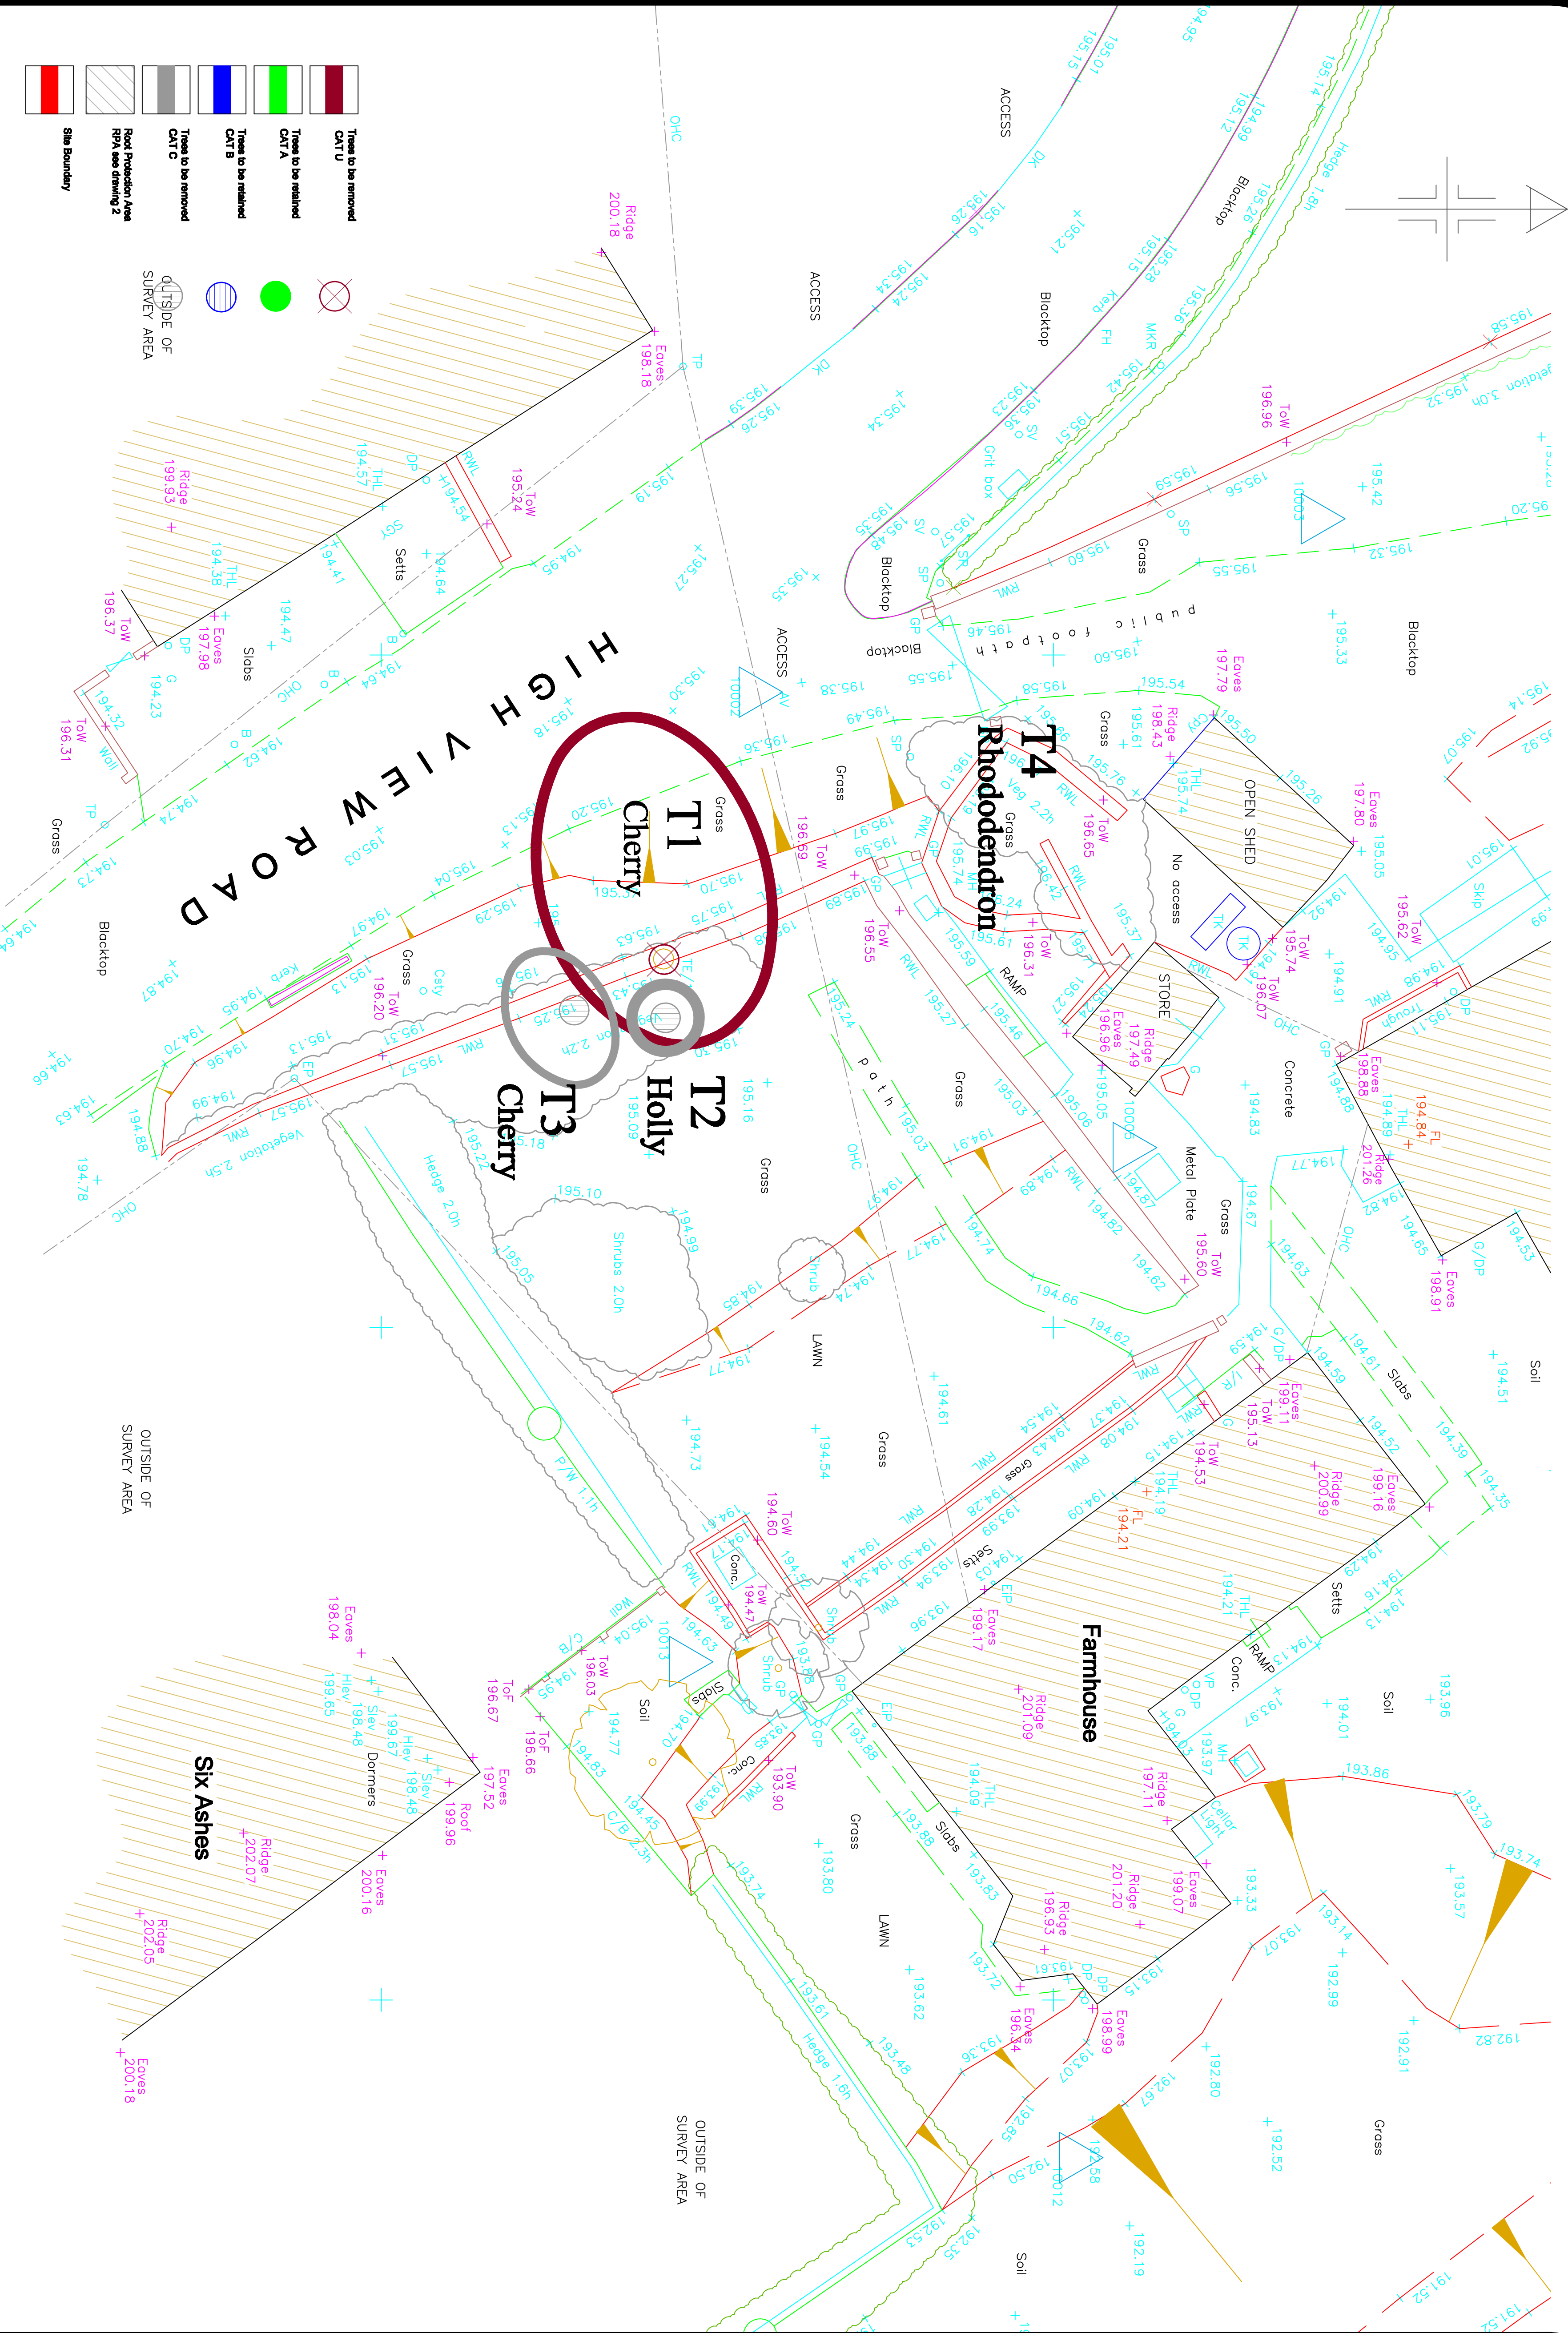
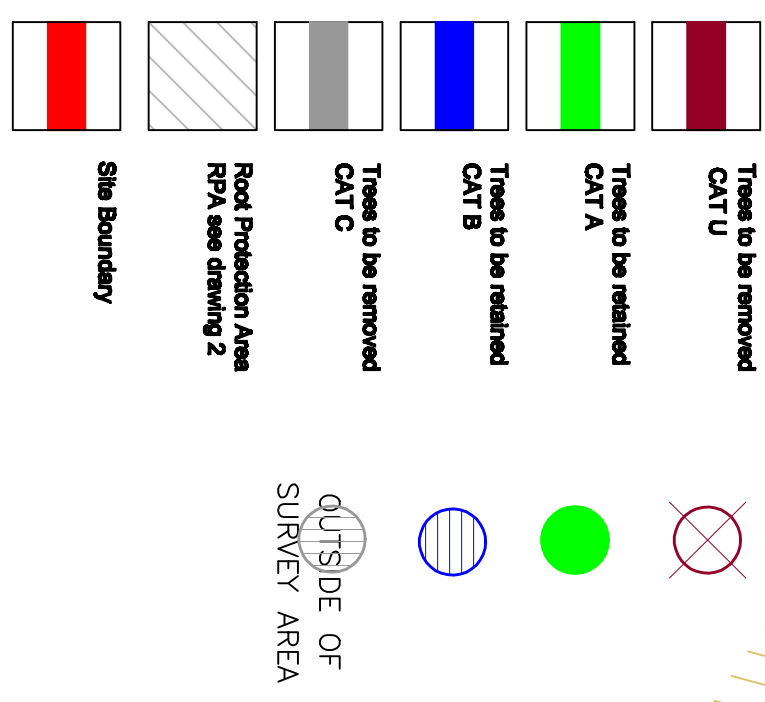


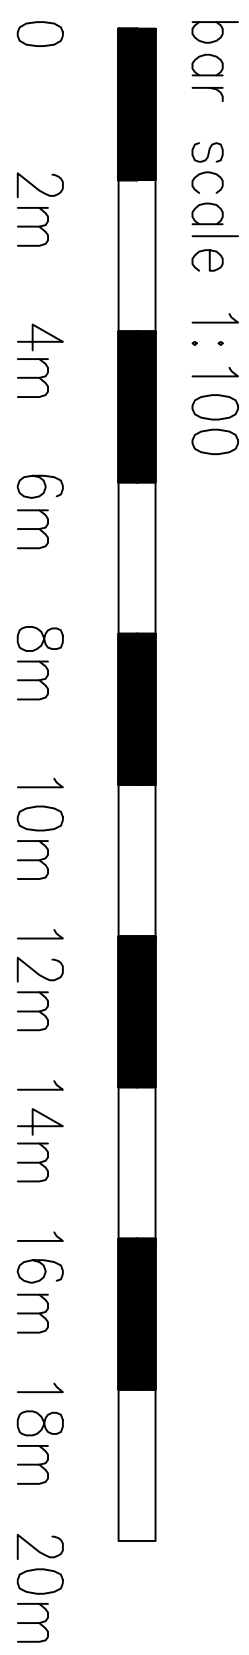

TREE SURVEY PLAN

General Notes

THINGS TO BE CONSIDERED FOR REMOVAL

Category 'U' Trees to such a condition that any standing value would be lost within 10 years and which should, in the current context, be removed for reasons of safety or aesthetic considerations.

THINGS TO BE CONSIDERED FOR RETENTION





No.	Revision/Issue	Date

From Name and Address

Mr Parker
8 Brompton Drive
Badeley Green
Stoke-on-Trent
Staffs
ST2 7JS

Project Name and Address

Proposed Access
Endon Bank Farm,
High View Road
Endon
Stoke on Trent

Project	BS5837	Sheet	1
Date	06.12.2019		
Scale	1:100@A1		