
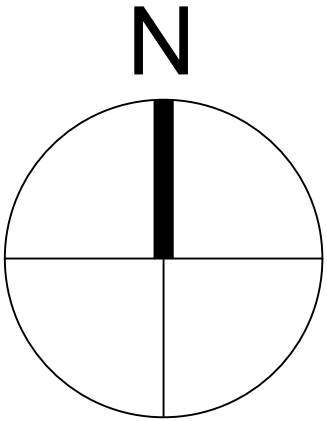


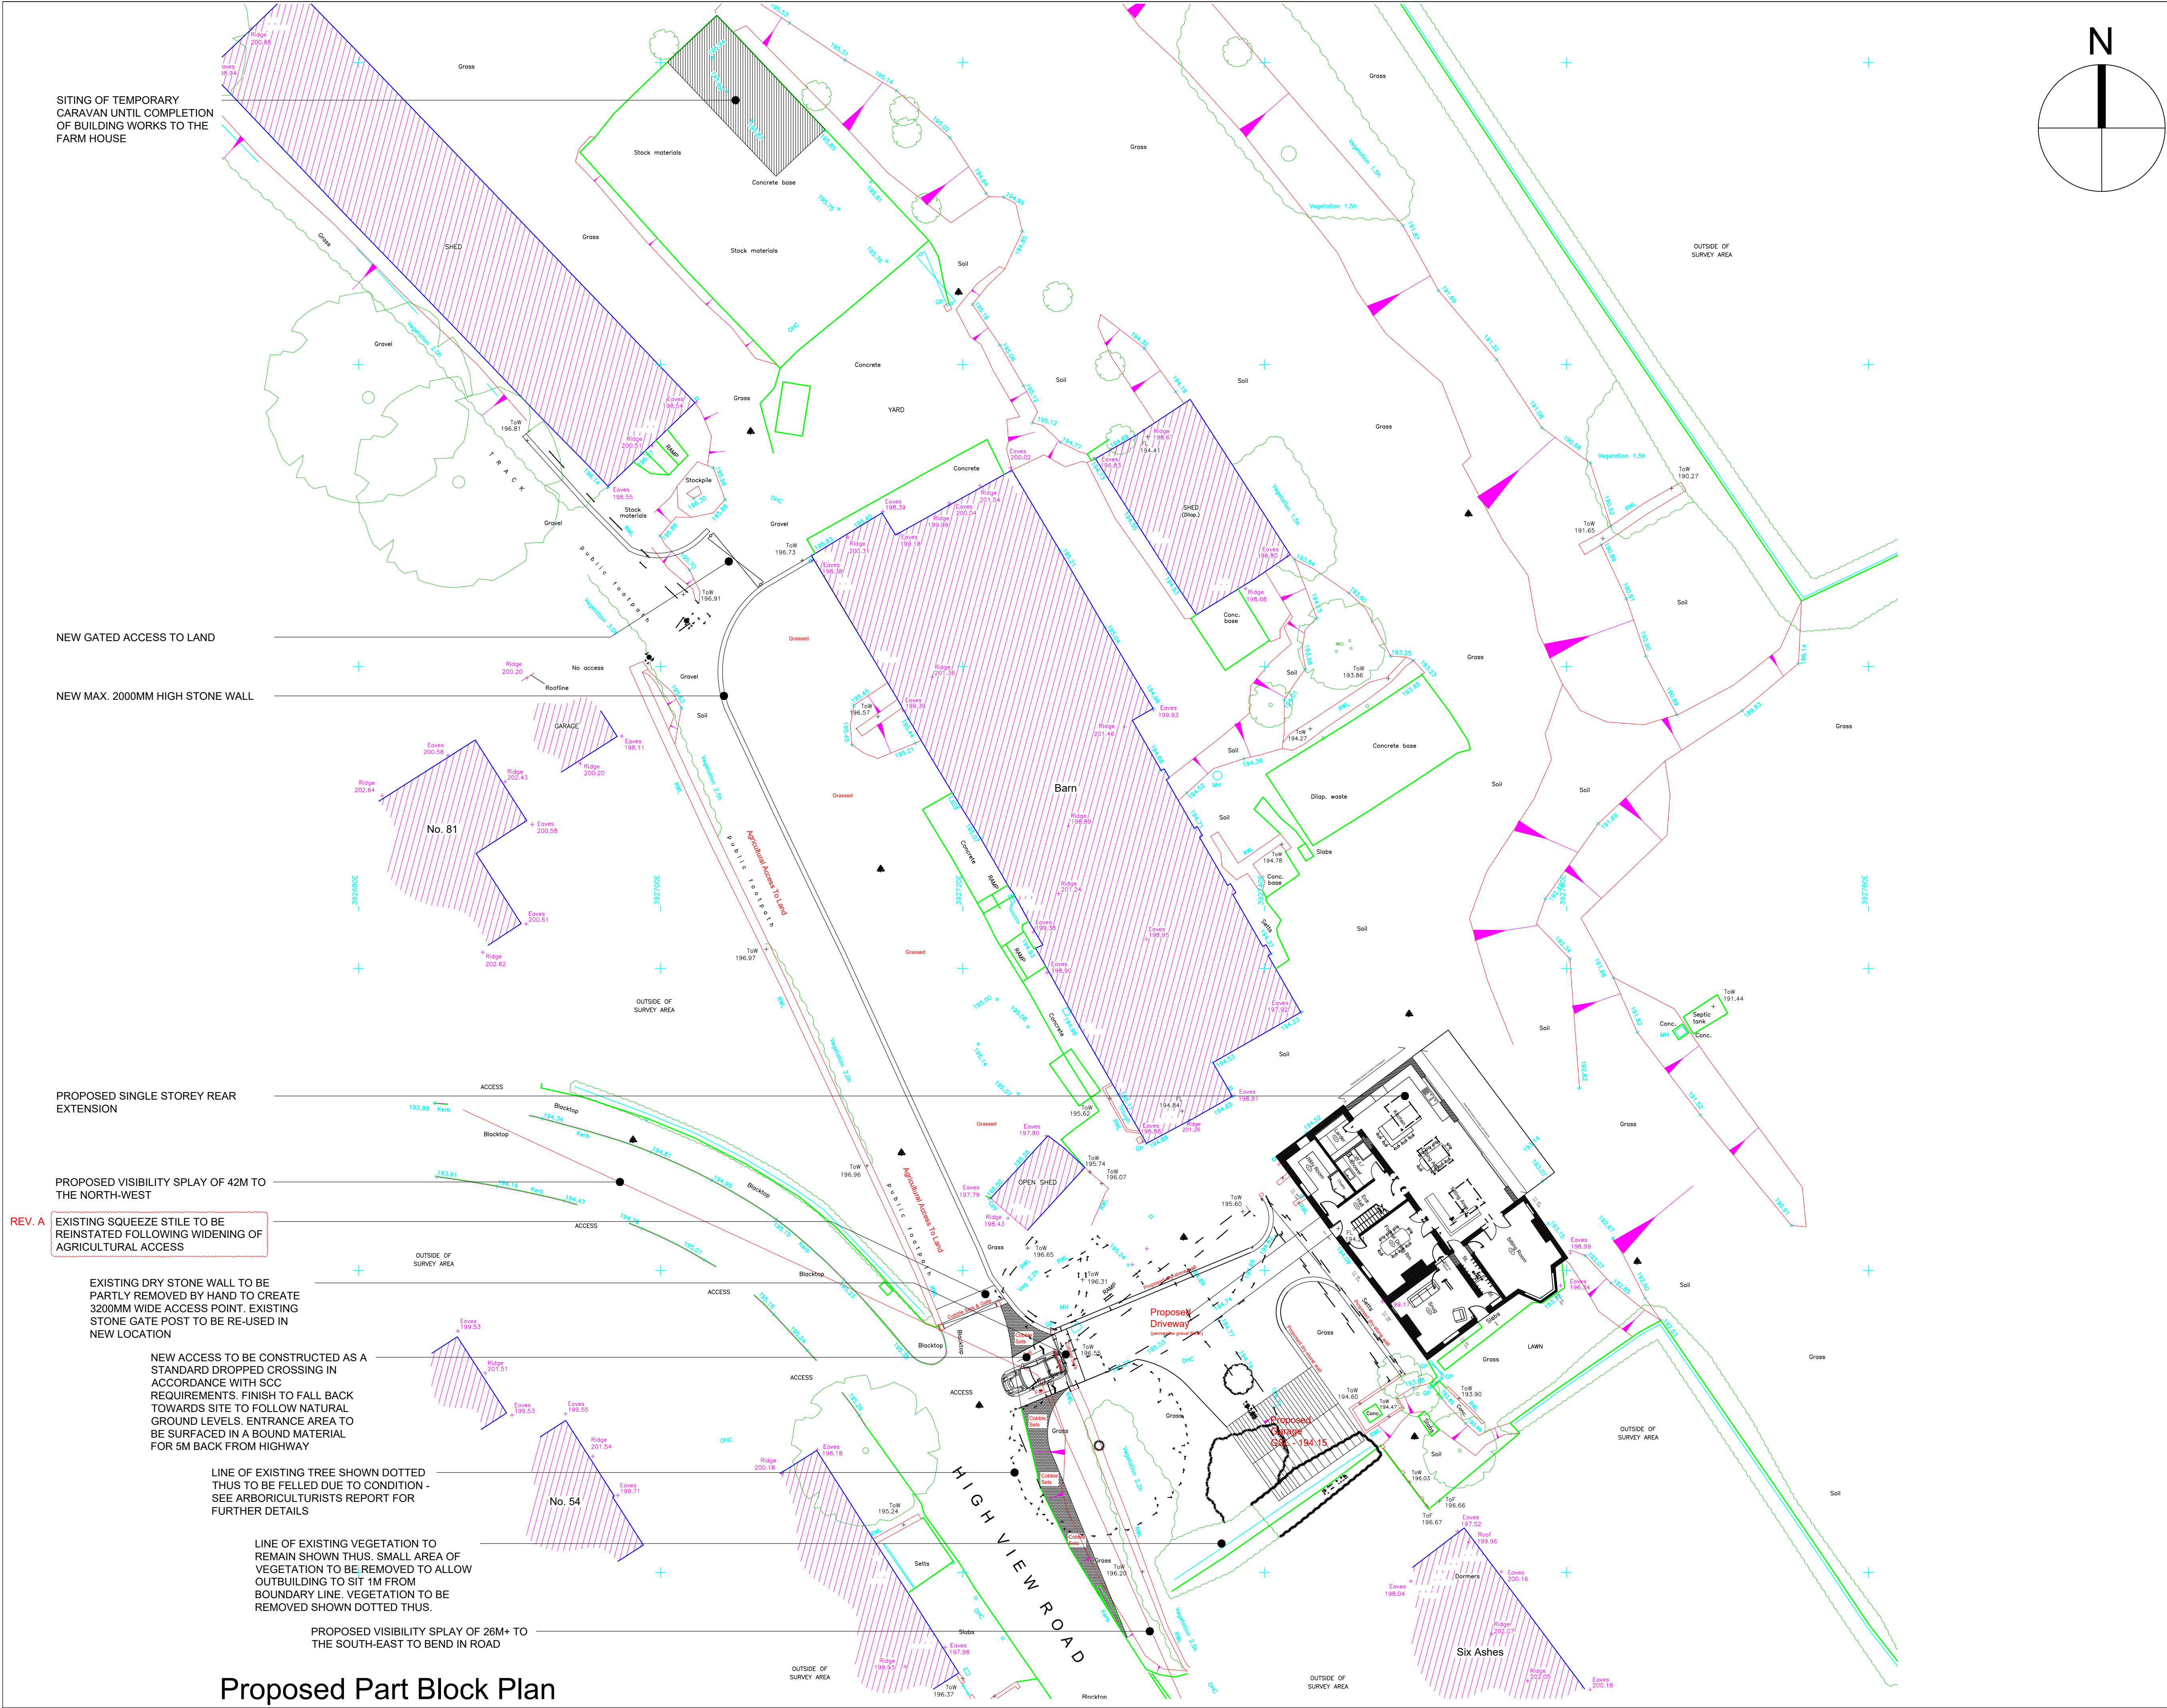

SCALE BARS

1:50 (mm) 1:100 (mm) 1:200 (mm) 1:500 (m) 1:1250 (m)

GENERAL NOTES

The contractor is to check all setting out dimensions are in accordance with the project specific drawings as approved by the planning department prior to commencing construction works. Contact Epoch Architecture Ltd as required for clarification.

All building work is to conform with the 2010 Building Regulations and all subsequent revised documents and to the satisfaction of the building control officer.

Works to be completed in strict accordance with all project specific documents produced in accordance with the CDM Regulations 2015.

It remains the duty of the client and contractor to establish all legal boundaries on site.

This drawing and its contents remain the copyright of Epoch Architecture Ltd.

KEY

- F.C. - Floor - Cell Height
- C.H. - Head Height
- D.H. - Door Head Height
- (2350) - Floor - Ceiling Height
- (E)F.W.I.C.# - Existing Foul Water Inspection Chamber
- (E)S.W.I.C.# - Existing Surface Water Inspection Chamber
- (E)C.W.I.C.# - Existing Combined Water Inspection Chamber
- (E)F.W.M.H.# - Existing Foul Water Manhole
- (E)S.W.M.H.# - Existing Surface Water Manhole
- (E)C.W.M.H.# - Existing Combined Water Manhole
- (P) - Ditches Proposed
- RWP - Rainwater Pipe
- SVP - Soil Vent Pipe
- S.S. - Sub-Stack
- G. - Gully
- BIG. - Back Inlet Gully
- M.J. - Movement Joint

Rev. B Temporary caravan position added. 23/03/21

Rev. A Note regarding existing squeeze stile added further to the clients comments. 10/03/21

Revision	Description	Date
Rev. B	Temporary caravan position added.	23/03/21
Rev. A	Note regarding existing squeeze stile added further to the clients comments.	10/03/21

Client	Project	Drawing Title
Mr Parker & Ms Taylor	Endon Bank Farm Church Lane, Endon	Extension & Alterations
		Proposed Part Block Plan

Drawing Ref.	Date	Scale	Size	Rev
P192 - 214	08/03/21	1:200	A1	B

Status	Feasibility	Bldg. Regs	Contract
Planning	Tender	Construction	

EPOCH
ARCHITECTURE

Epoch Architecture Ltd
12 Robin Hill,
Biddulph Moor, Staffordshire, ST8 7NN
T: 01782 929536
M: 07709 350128
E: jonathan@epocharchitecture.co.uk
W: www.epocharchitecture.co.uk