



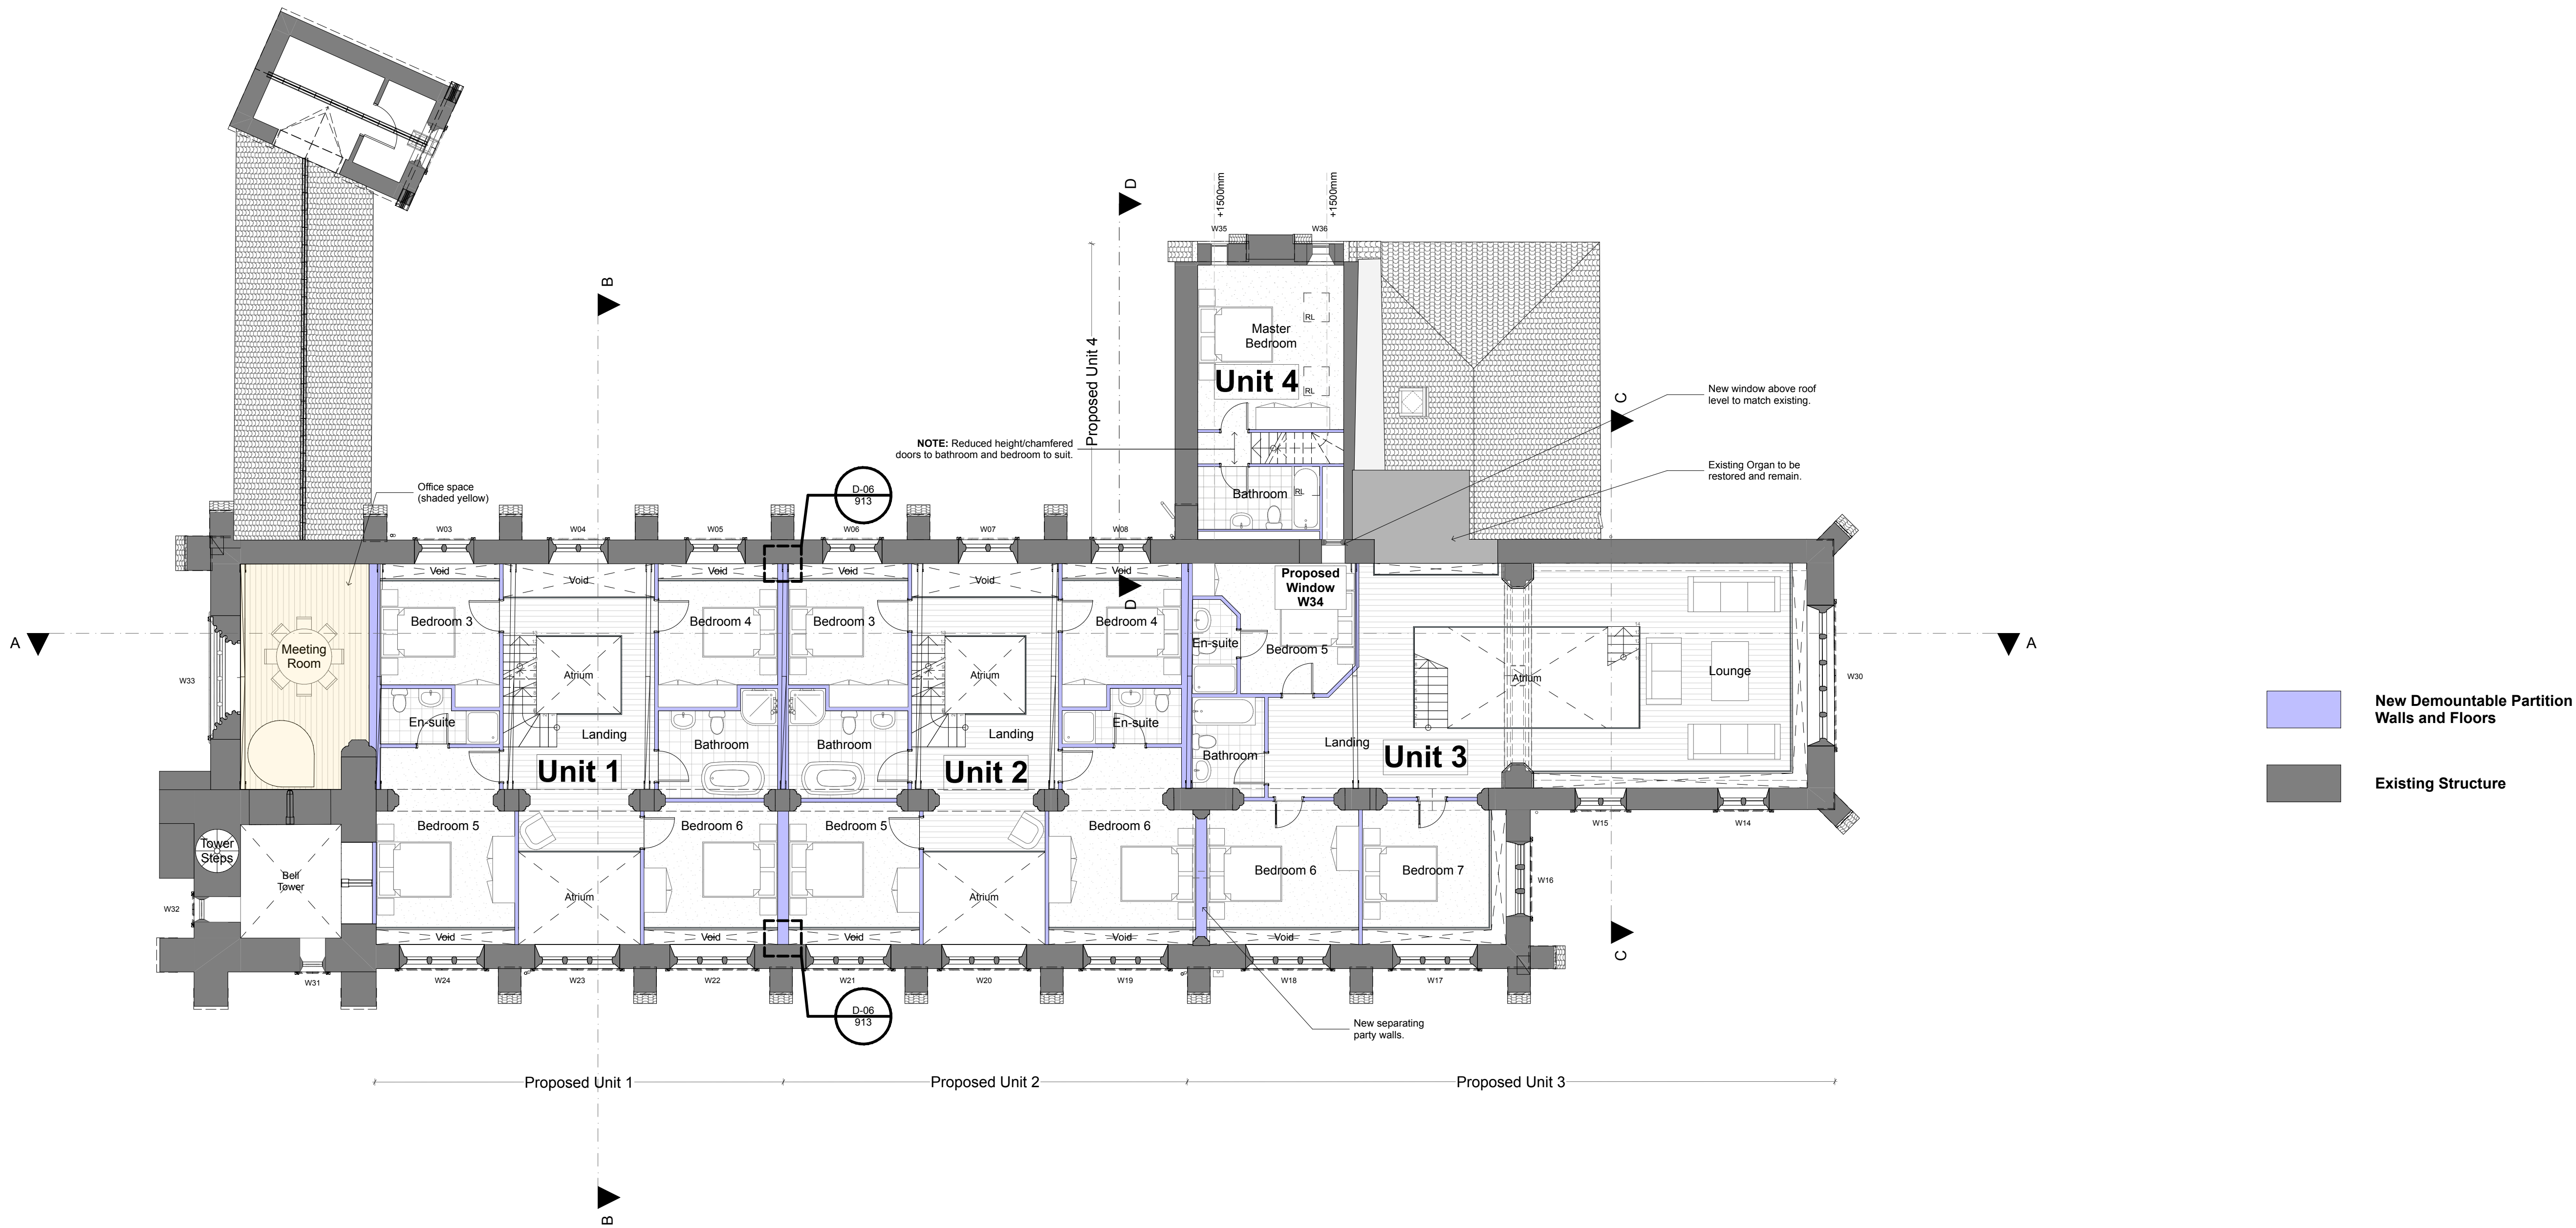

Proposed First Floor Plan

1:100

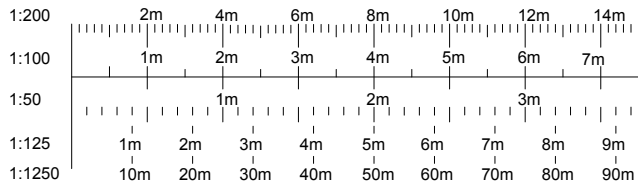

Rev	Issued By	Date	Description	
			lime architecture Client: Amos Group Ltd. Project: Proposed Conversion of the Grade II listed St Wilfrids Church, Cotton Lane, Cotton, Staffordshire, ST10 3DP Drawing Title: Proposed First Floor Plan	
			Line Architecture Ltd Unit 6 Parkfields Enterprise Park Cotton Road Rugeley Staffordshire WS15 3HB Tel. 01889 579777 www.line-architecture.co.uk email: info@lime-architecture.co.uk	
	</			