



1. East Window 1937 Reginald Bell, Clayton & Bell.



2. West Window - Stained glass removed by diocese.



3. East Window (South Aisle) 1937 Reginald Bell, Clayton & Bell.
B. Lady Altar of 1920 by Reginald Bell.



C. Reredos to the 1932 High Altar (Drysdale)



D4. West Entrance Door.



S5. Stoup.




DC. Decorative Ceiling. (1936-38)




A. St Joseph's Altar, 1932 (Drysdale)




H. Screen below present Chancel Arch, made in 1920, altered in 1932 and 1938.

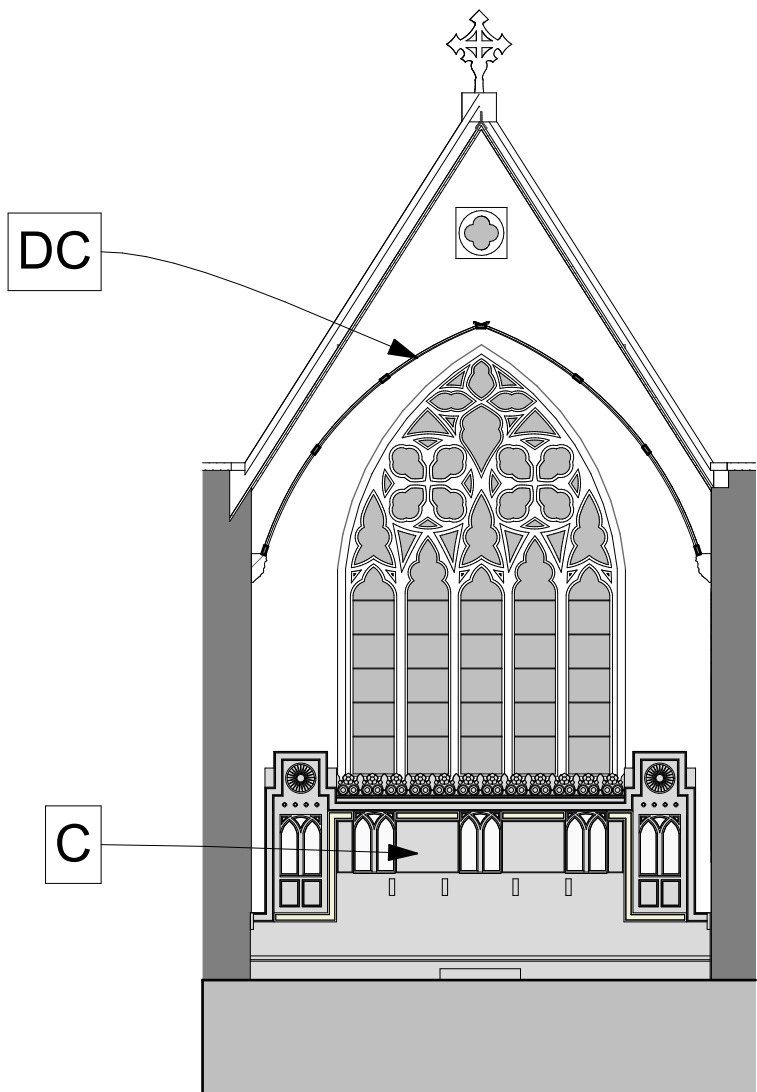


Sanctuary East Internal Elevation

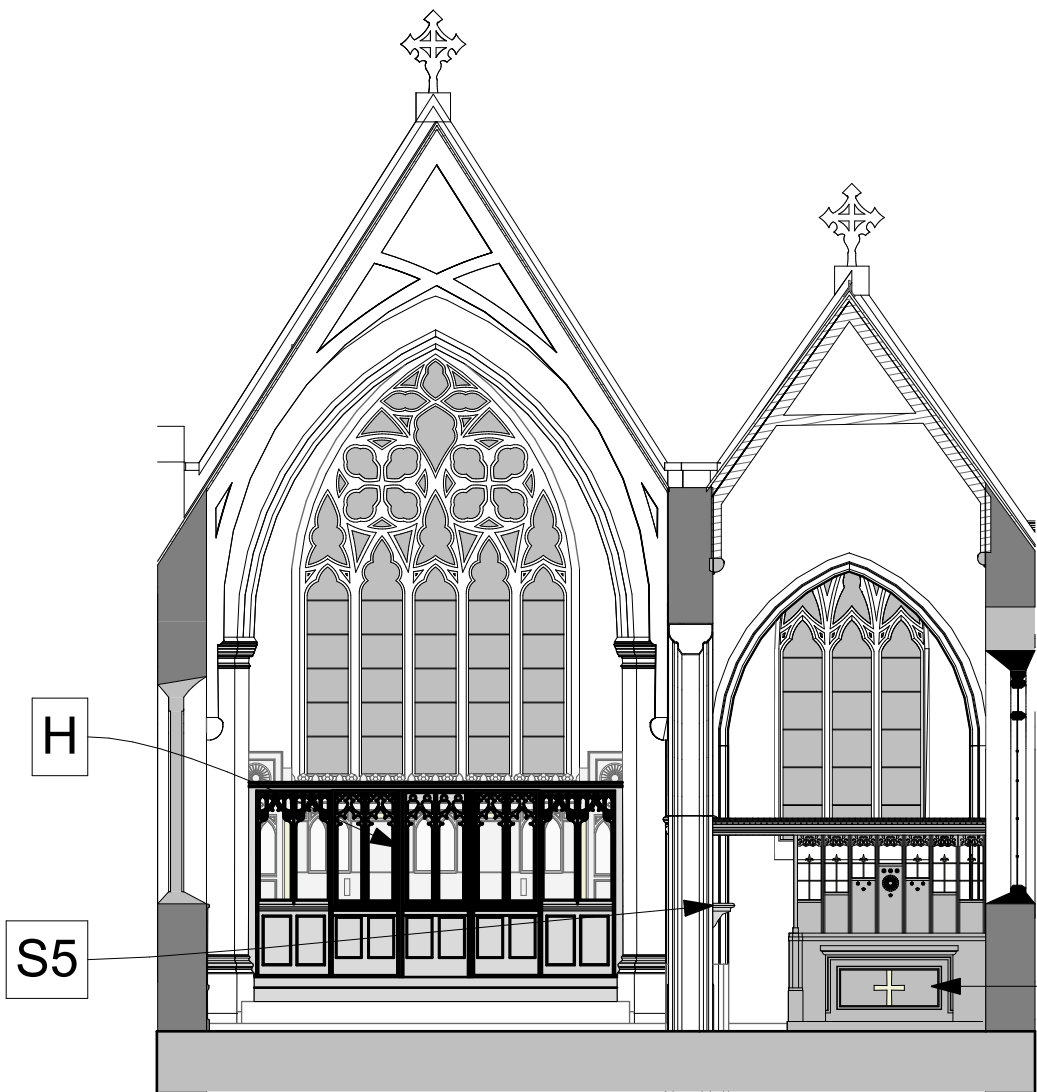

Lady Chapel East Internal Elevation 1:100

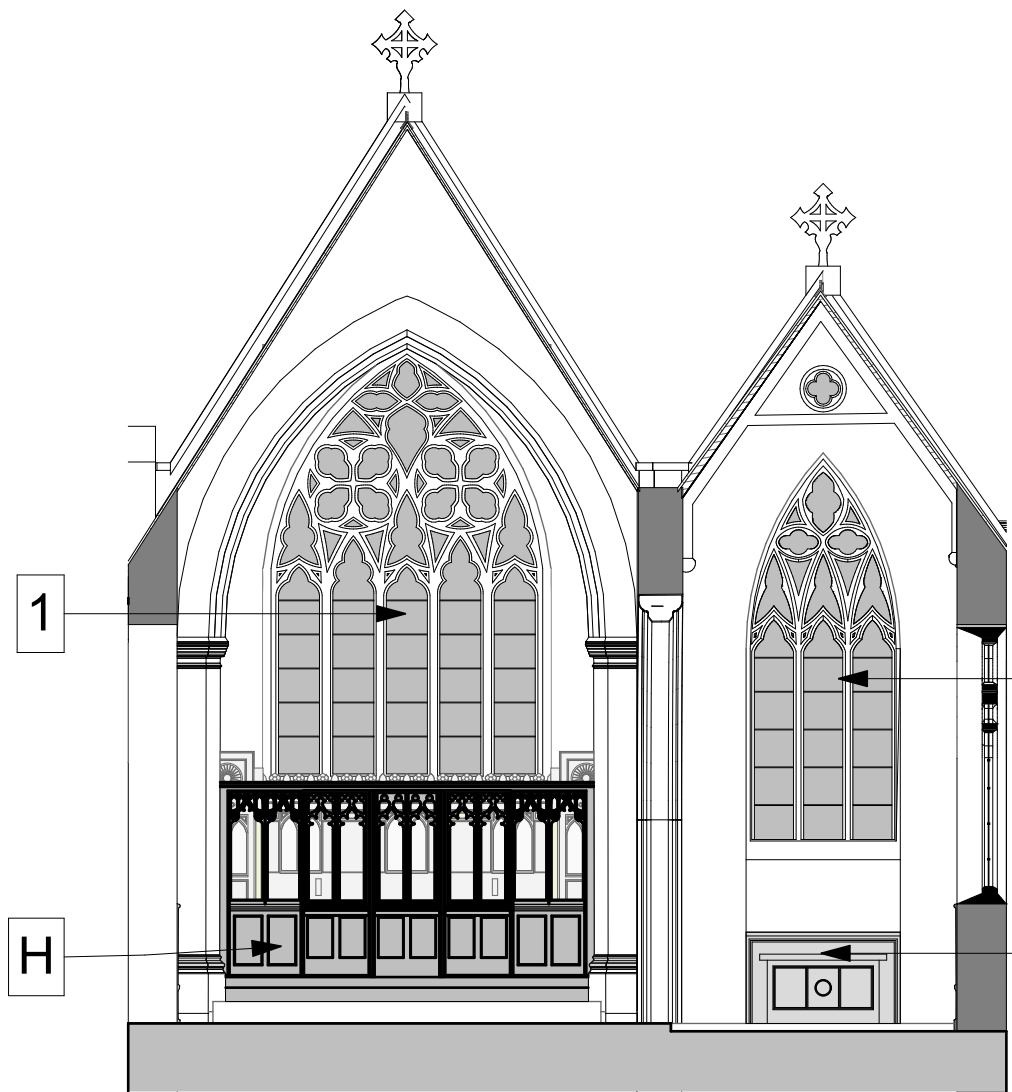


Nave East Internal Elevation 1:100

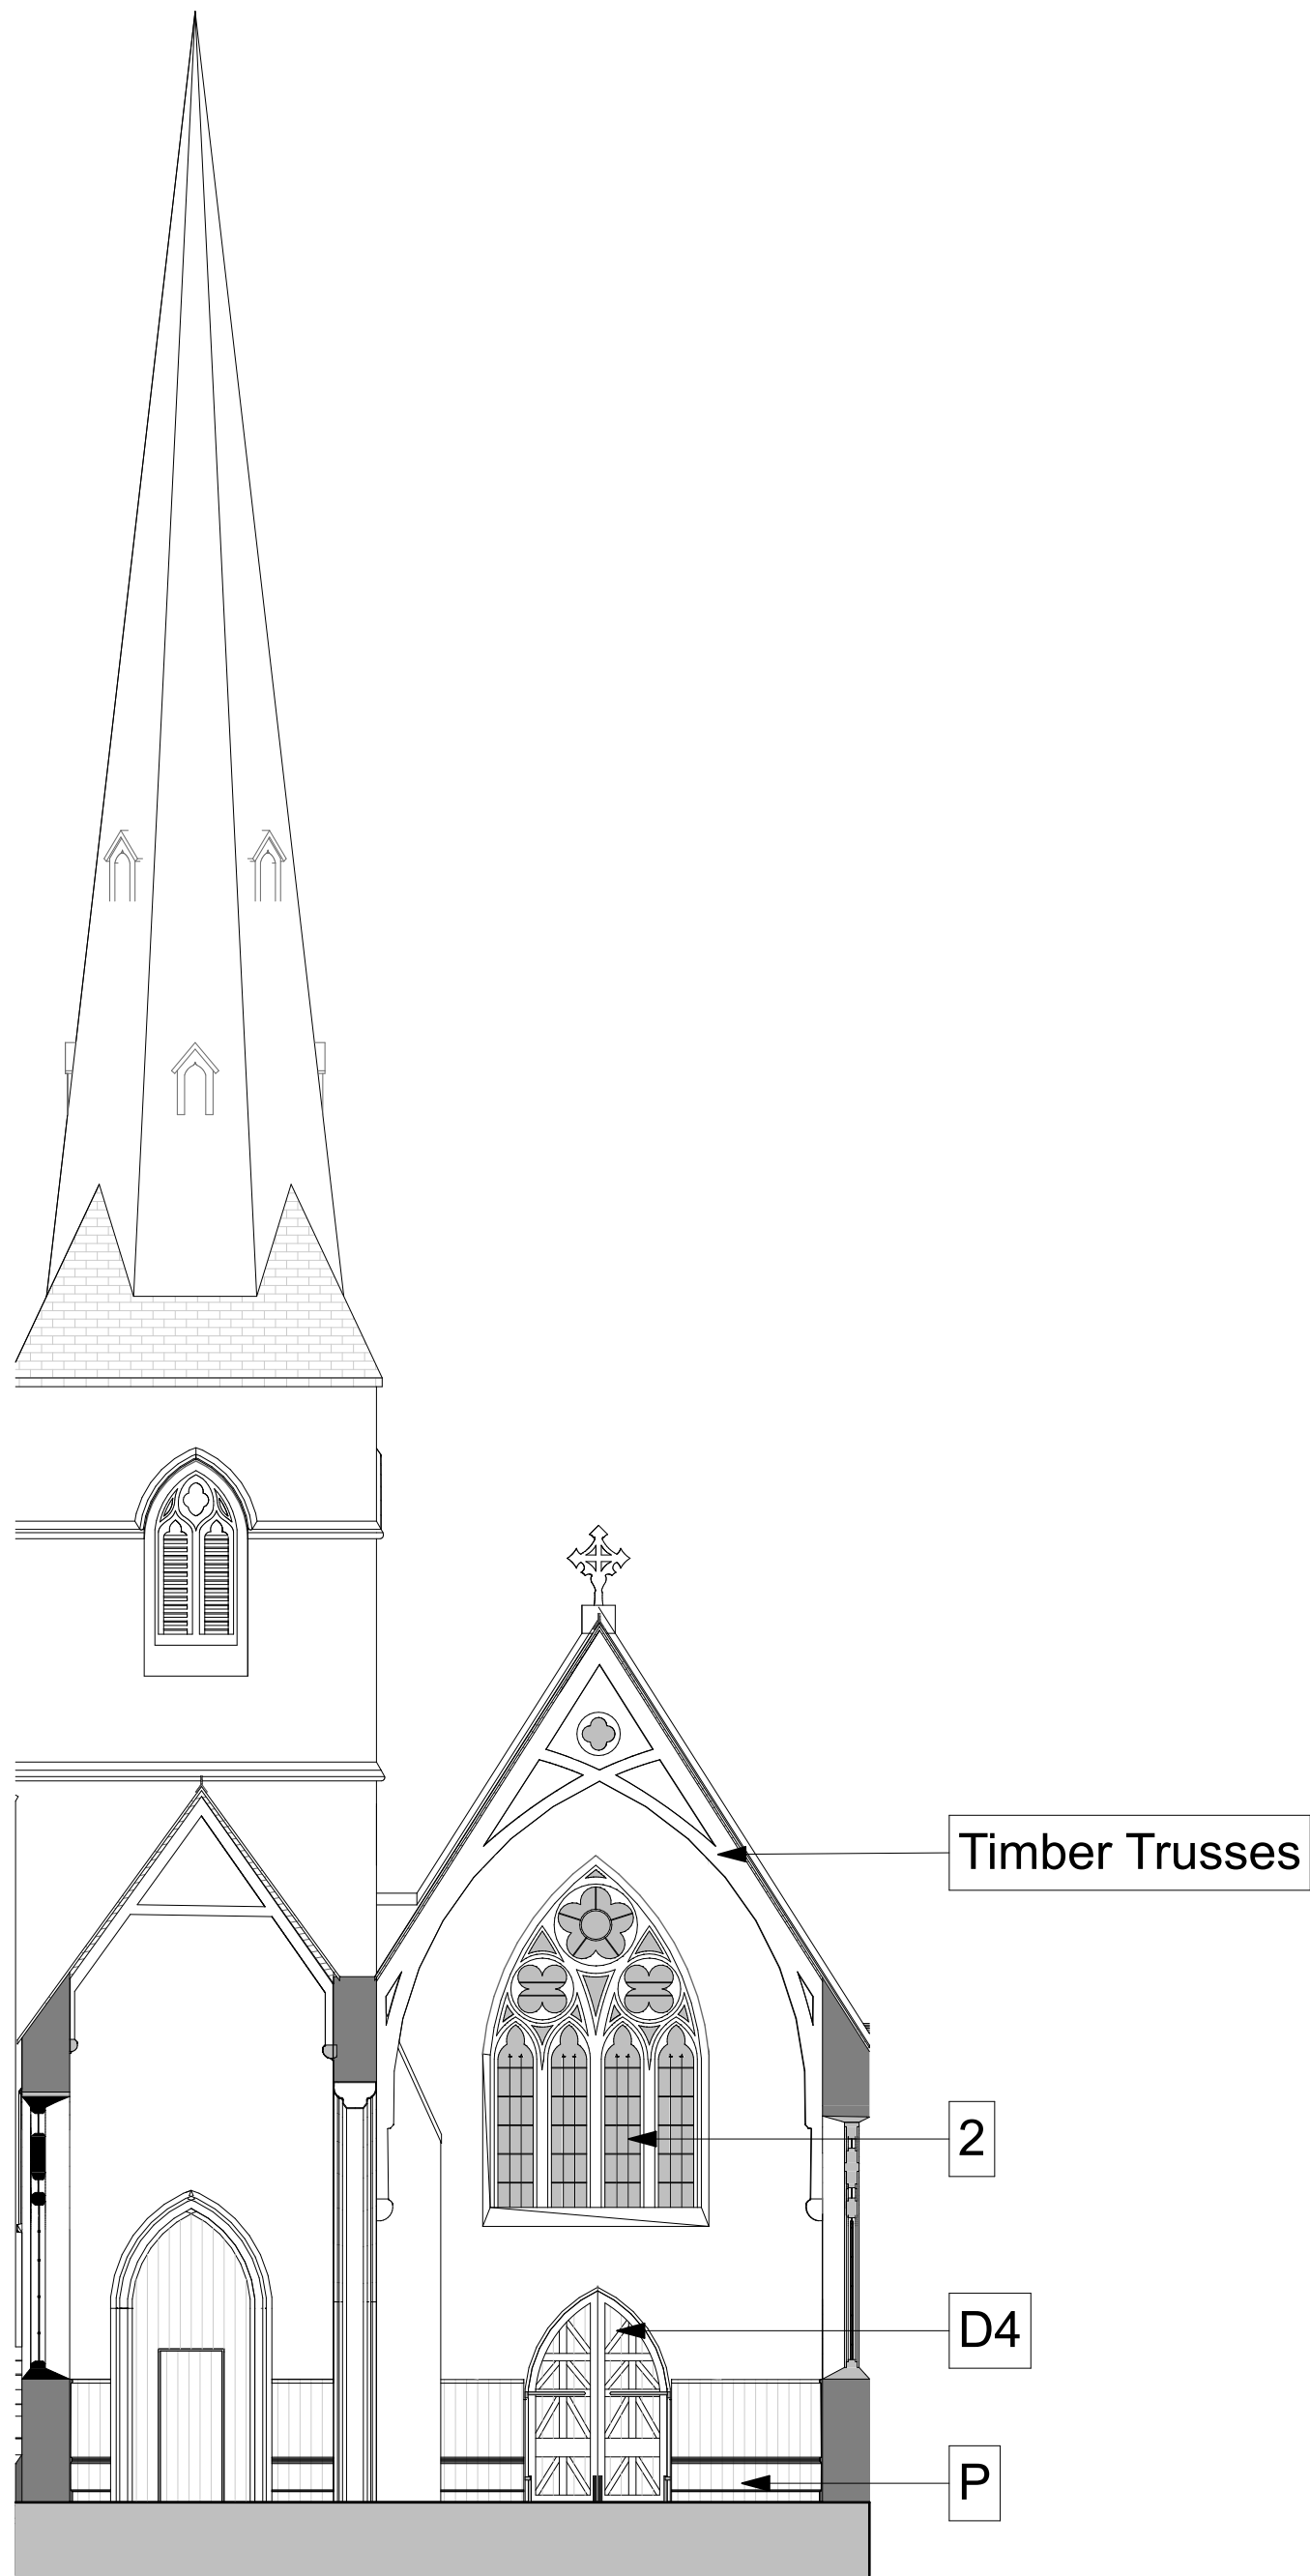

Nave West Internal Elevation 1:100

Timber Trusses

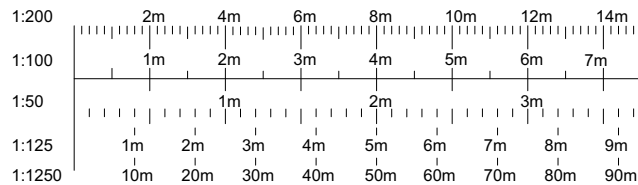

© This drawing and the works depicted are the copyright of Lime Architecture Ltd and may only be reproduced with written permission. No alteration to the design or specification in part or whole to be made without the written approval of the Lime Architecture Ltd. All dimensions and levels depicted are subject to checking on site. Any discrepancies to be immediately notified to office of origin. Figured dimensions only to be used. The information contained in this drawing must only be used at the named location. The location of any services indicated on this drawing are approximate only and must be checked on site by the main contractor before commencing works. It is considered that a competent contractor will be able to identify hazards associated with the project from the information above, and take the necessary precautions to deal with any risks to health and safety.

A 03.07.20 HC Planning Issue.			
Rev	Date	By	Description
lime architecture Client: Amos Group Ltd. Project: Proposed Conversion of the Grade II listed St Wilfrids Church, Cotton Lane, Cotton, Staffordshire, ST10 3DP Drawing Title: Internal Elevations 4 of 4			
Date:	03/07/2020	Scale:	1:100 @ A1
Drawn:	HC	Drawing No.	2016-44-133
Status:	PLANNING ISSUE	Revision:	A