



D2. Door to Sacristy.



D3. Door to Cloister.



O. Organ. Installed in 1938.



D5. Entrance into Sacristy.



D6. Entrance into Cloister.



S3. Stoup.




S4. Stoup.




P. Gothic Panelling installed in 1928.




Sacristy West Internal Elevation

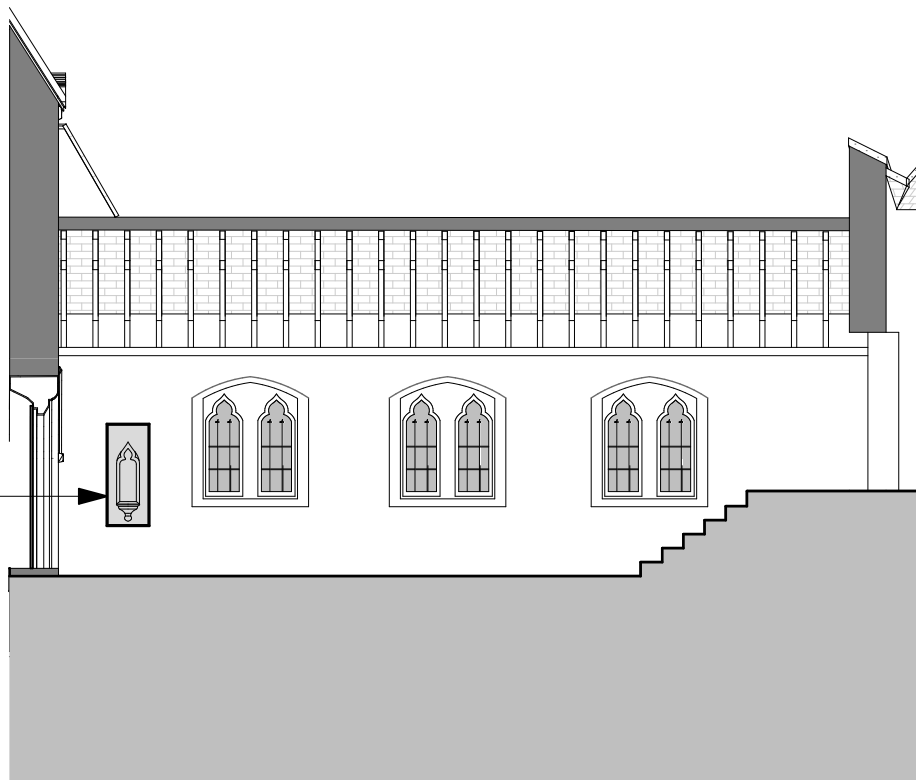


Cloister West Internal Elevation

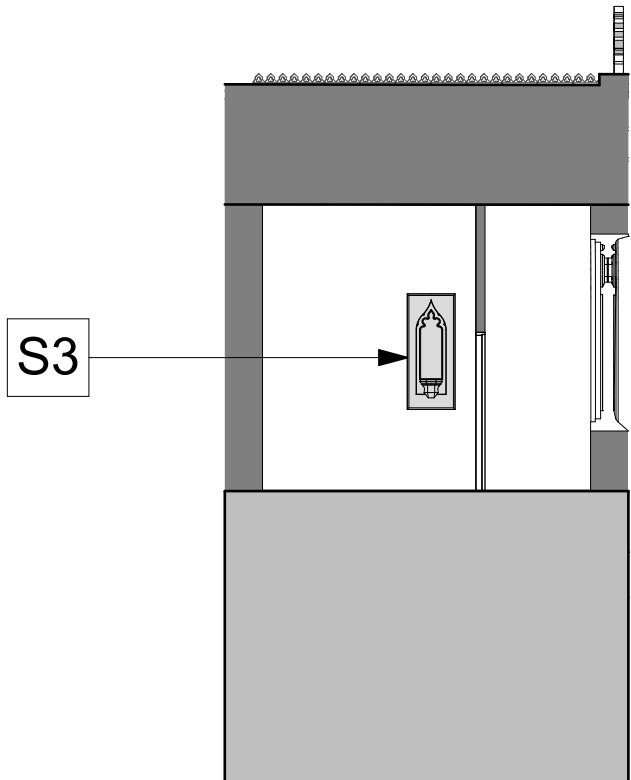

Cloister North Internal Elevation

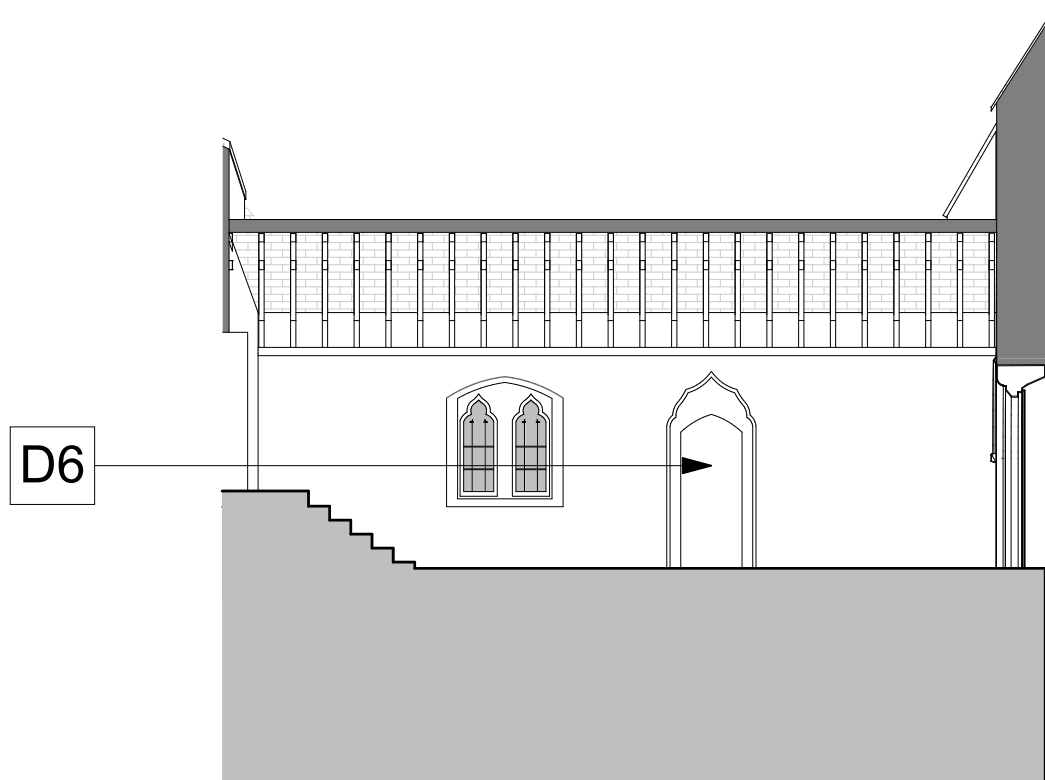


Cloister East Internal Elevation

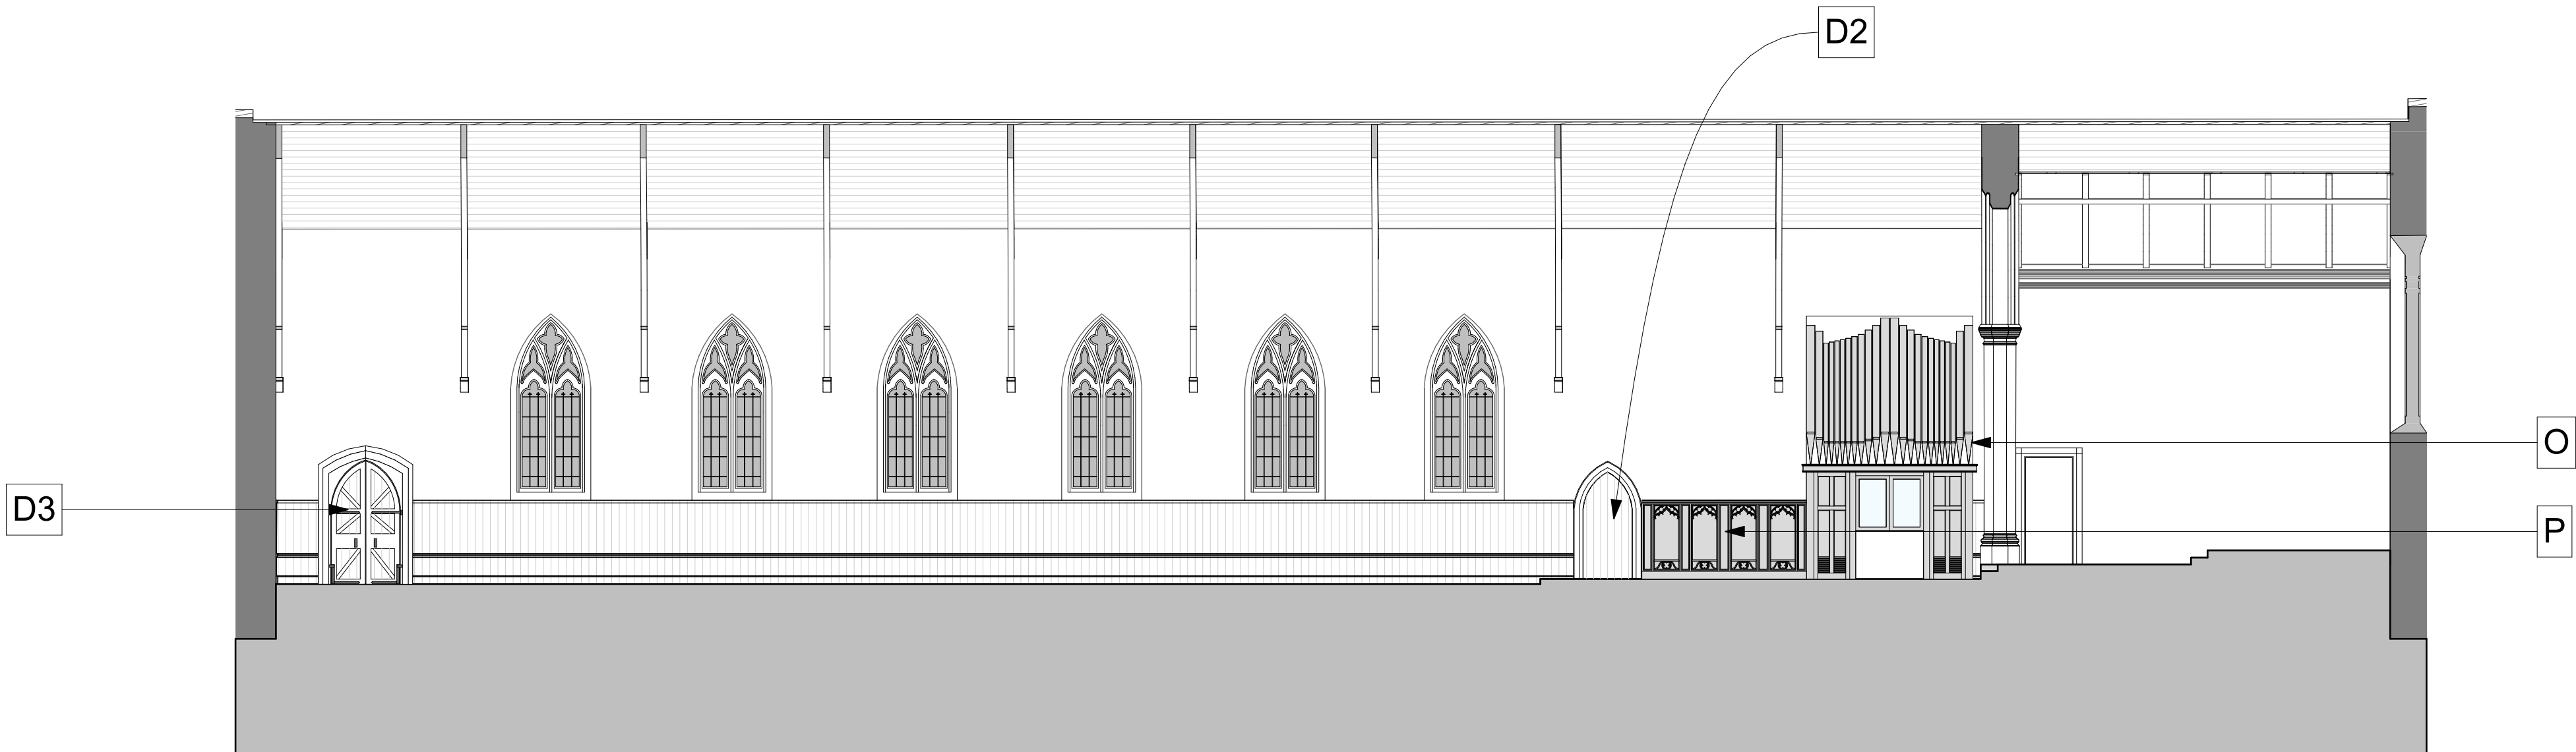

Nave North Internal Elevation

1:100

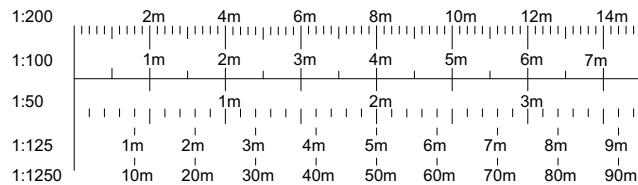

© This drawing and the works depicted are the copyright of Lime Architecture Ltd and may only be reproduced with written permission. No alteration to the design or specification in part or whole to be made without the written approval of the Lime Architecture Ltd. All dimensions and levels depicted are subject to checking on site. Any discrepancies to be immediately notified to office of origin. Figured dimensions only to be used. The information contained in this drawing must only be used at the named location. The location of any services indicated on this drawing are approximate only and must be checked on site by the main contractor before commencing works. It is considered that a competent contractor will be able to identify hazards associated with the project from the information above, and take the necessary precautions to deal with any risks to health and safety.

B 03.07.20 HC Planning Issue.			
Rev	Date	By	Description
lime architecture Client: Amos Group Ltd. Project: Proposed Conversion of the Grade II listed St Wilfrids Church, Cotton Lane, Cotton, Staffordshire, ST10 3DP Drawing Title: Internal Elevations 1 of 4			
Date: 03/07/2020		Scale: 1:100 @ A1	
Drawn: HC		Drawing No. 2016-44-130	
Status: PLANNING ISSUE		Revision: B	