



L. The Piscina 1936-8




E. Reredos only of the Sacred Heart Altar 1932 (Drysdale)



D7. Door and screen to Tower.




S1. Stoup.

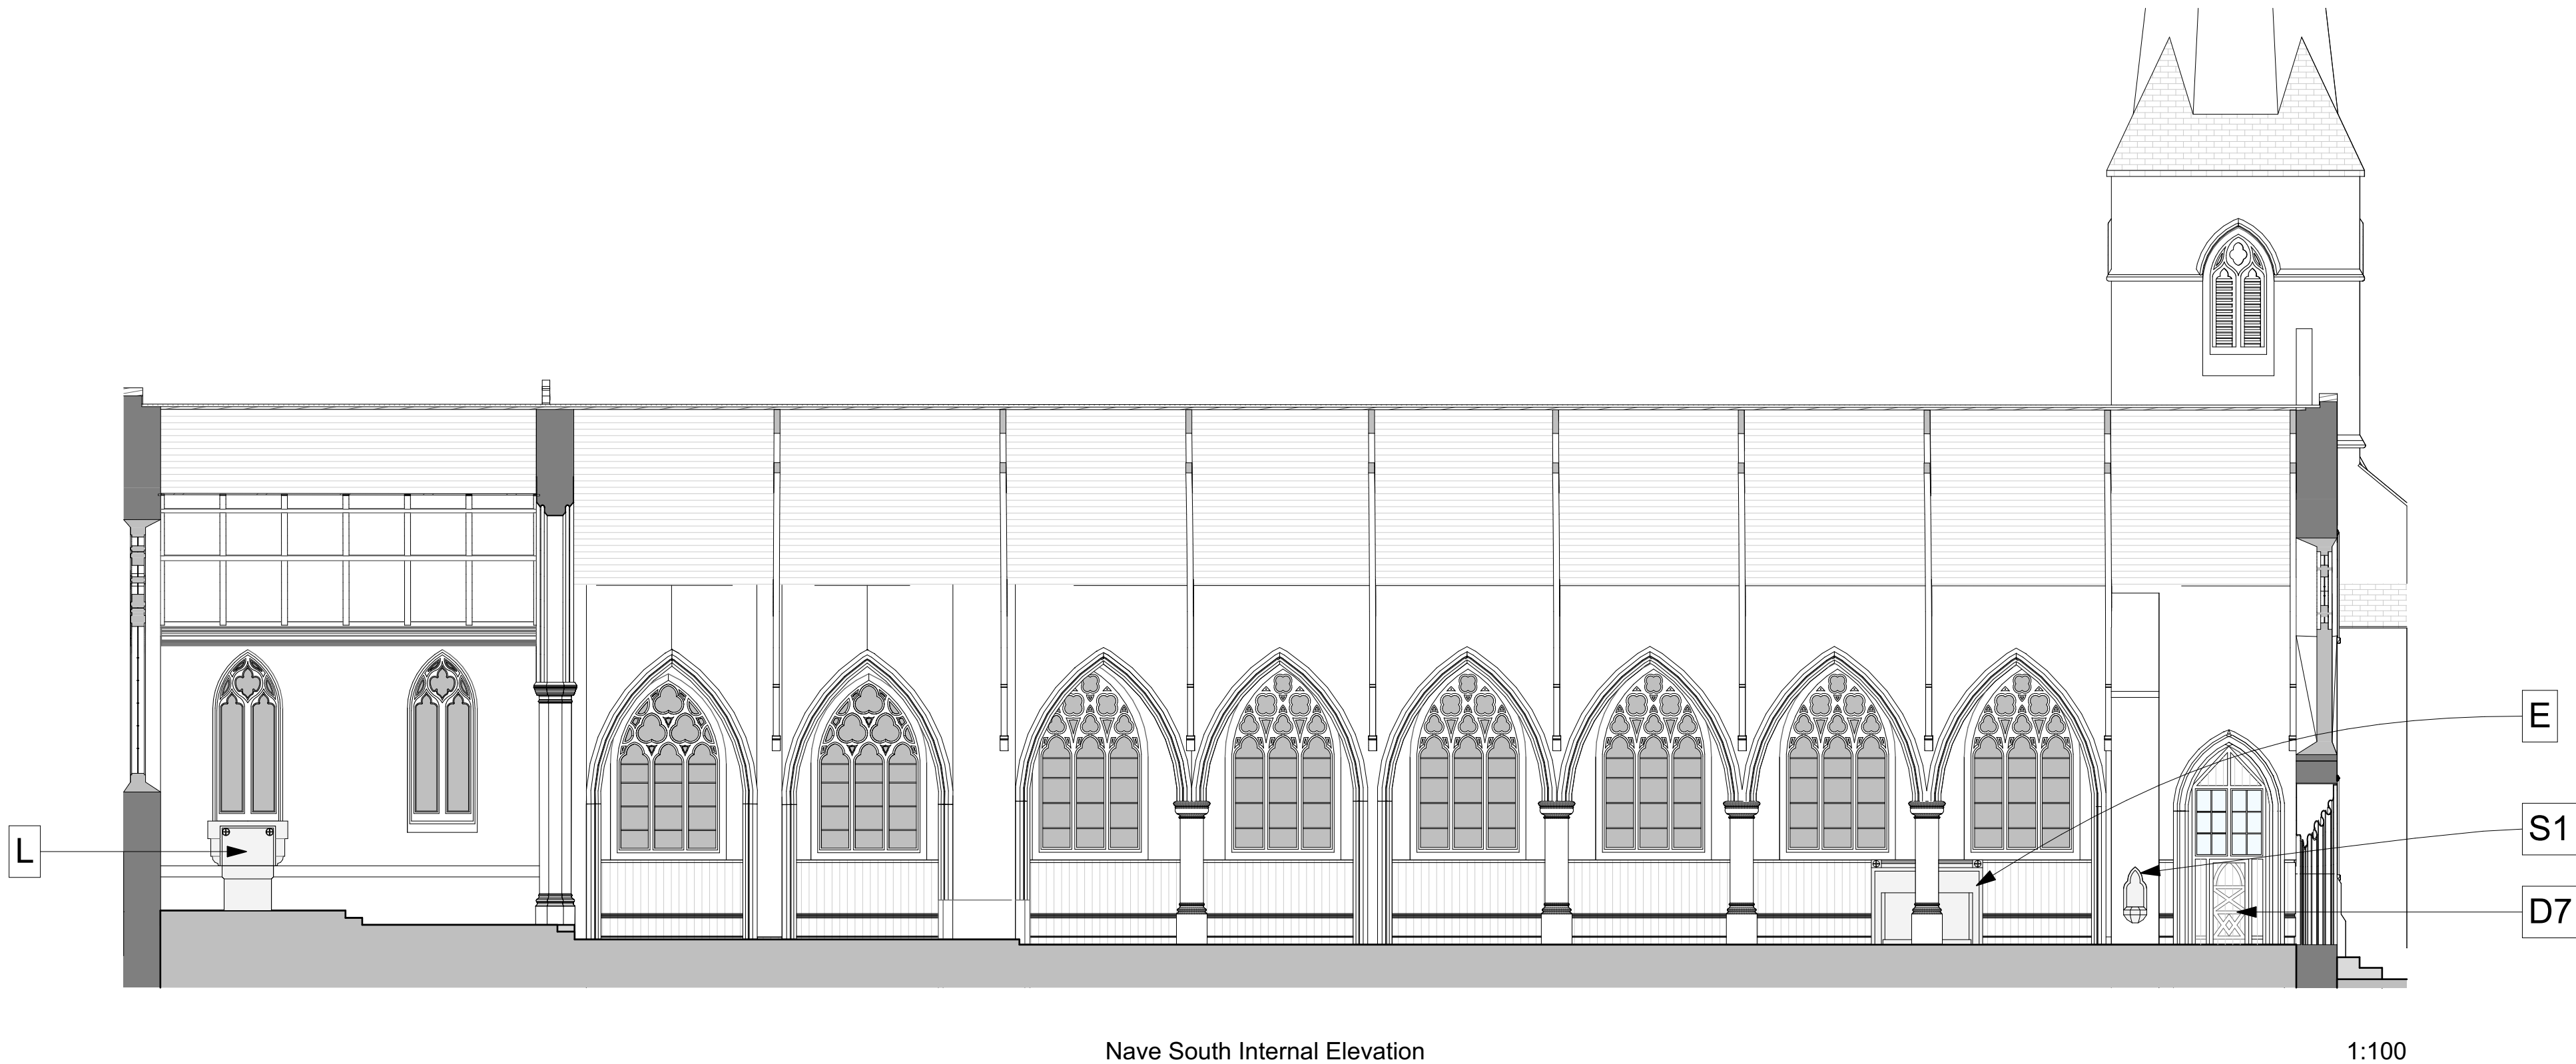

Nave South Internal Elevation

1:100

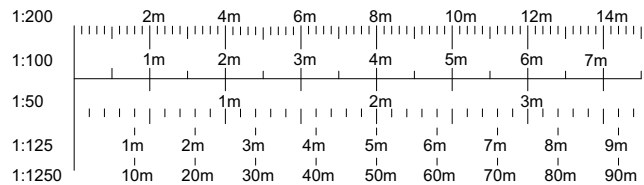

© This drawing and the works depicted are the copyright of Lime Architecture Ltd and may only be reproduced with written permission. No alteration to the design or specification in part or whole to be made without the written approval of the Lime Architecture Ltd. All dimensions and levels depicted are subject to checking on site. Any discrepancies to be immediately notified to office of origin. Figured dimensions only to be used. The information contained in this drawing must only be used at the named location. The location of any services indicated on this drawing are approximate only and must be checked on site by the main contractor before commencing work. It is considered that a competent contractor will be able to identify hazards associated with the project from the information above, and take the necessary precautions to deal with any risks to health and safety.

A 03.07.20 HC Planning Issue.

Rev	Date	By	Description
			Lime Architecture Ltd Unit 9 Parnfields Enterprise Park Cotton Road Rugeley Staffordshire WS15 3HB Tel: 01889 579777 www.lime-architecture.co.uk email: info@lime-architecture.co.uk
Client: Amos Group Ltd.			
Project: Proposed Conversion of the Grade II listed St Wilfrids Church, Cotton Lane, Cotton, Staffordshire, ST10 3DP			
Drawing Title: Internal Elevations 3 of 4			
Date: 03/07/2020			Scale: 1:100 @ A1
Drawn: HC			Drawing No. 2016-44-132
Status: PLANNING ISSUE			Revision: A