



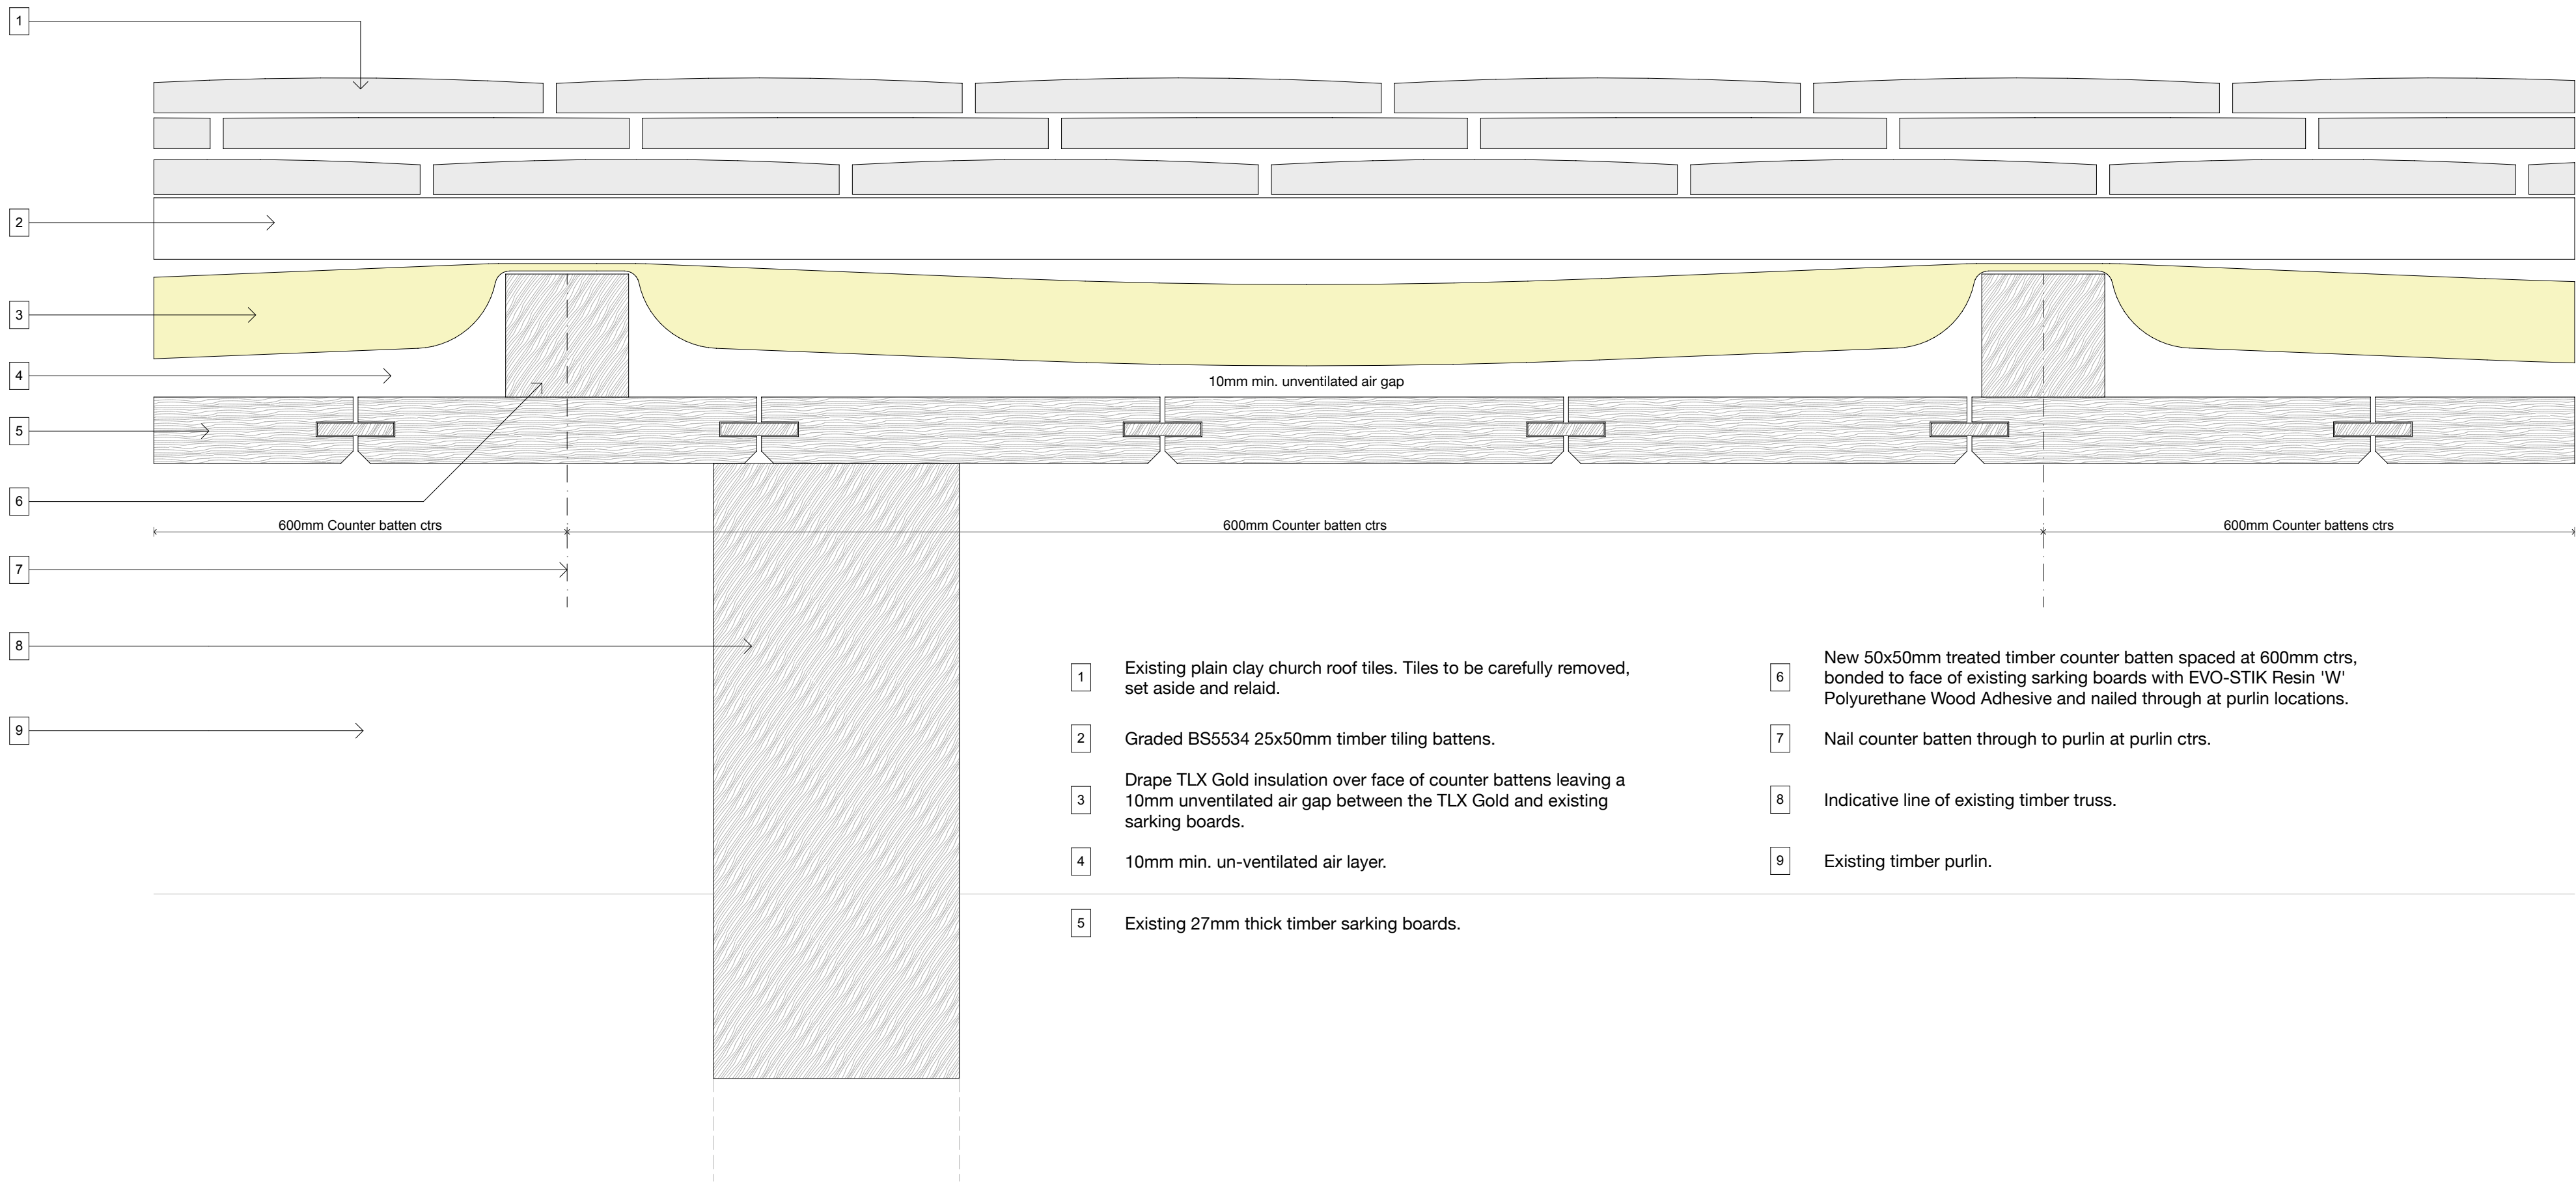

D-11

Typical Roof Cross Section


1:2

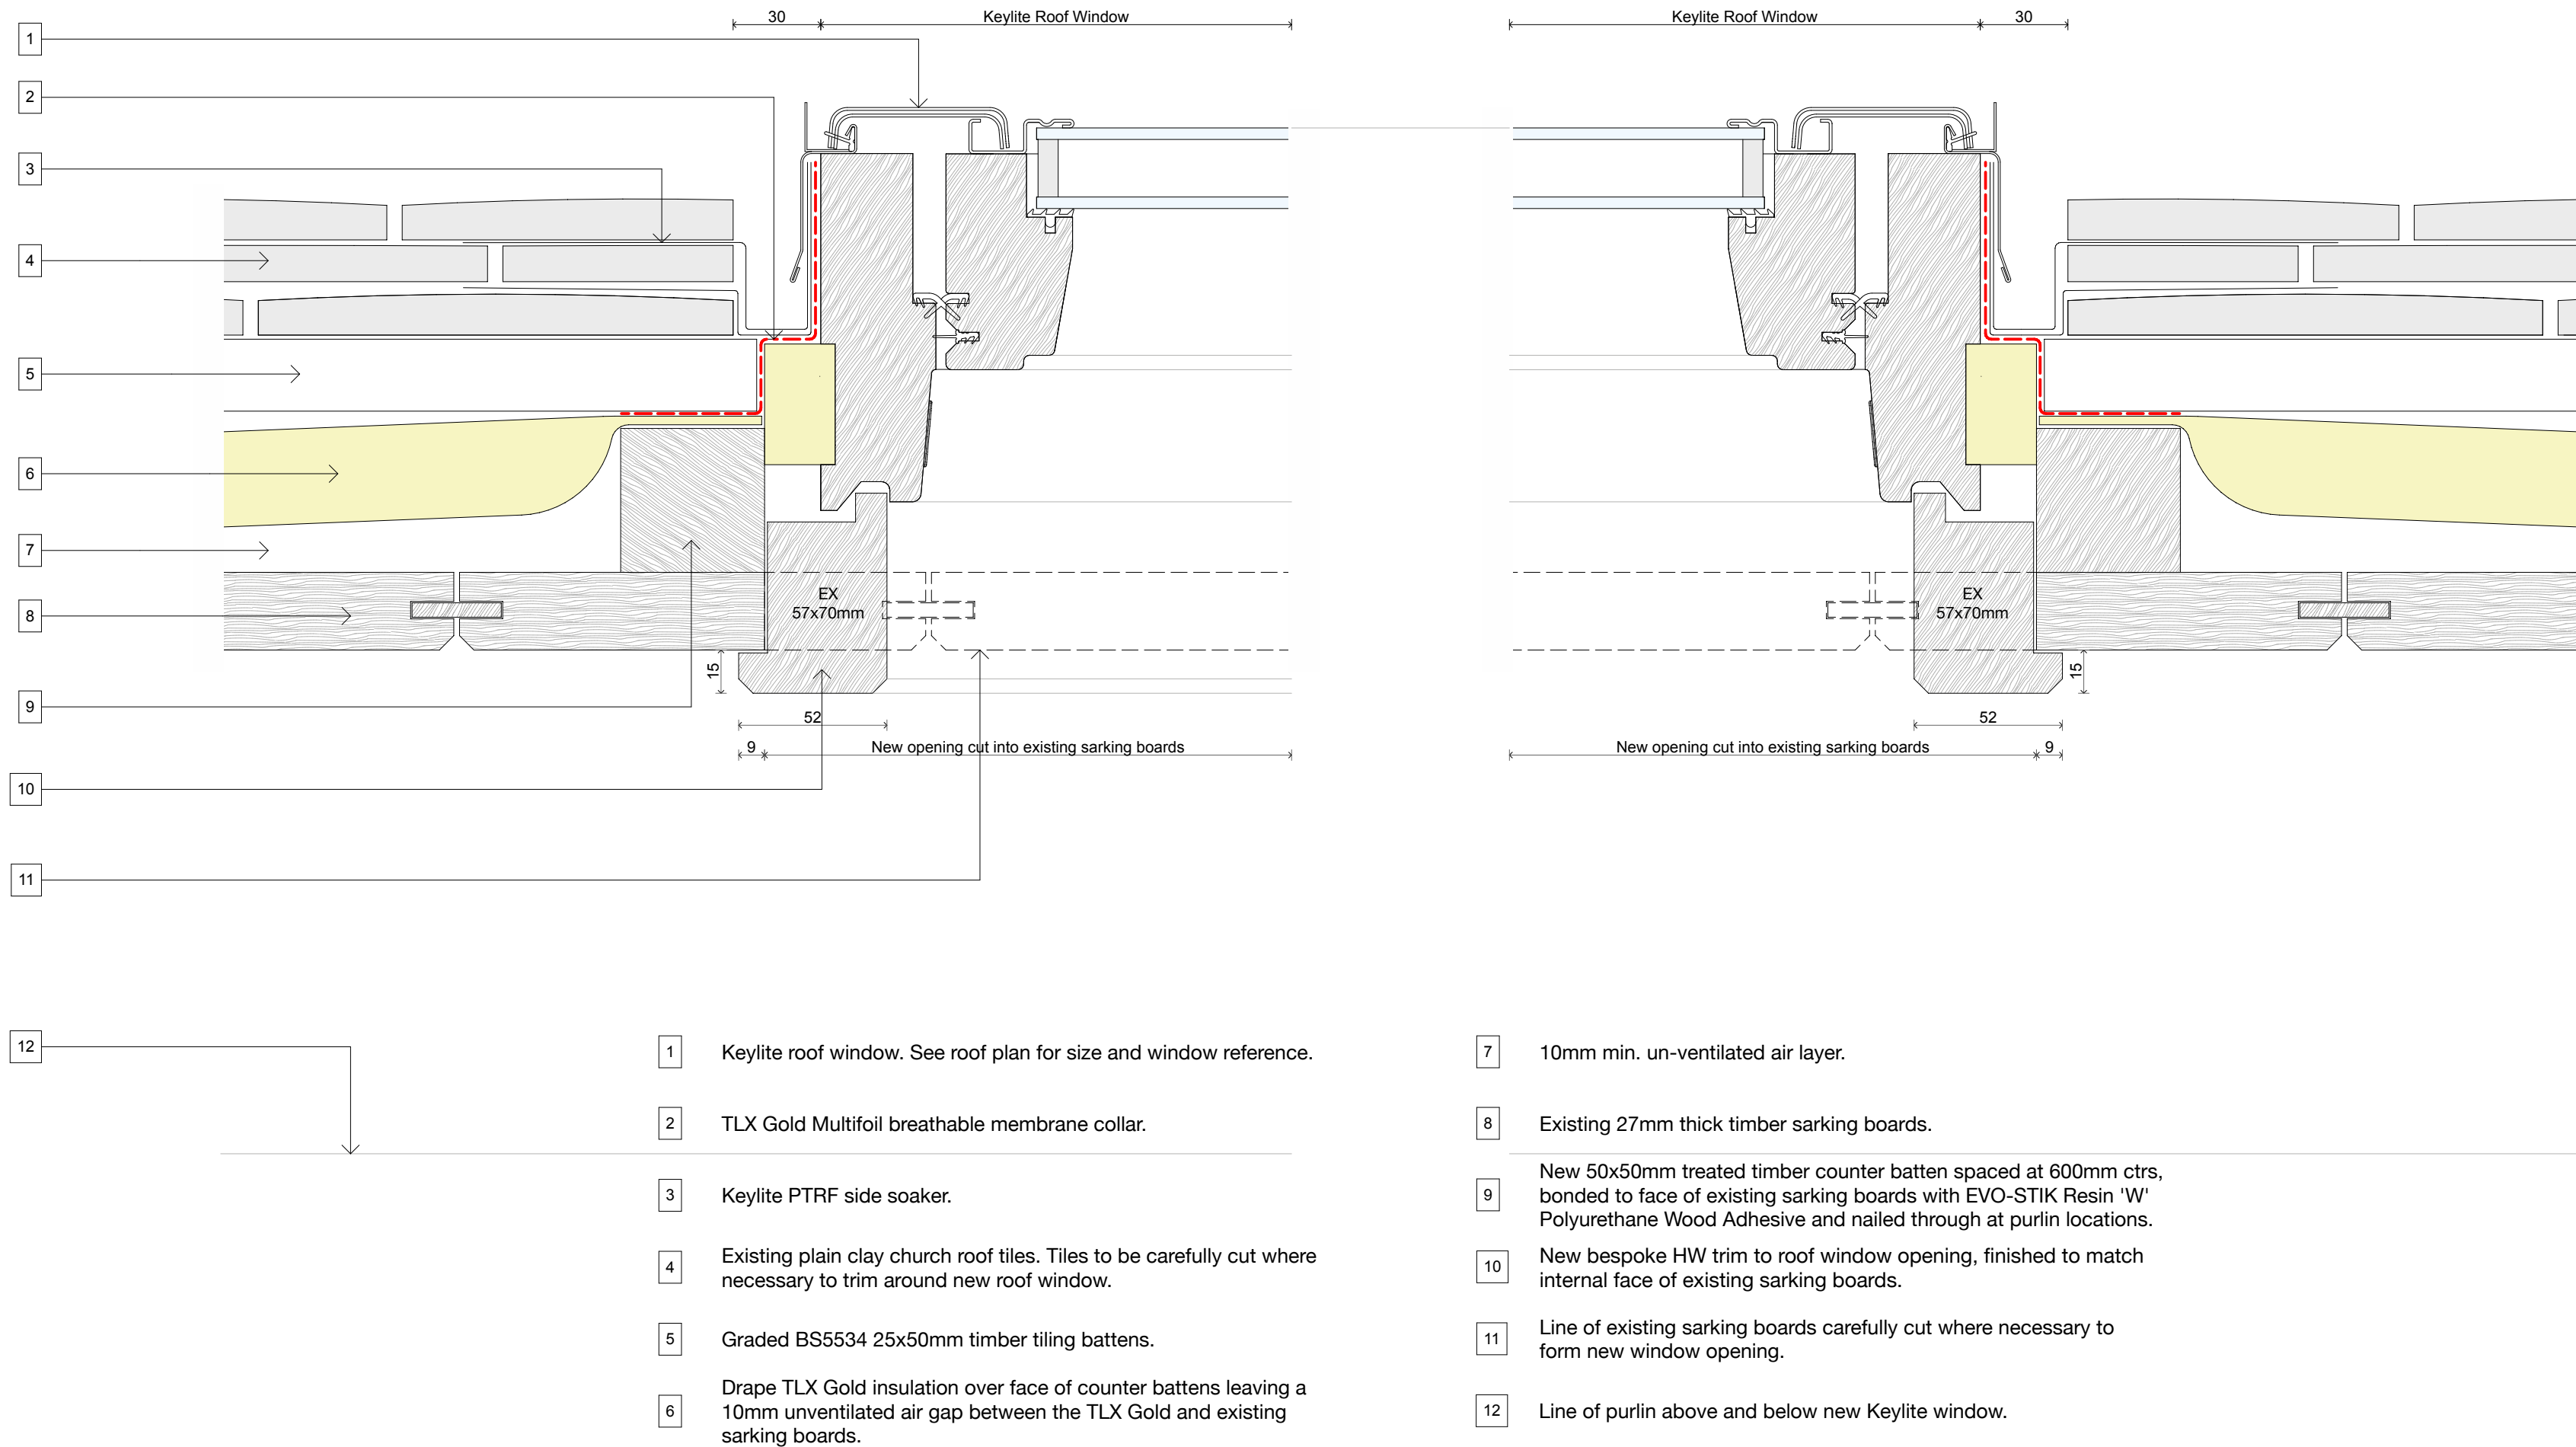

D-10

Roof Window Jamb Detail

1:2

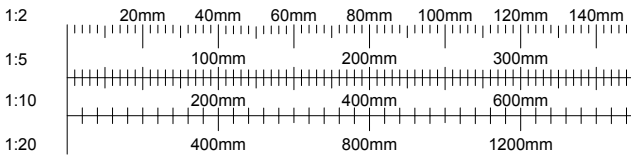

C	HC	13.03.21	Planning Issue.
Rev	Issued By	Date	Description
			Lime Architecture Ltd Unit 3 Parchfields Enterprise Park Cotton Road Rugley Staffordshire WS15 3HB Tel: 01889 519777 www.lime-architecture.co.uk email: info@lime-architecture.co.uk
Client: Amos Group Ltd			
Project: Proposed Conversion of the Grade II Listed St Wilfrids Church, Cotton Lane, Cotton, Staffordshire, ST10 3DP			
Drawing Title: Proposed Roof Details 1 of 3			
Date:	13/03/2021		Scale: 1:2 @ A1
Drawn: AME			Drawing No.
Status:	PLANNING ISSUE		Revision:
2016-44-901			C