


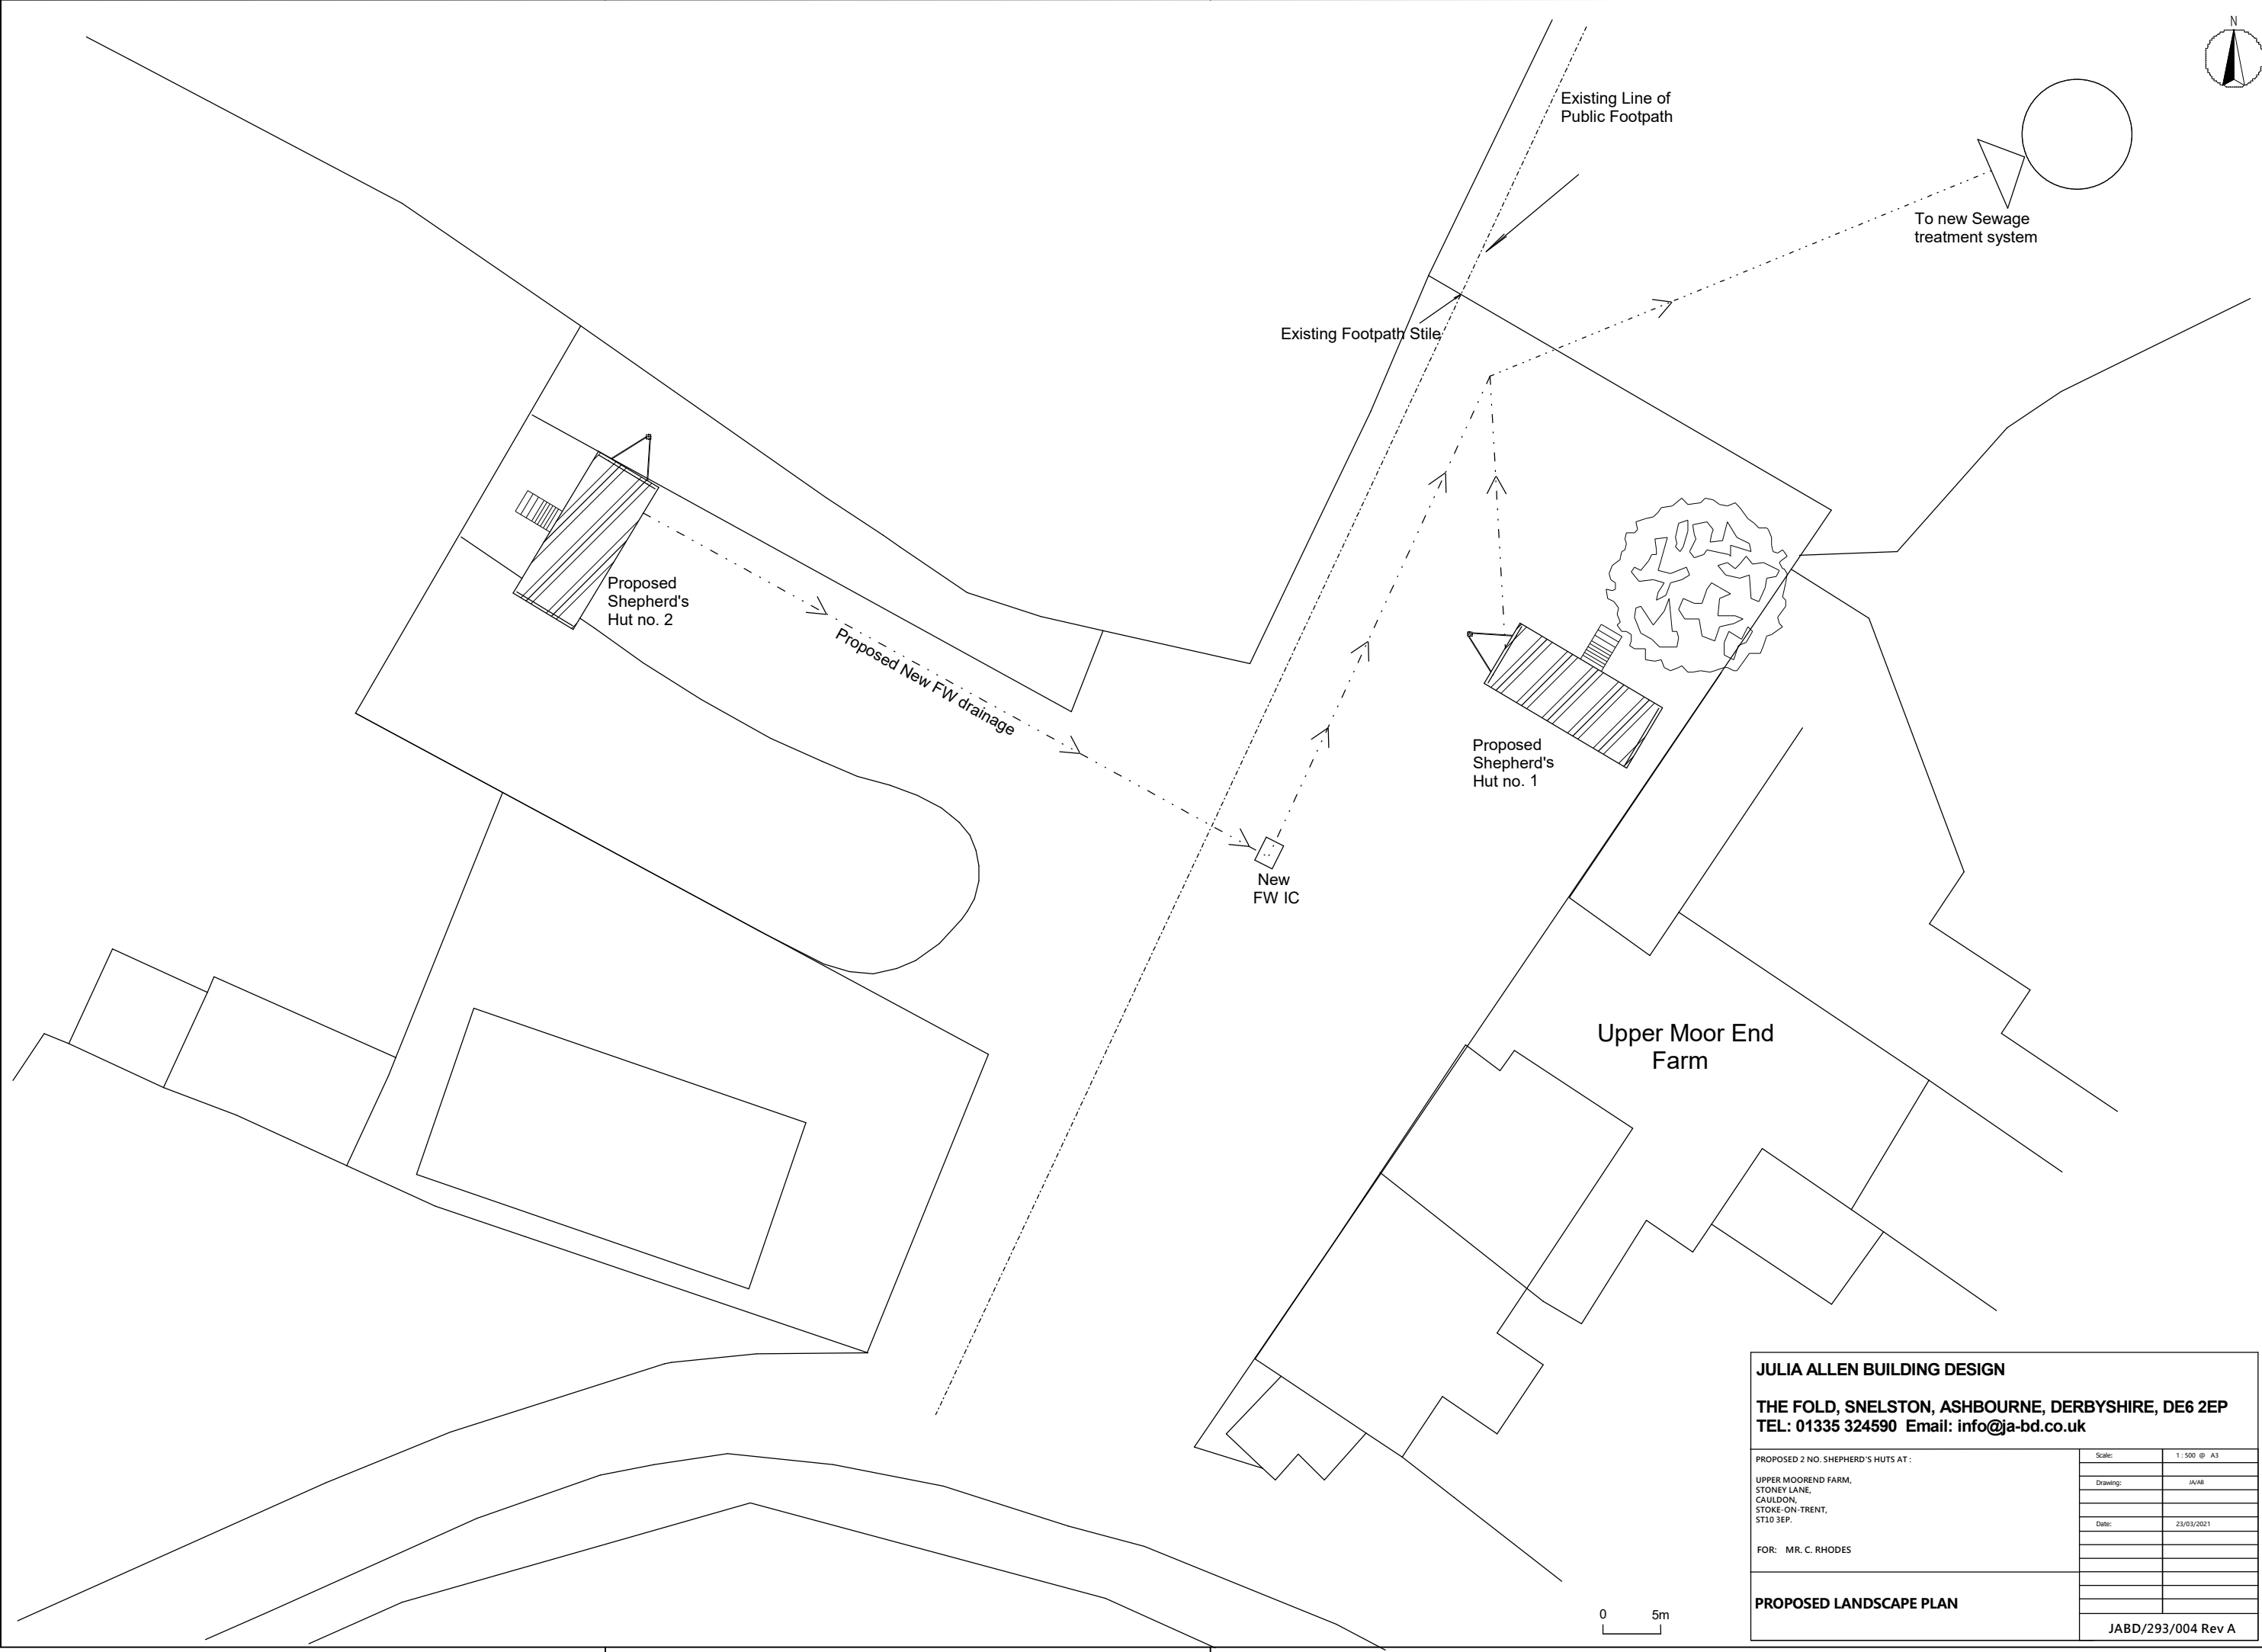

JULIA ALLEN BUILDING DESIGN

THE FOLD, SNELSTON, ASHBOURNE, DERBYSHIRE, DE6 2EP
TEL: 01335 324590 Email: info@ja-bd.co.uk

PROPOSED 2 NO. SHEPHERD'S HUTS AT : UPPER MOOREND FARM, STONEY LANE, CAULDON, STOKE-ON-TRENT, ST10 3EP. FOR: MR. C. RHODES	Scale:	1 : 500 @ A3
	Drawing:	JVA/8
	Date:	23/03/2021
PROPOSED LANDSCAPE PLAN		
JABD/293/004 Rev A		