
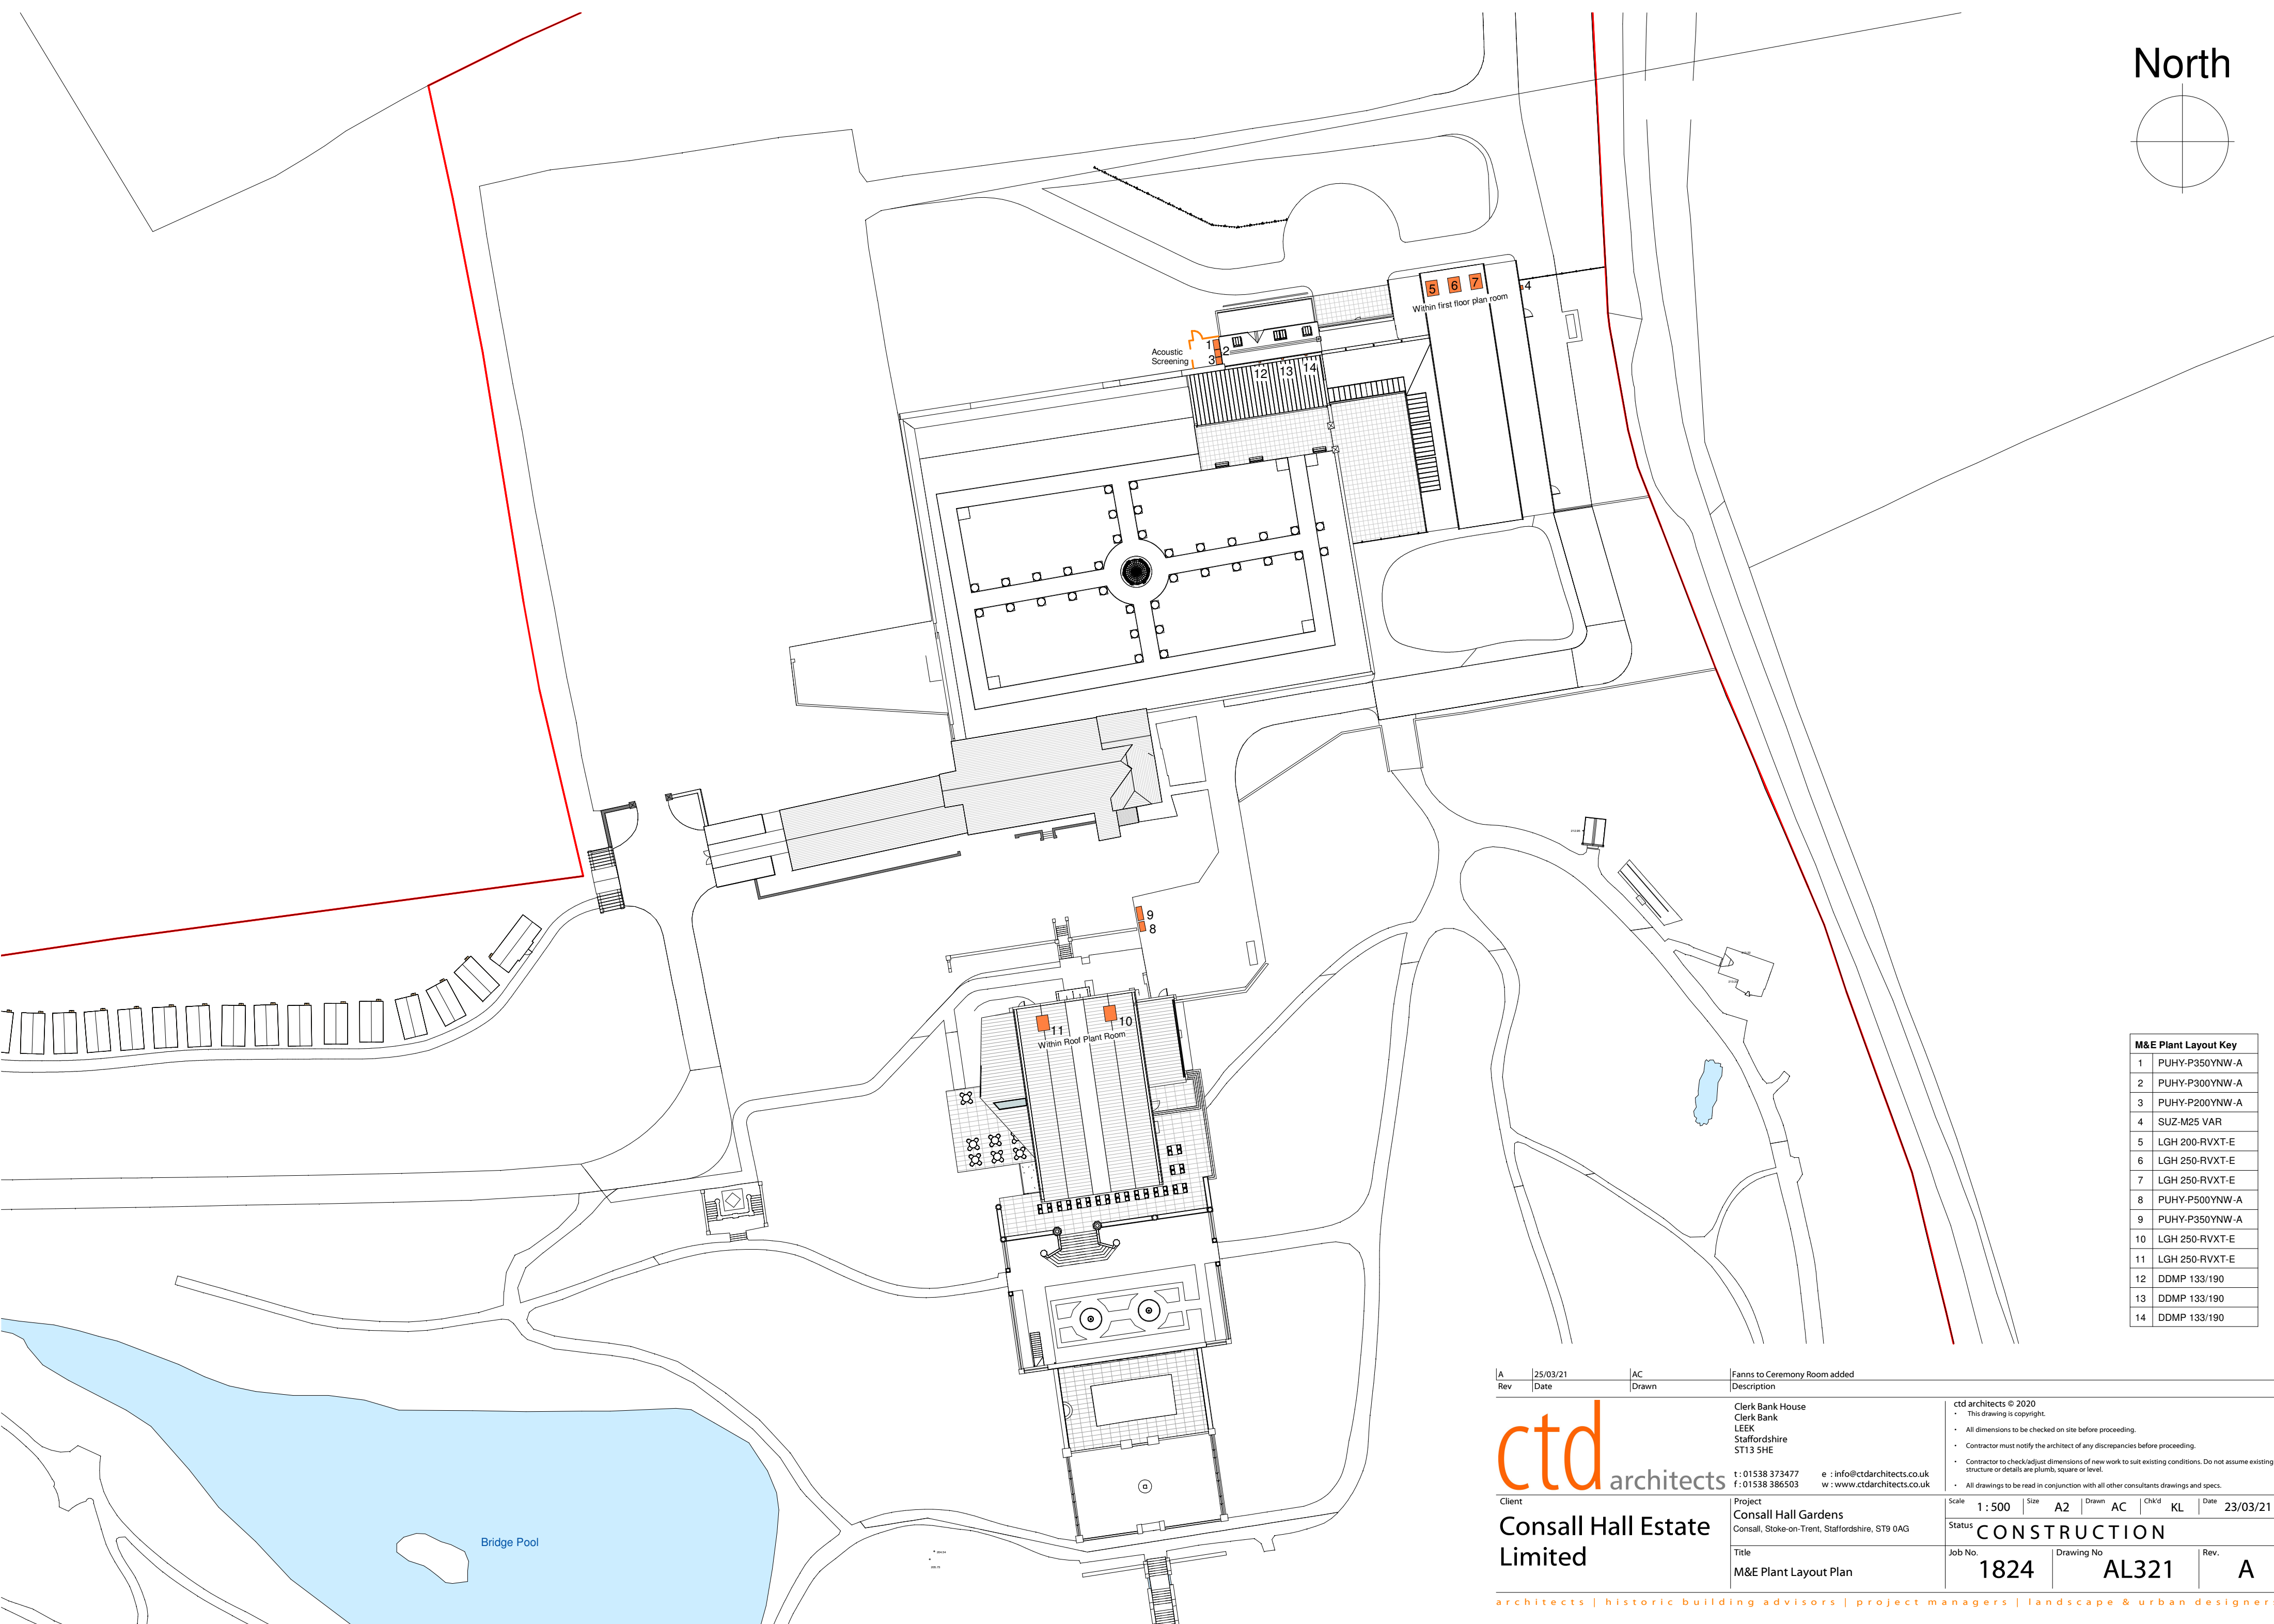


North

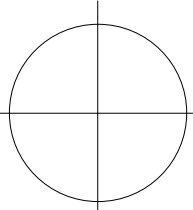

M&E Plant Layout Key	
1	PUHY-P350YNW-A
2	PUHY-P300YNW-A
3	PUHY-P200YNW-A
4	SUZ-M25 VAR
5	LGH 200-RVXT-E
6	LGH 250-RVXT-E
7	LGH 250-RVXT-E
8	PUHY-P500YNW-A
9	PUHY-P350YNW-A
10	LGH 250-RVXT-E
11	LGH 250-RVXT-E
12	DDMP 133/190
13	DDMP 133/190
14	DDMP 133/190

Rev	25/03/21	AC	Fanns to Ceremony Room added	
	Date	Drawn	Description	
			Clerk Bank House Clerk Bank LEEK Staffordshire ST13 5HE	
			t: 01538 373477 e: info@ctdarchitects.co.uk f: 01538 386503 w: www.ctdarchitects.co.uk	
Client			Project	
Consall Hall Estate Limited			Consall Hall Gardens Consall, Stoke-on-Trent, Staffordshire, ST9 0AG	
			Title M&E Plant Layout Plan	
			Scale	
			1 : 500	Size A2
			Drawn AC	Chk'd KL
			Date	23/03/21
			Status	
			CONSTRUCTION	
			Job No.	
			1824	Drawing No
				AL321
			Rev.	
			A	