
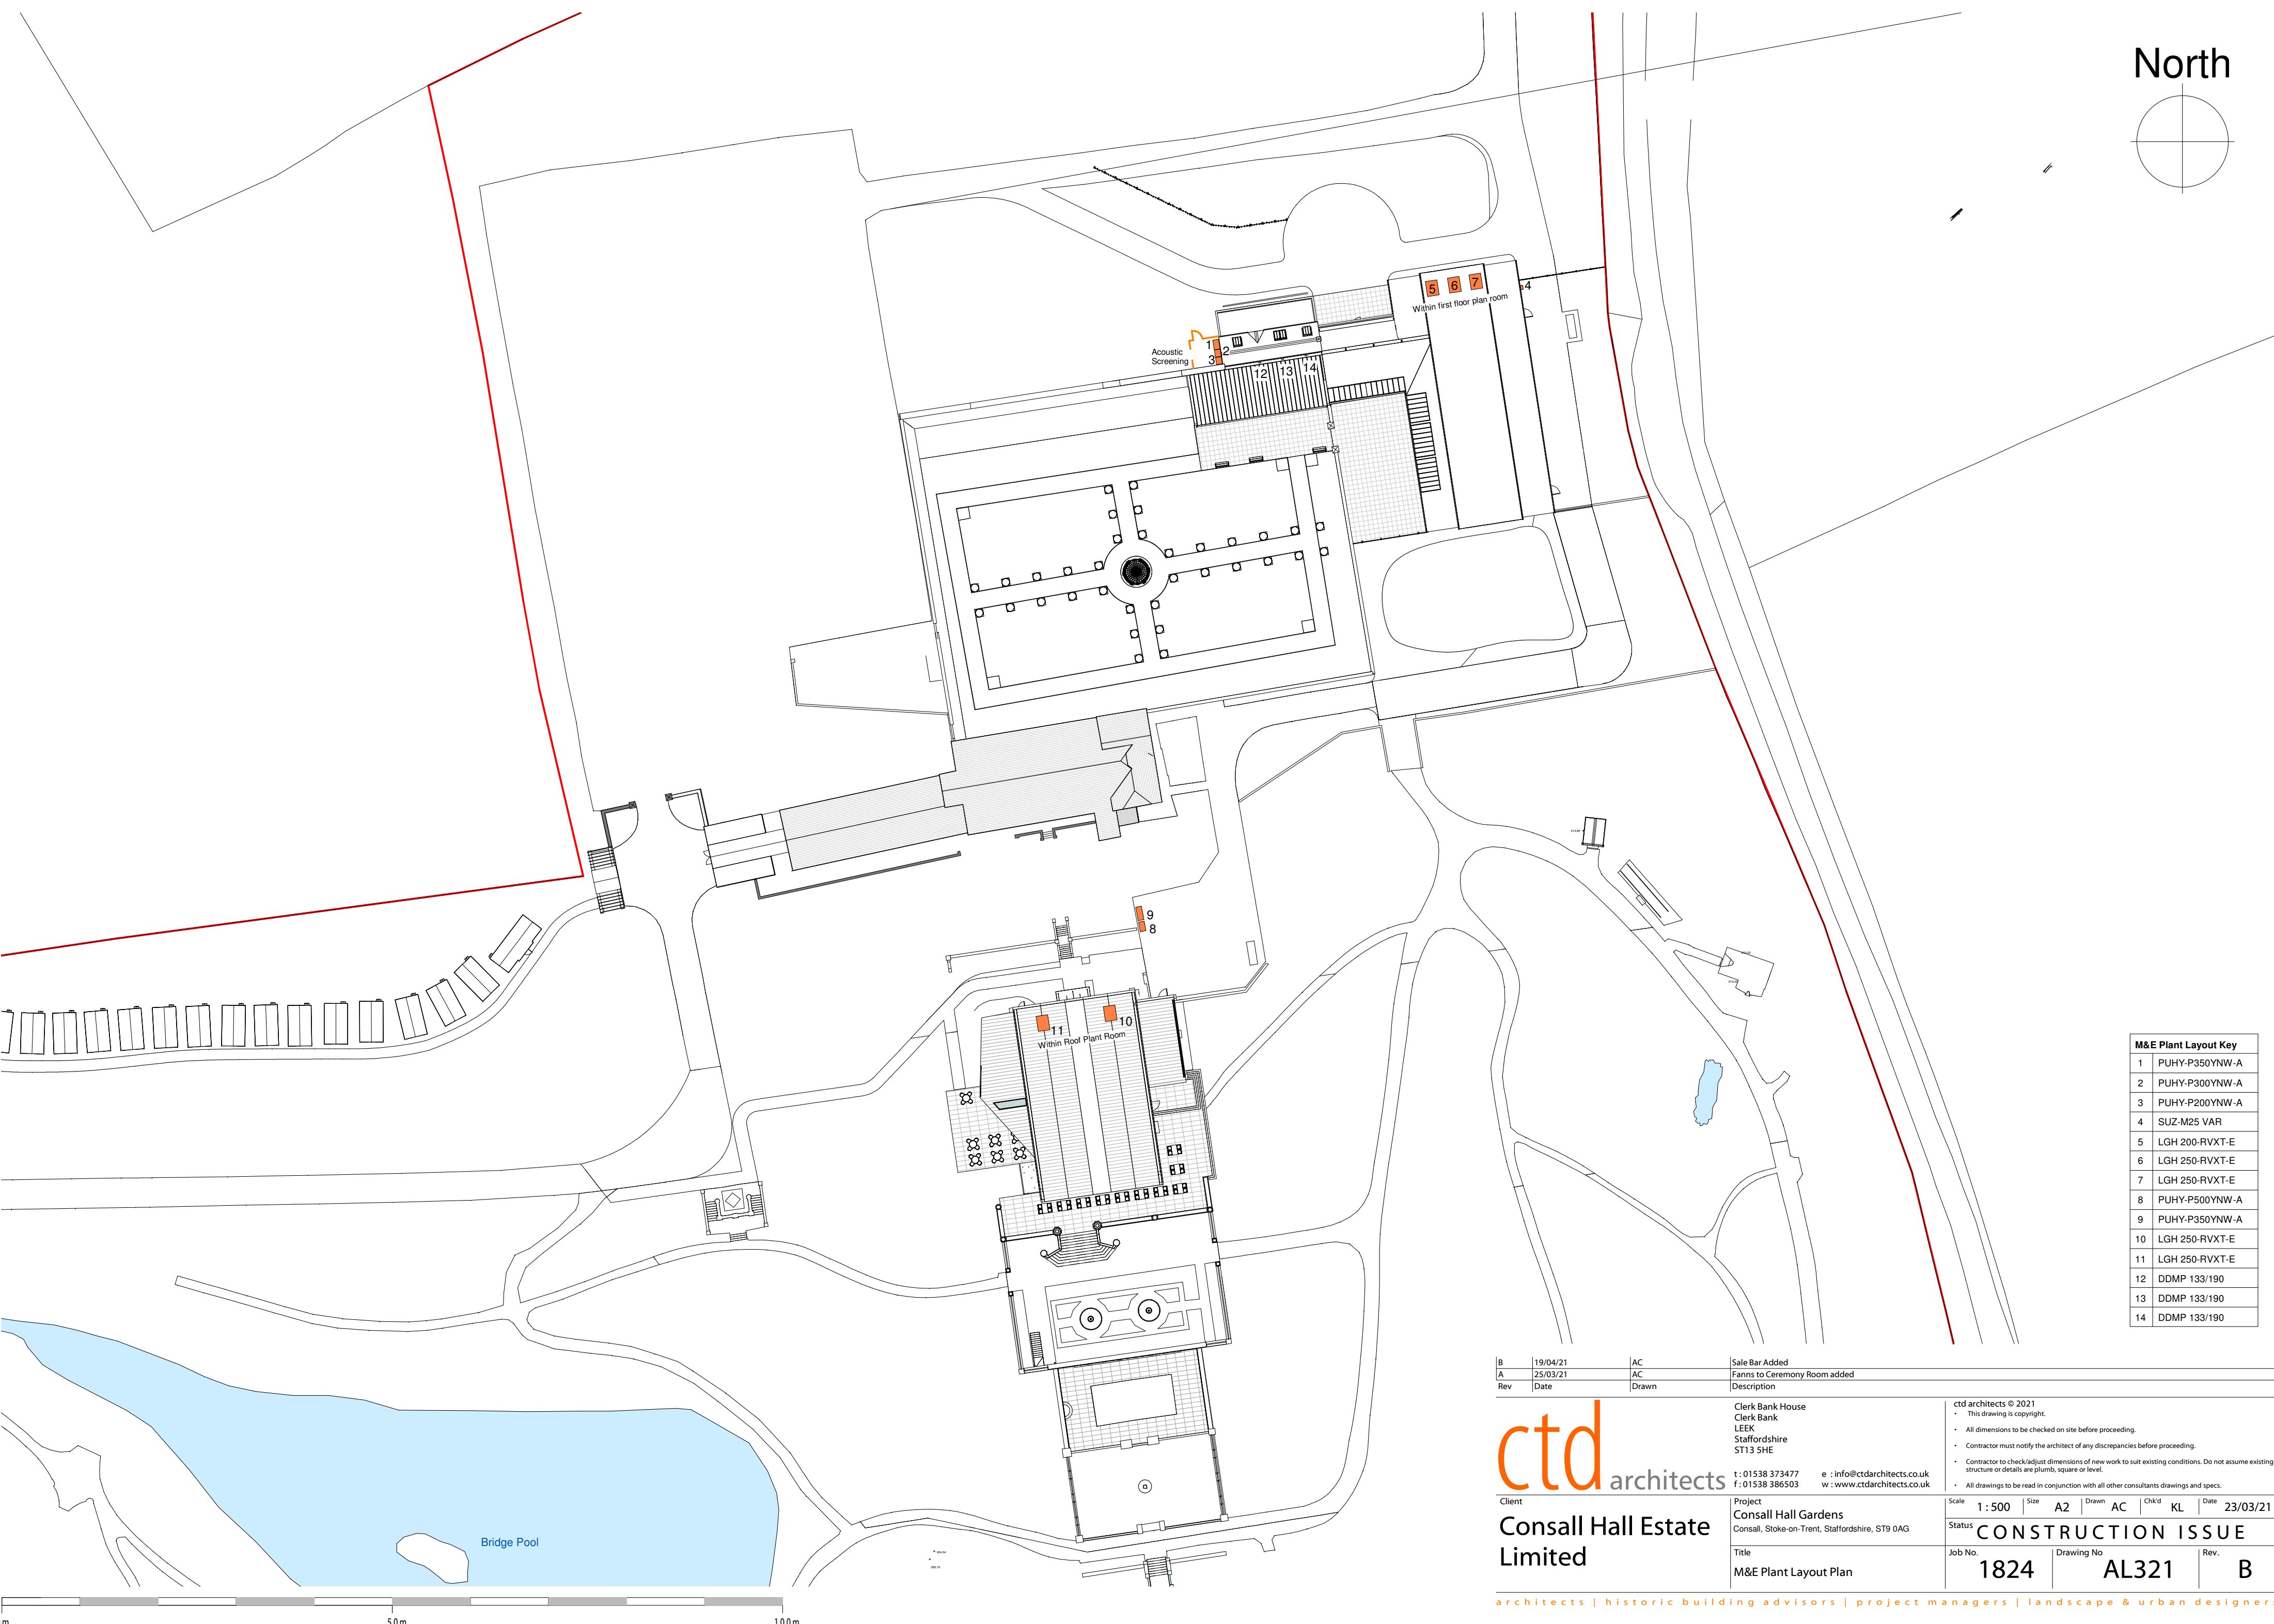


North

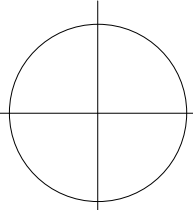

M&E Plant Layout Key	
1	PUHY-P350YNW-A
2	PUHY-P300YNW-A
3	PUHY-P200YNW-A
4	SUZ-M25 VAR
5	LGH 200-RVXT-E
6	LGH 250-RVXT-E
7	LGH 250-RVXT-E
8	PUHY-P500YNW-A
9	PUHY-P350YNW-A
10	LGH 250-RVXT-E
11	LGH 250-RVXT-E
12	DDMP 133/190
13	DDMP 133/190
14	DDMP 133/190

B	19/04/21	AC	Sale Bar Added
A	25/03/21	AC	Fanns to Ceremony Room added
Rev	Date	Drawn	Description

ctd architects Clerk Bank House Clerk Bank LEEK Staffordshire ST13 5HE t: 01538 373477 f: 01538 386503 e: info@ctdarchitects.co.uk w: www.ctdarchitects.co.uk	ctd architects © 2021			
	- This drawing is copyright. - All dimensions to be checked on site before proceeding. - Contractor must notify the architect of any discrepancies before proceeding. - Contractor to check/adjust dimensions of new work to suit existing conditions. Do not assume existing structure or details are plumb, square or level. - All drawings to be read in conjunction with all other consultants drawings and specs.			

Client	Project Consall Hall Gardens Consall, Stoke-on-Trent, Staffordshire, ST9 0AG	Scale 1 : 500	Size A2	Drawn AC	Chk'd KL	Date 23/03/21
Consall Hall Estate Limited		Status CONSTRUCTION ISSUE	Job No. 1824	Drawing No AL321	Rev. B	
M&E Plant Layout Plan						