

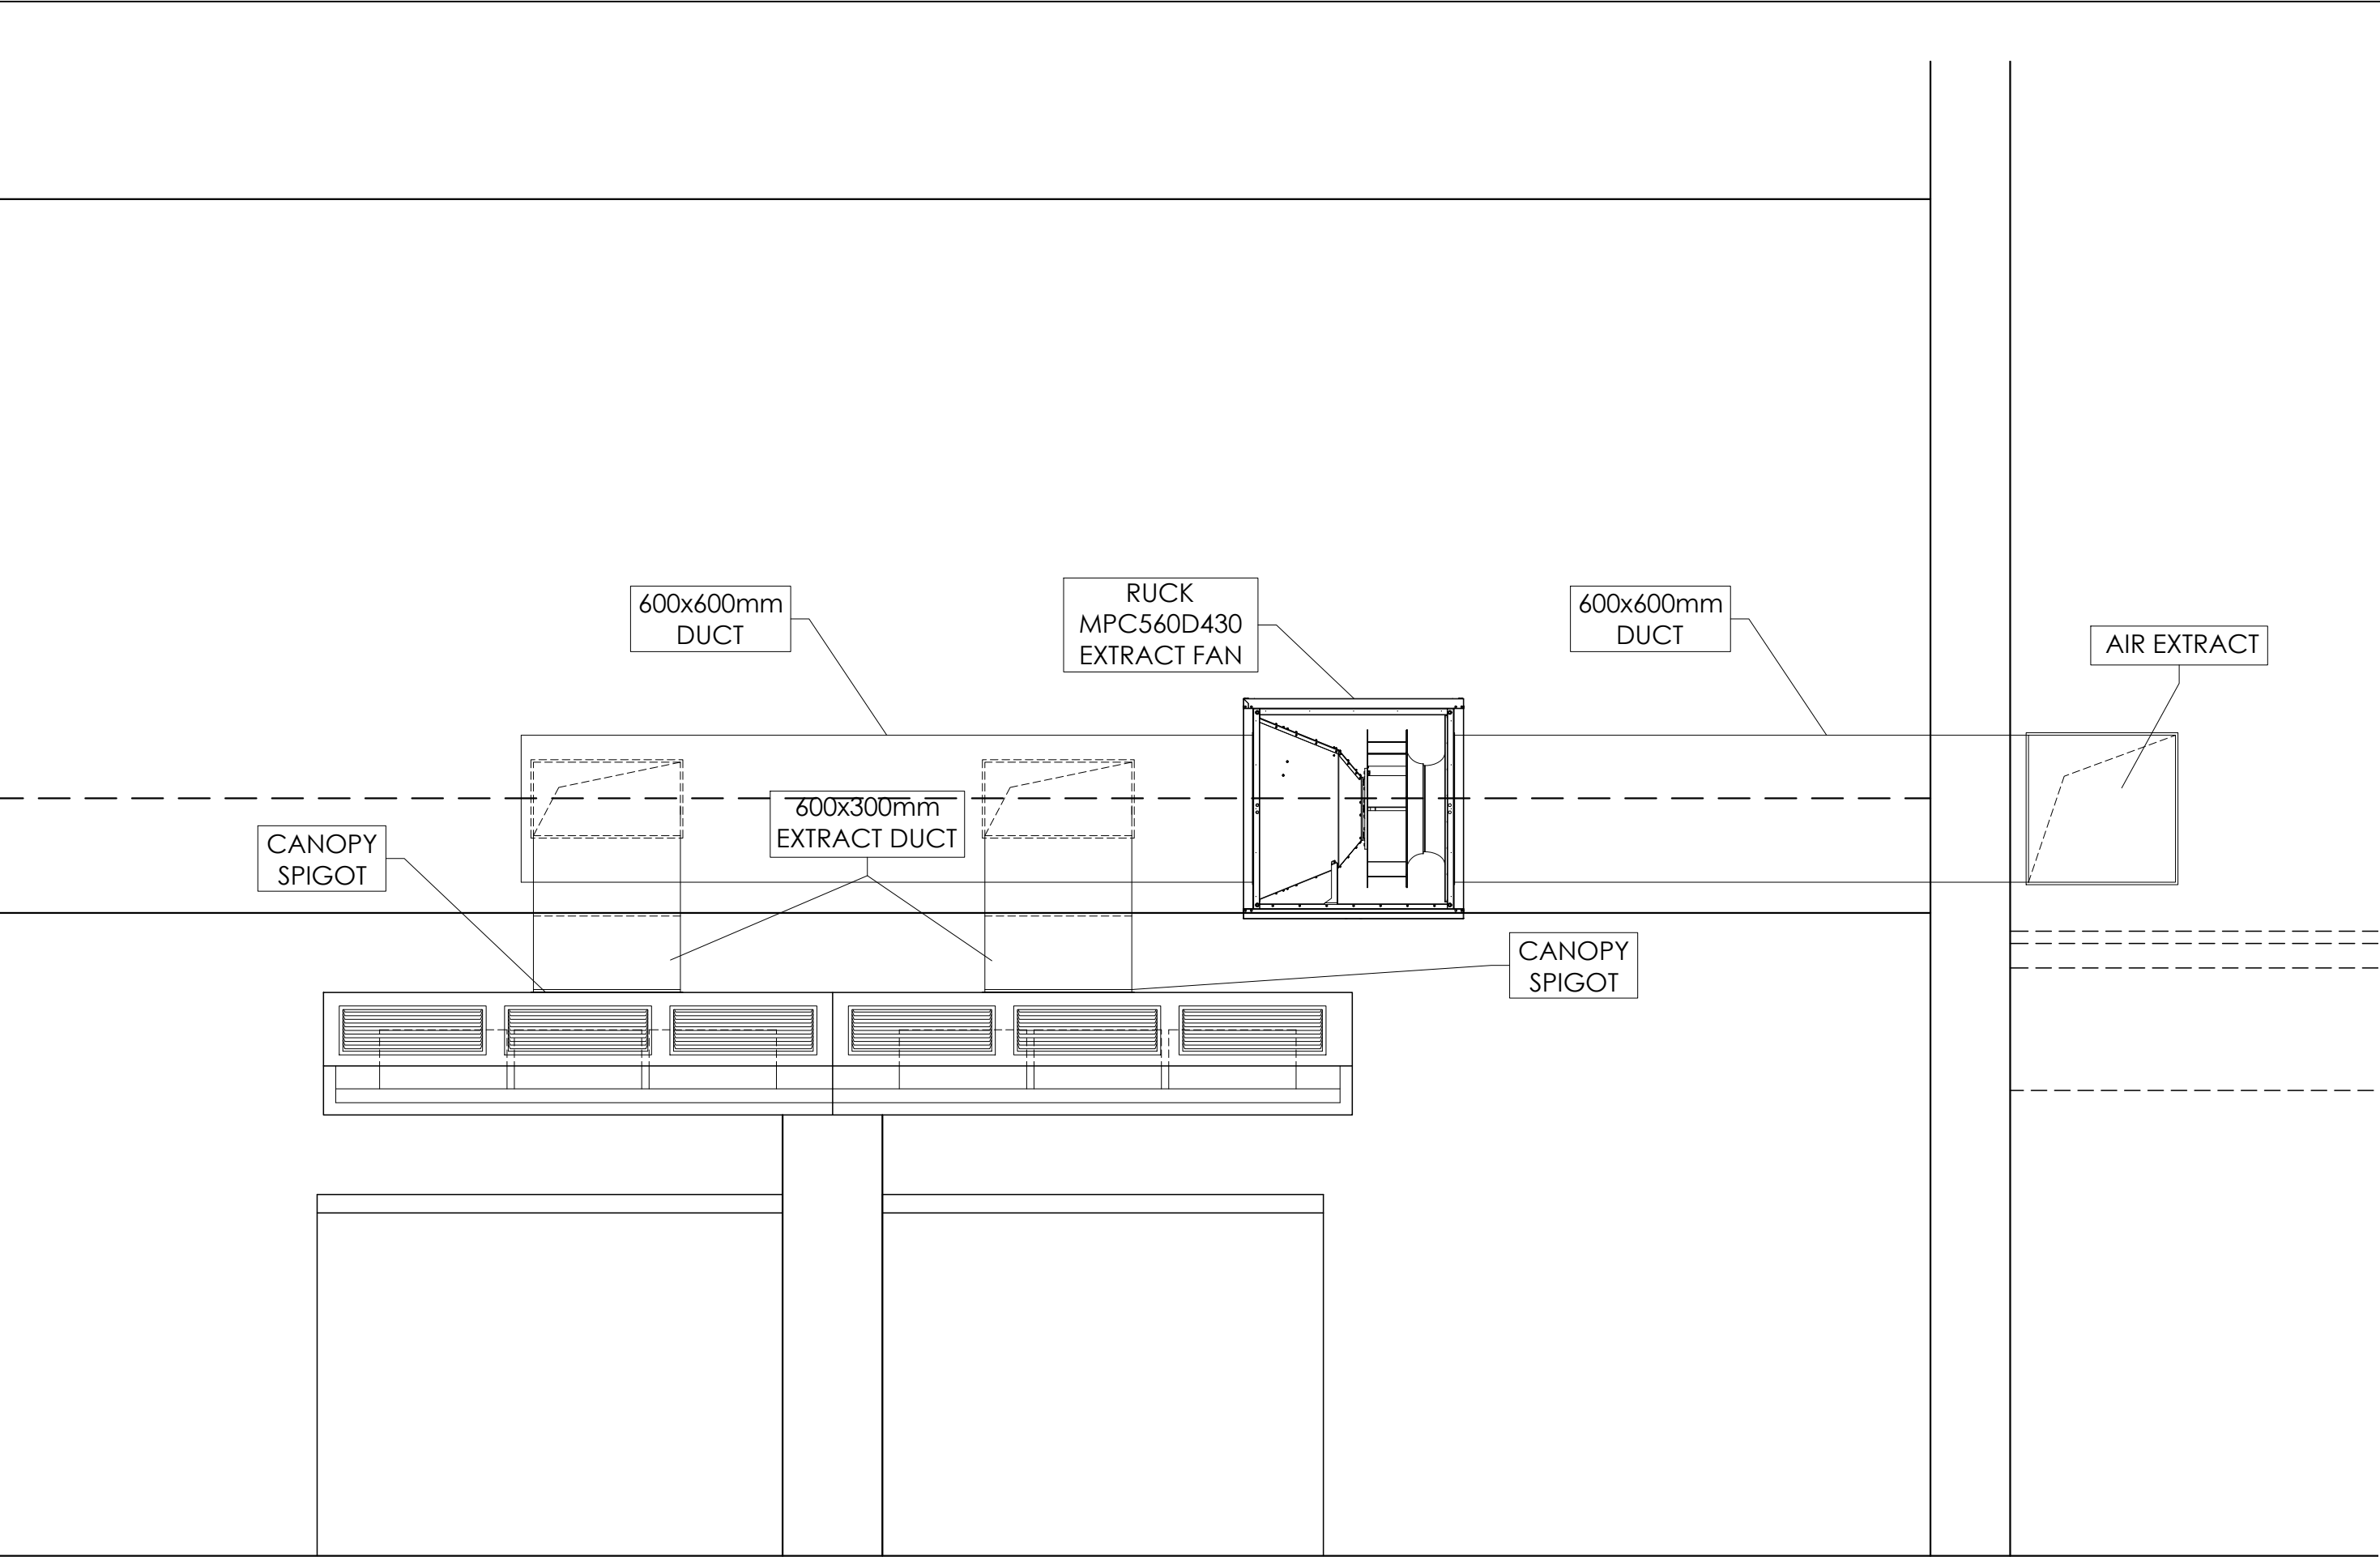


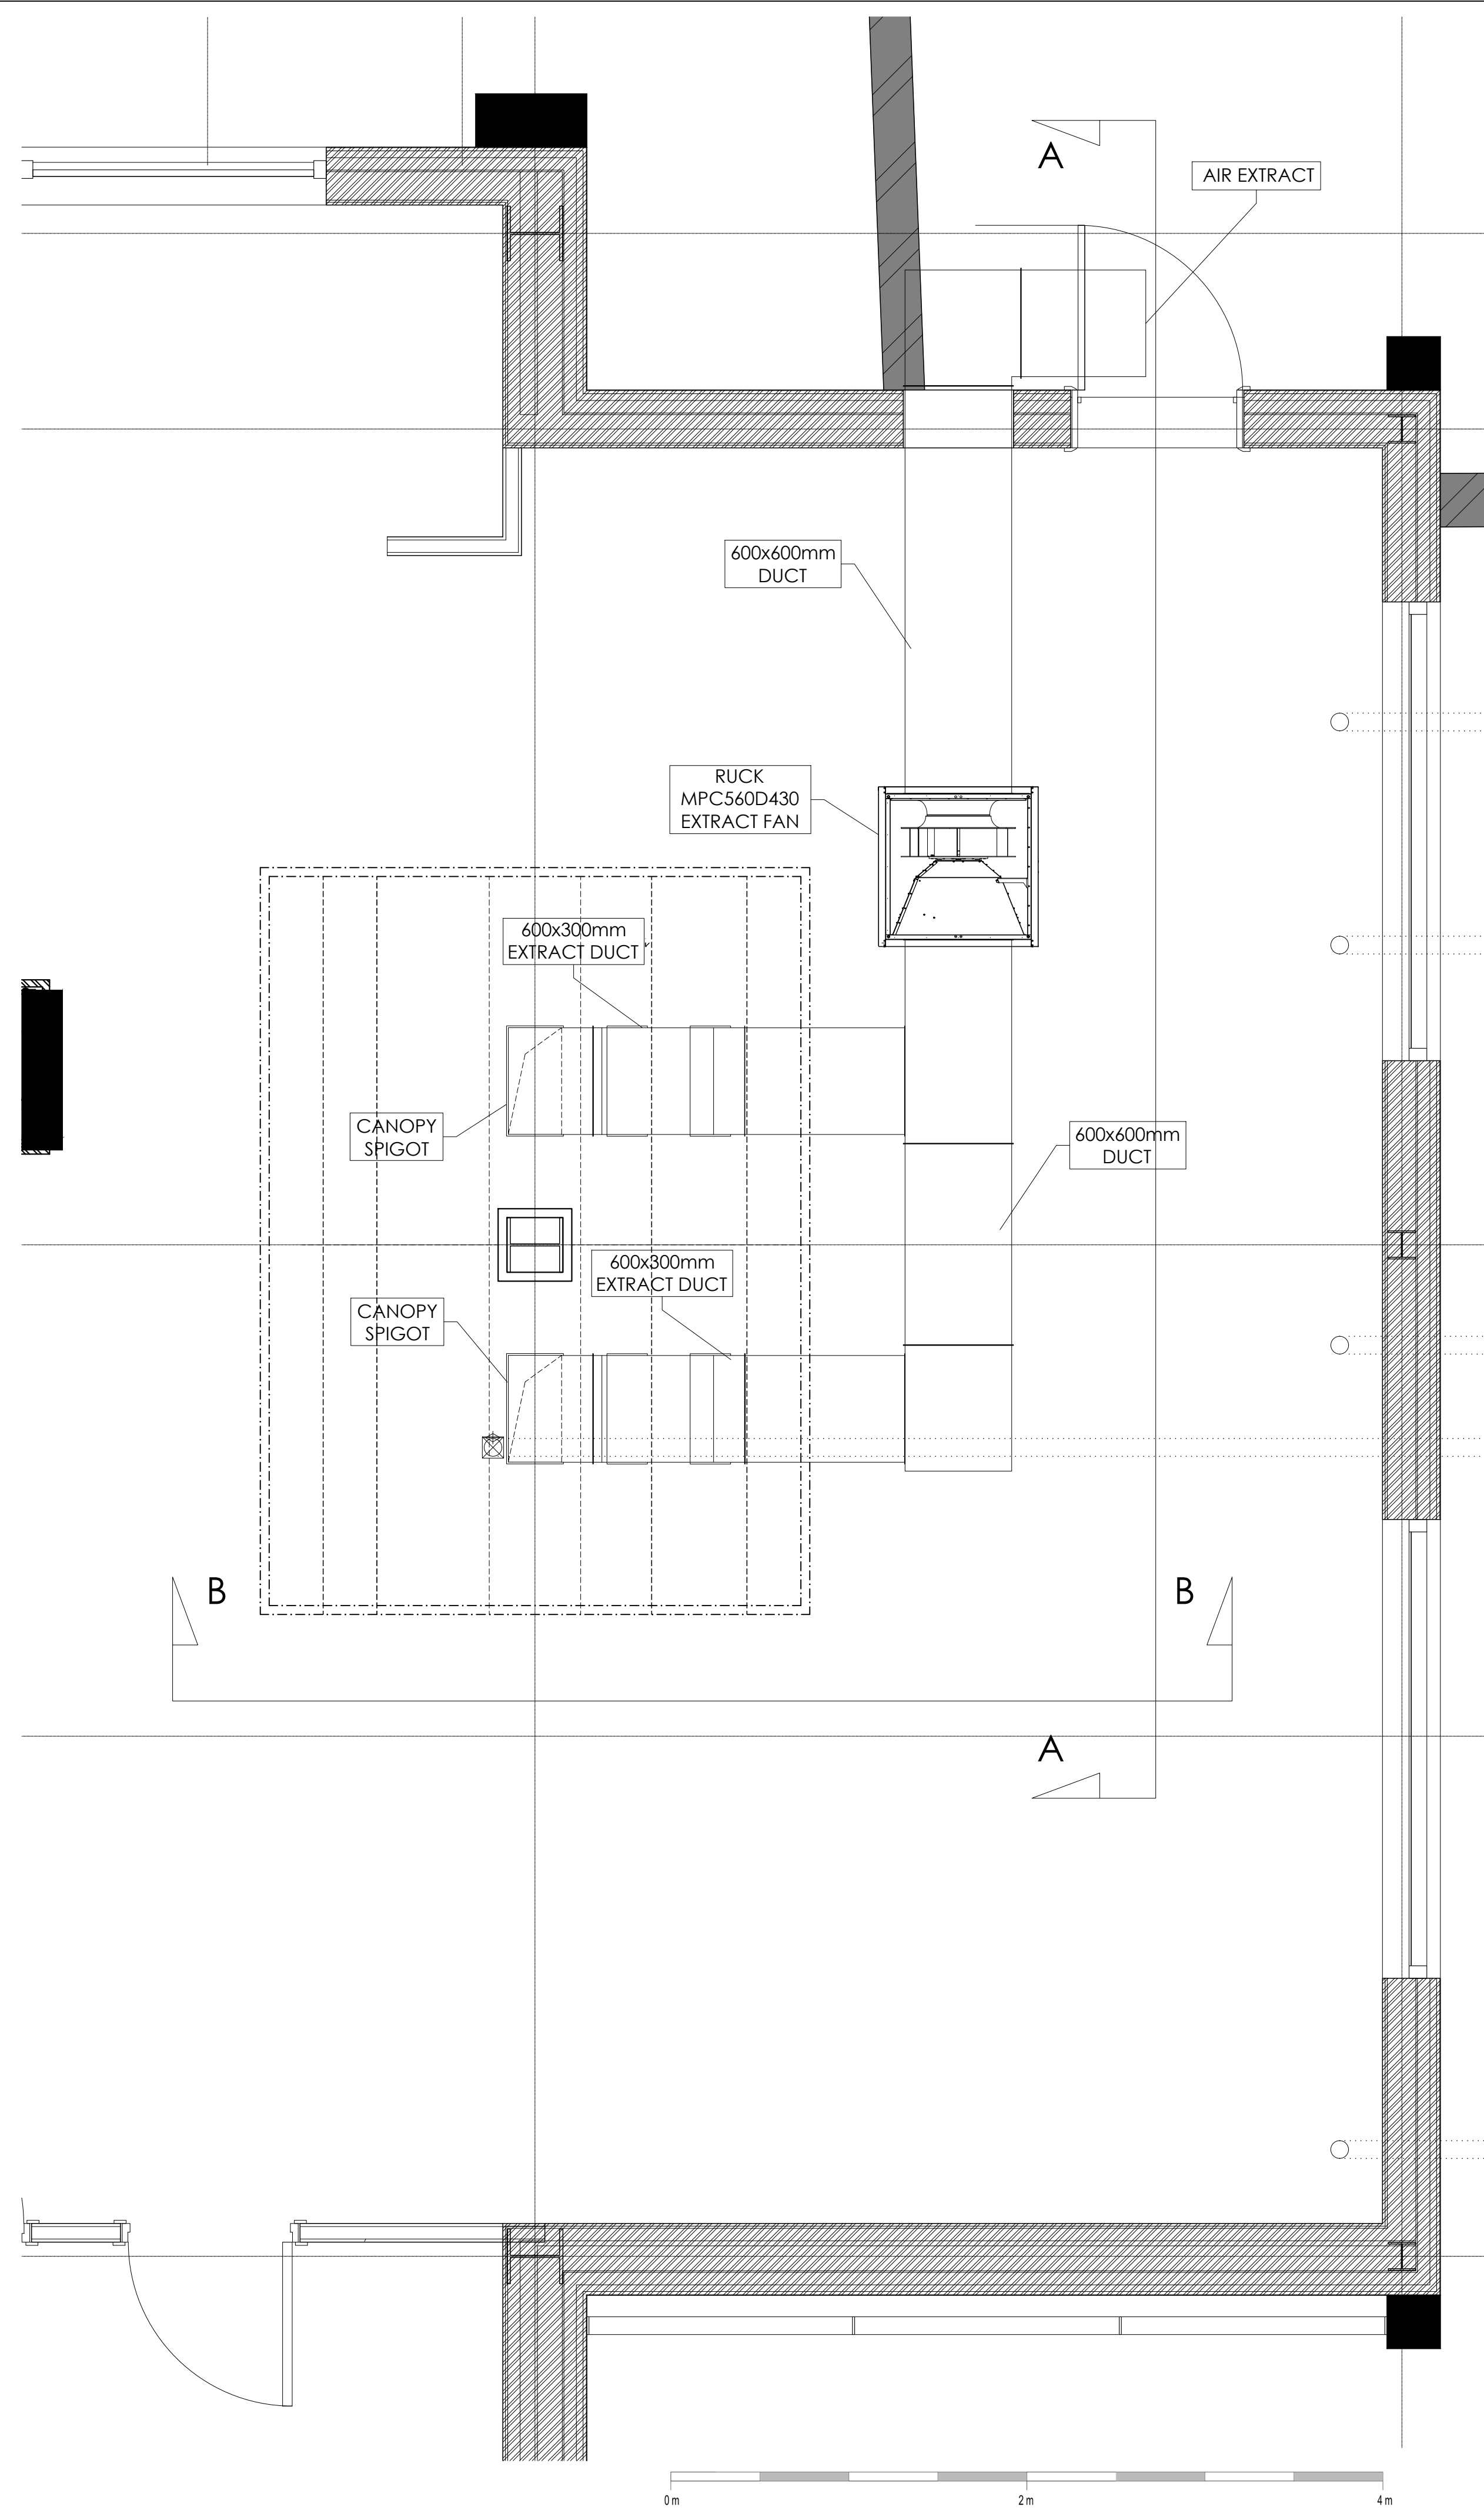

ELEVATION A-A

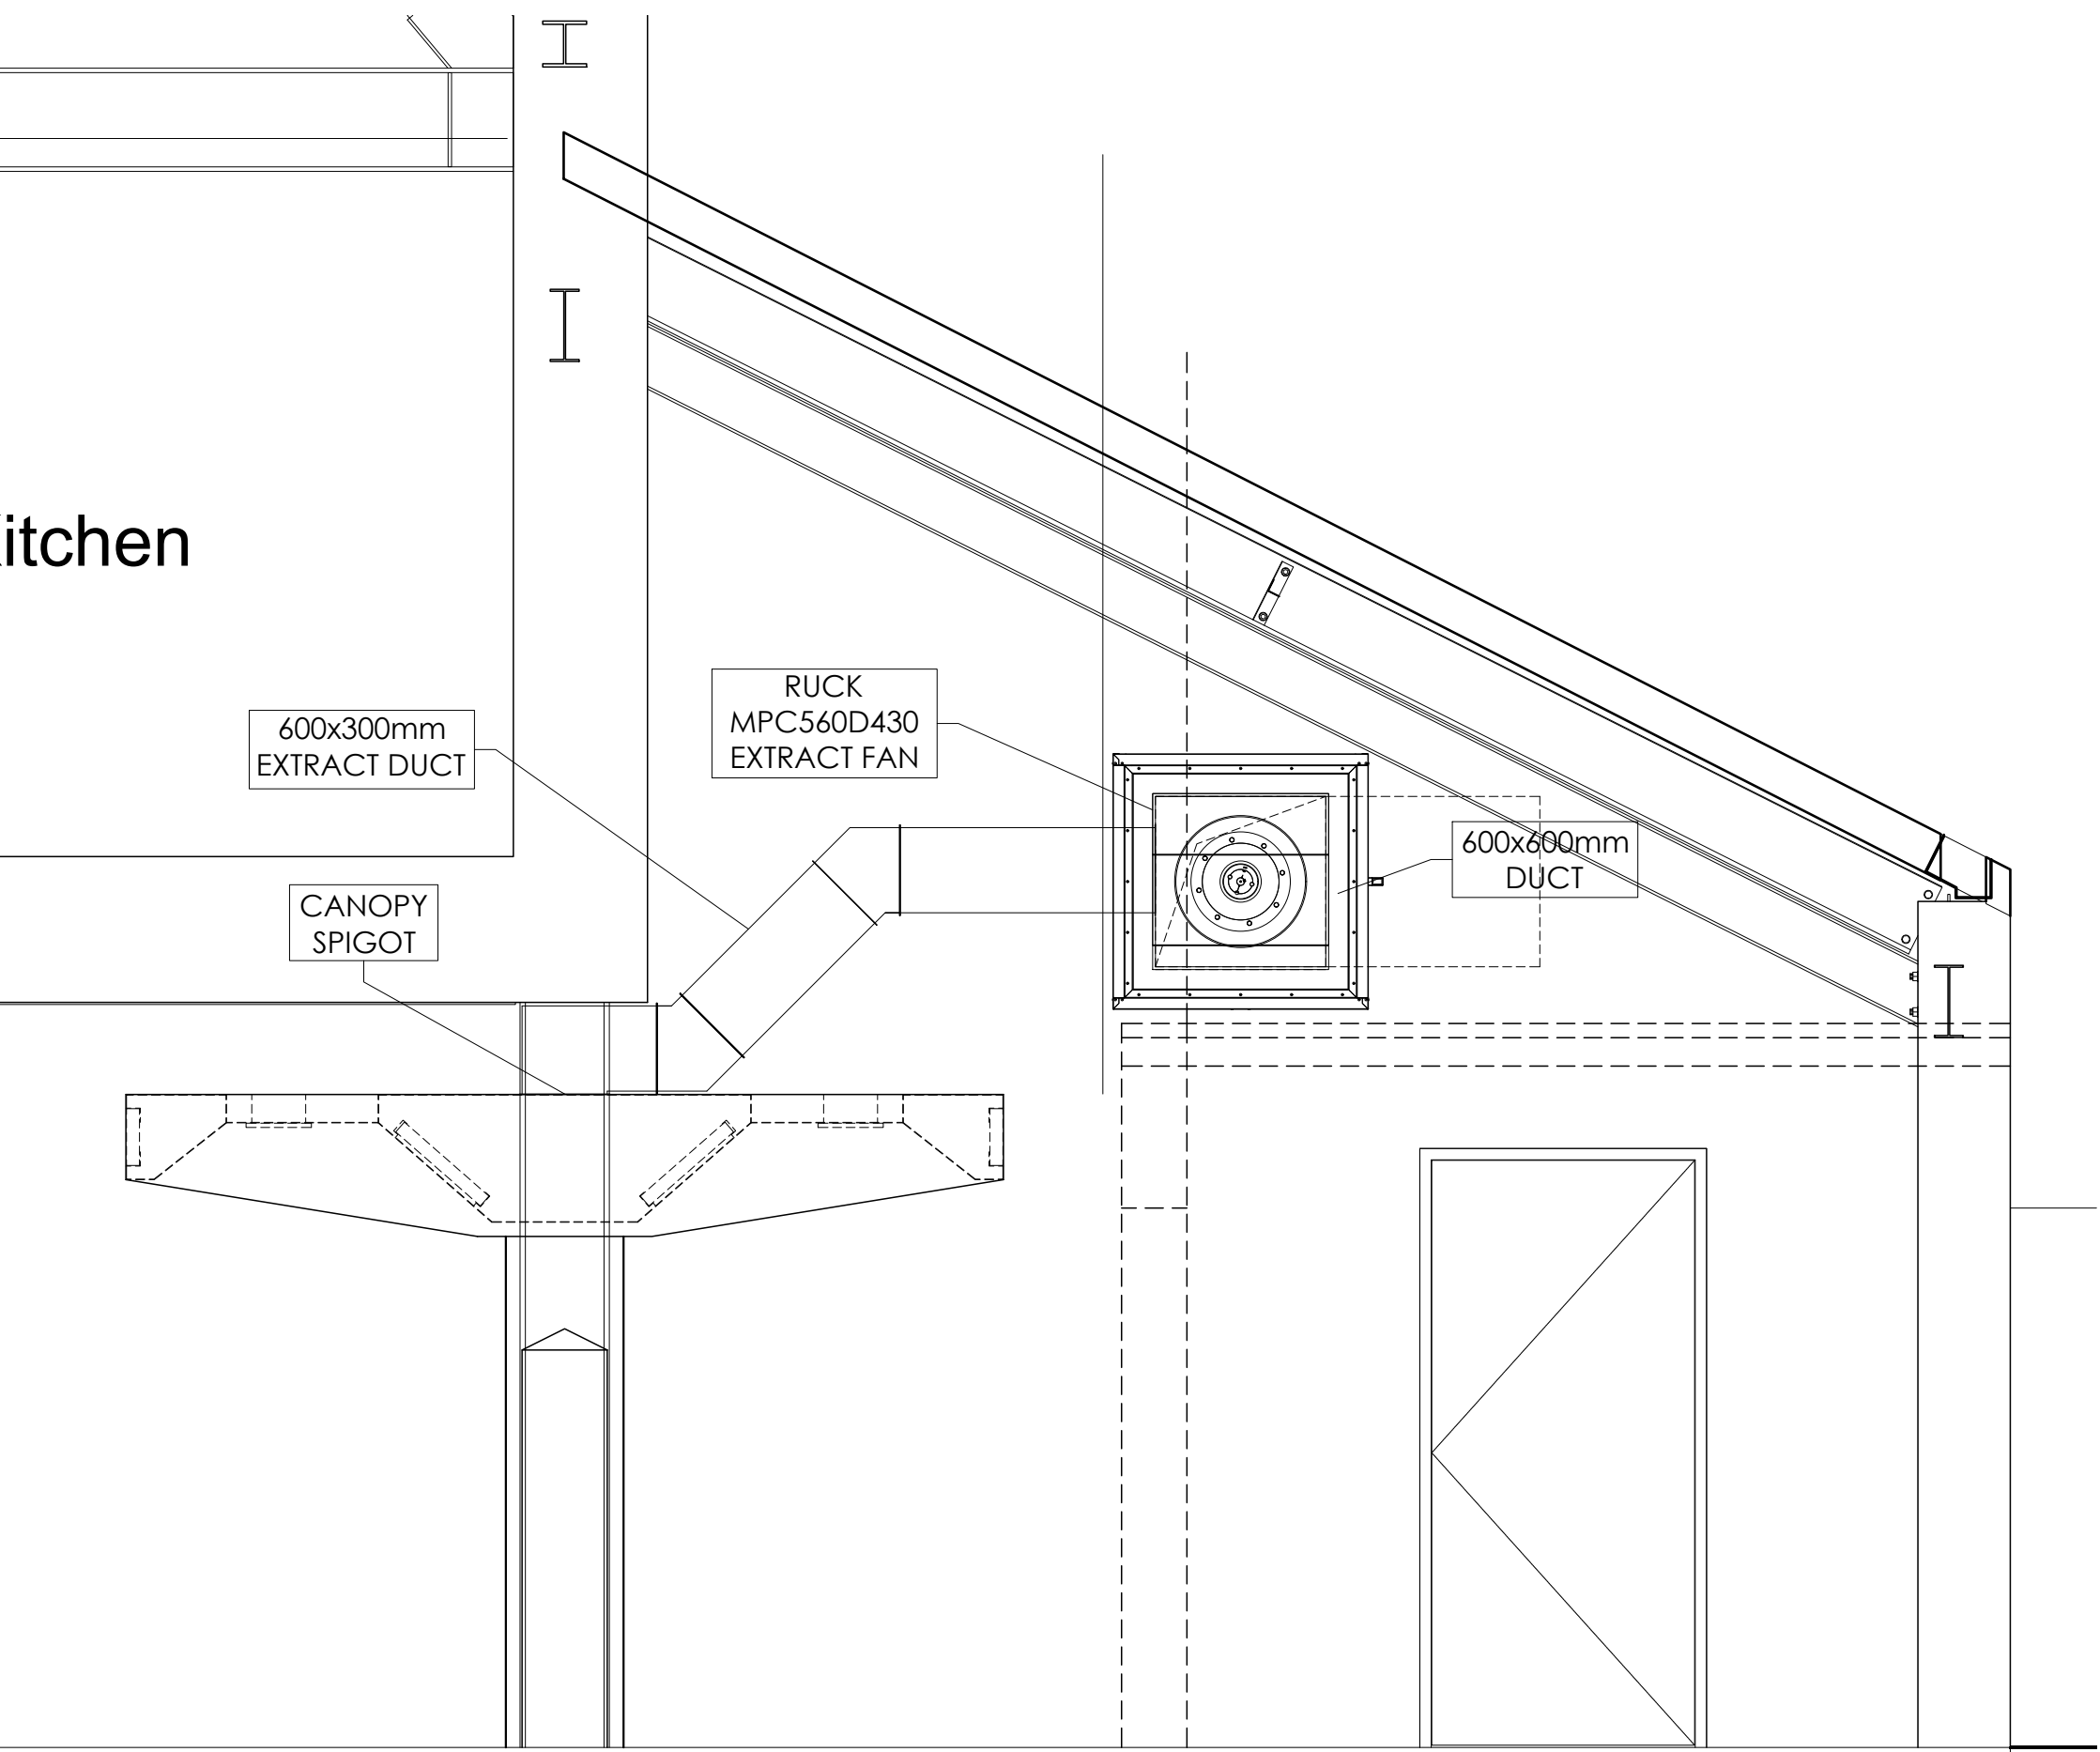

ELEVATION B-B

EQUIPMENT SCHEDULE

EXTRACT
Exhaust Fan Ruck MPC560D430 141450

ABRAXAS
CATERING EQUIPMENT
Unit 2a Ricketts Close
Kidderminster, Worcs. DY11 7QN
01562 863222.
mike@abraxascatering.co.uk
www.abraxascatering.co.uk
©Abraxas Catering Ltd 2016

ISO A1 (841mm x 594mm)
Only scaled on
A1

C	08-01-20	External Door Modified
B	23-12-20	Extract Re-Routed
A	21-12-20	Extract Re-Routed
Rev. / Date: Revision details:		
Author: JB		Scale: 1:25
Drg.N°:6577-006	Sheet:01	Title: .
Client: JENKINSONS CONSALL GARDENS HUB		
Project: PROPOSED GROUND FLOOR KITCHEN CANOPY EXTRACT PROPOSAL		
Description: LAYOUT & ELEVATIONS		