
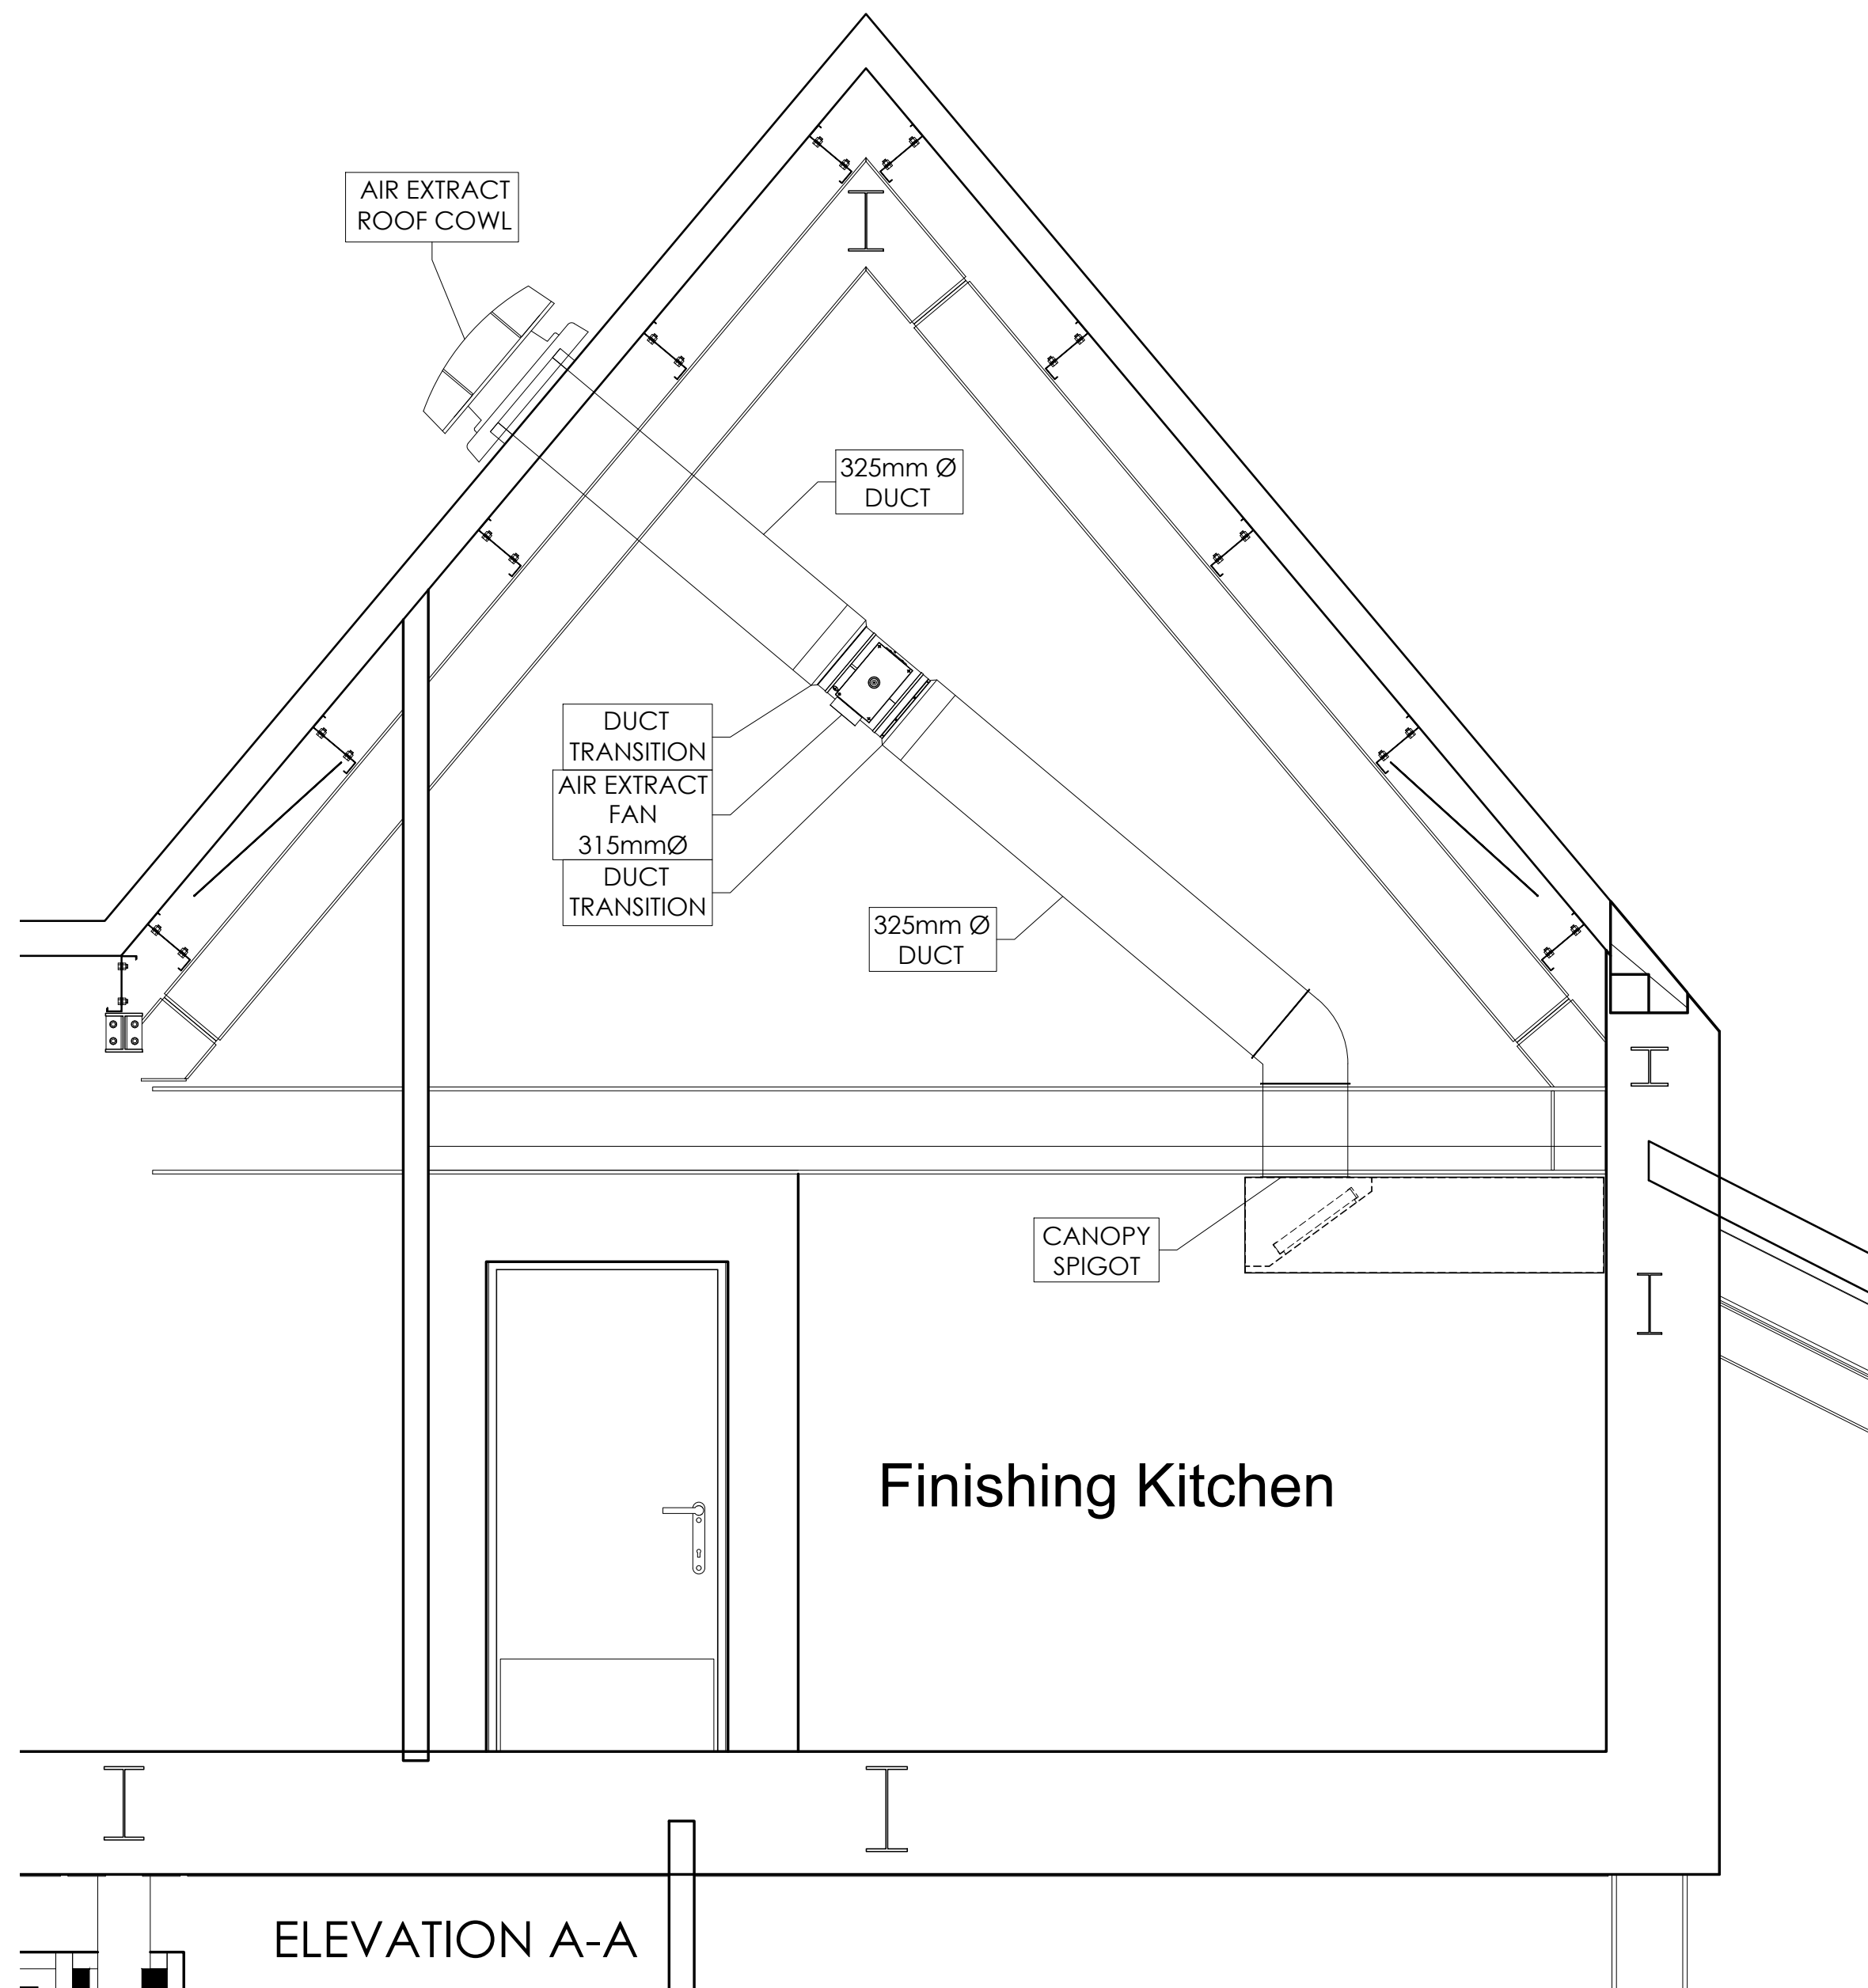


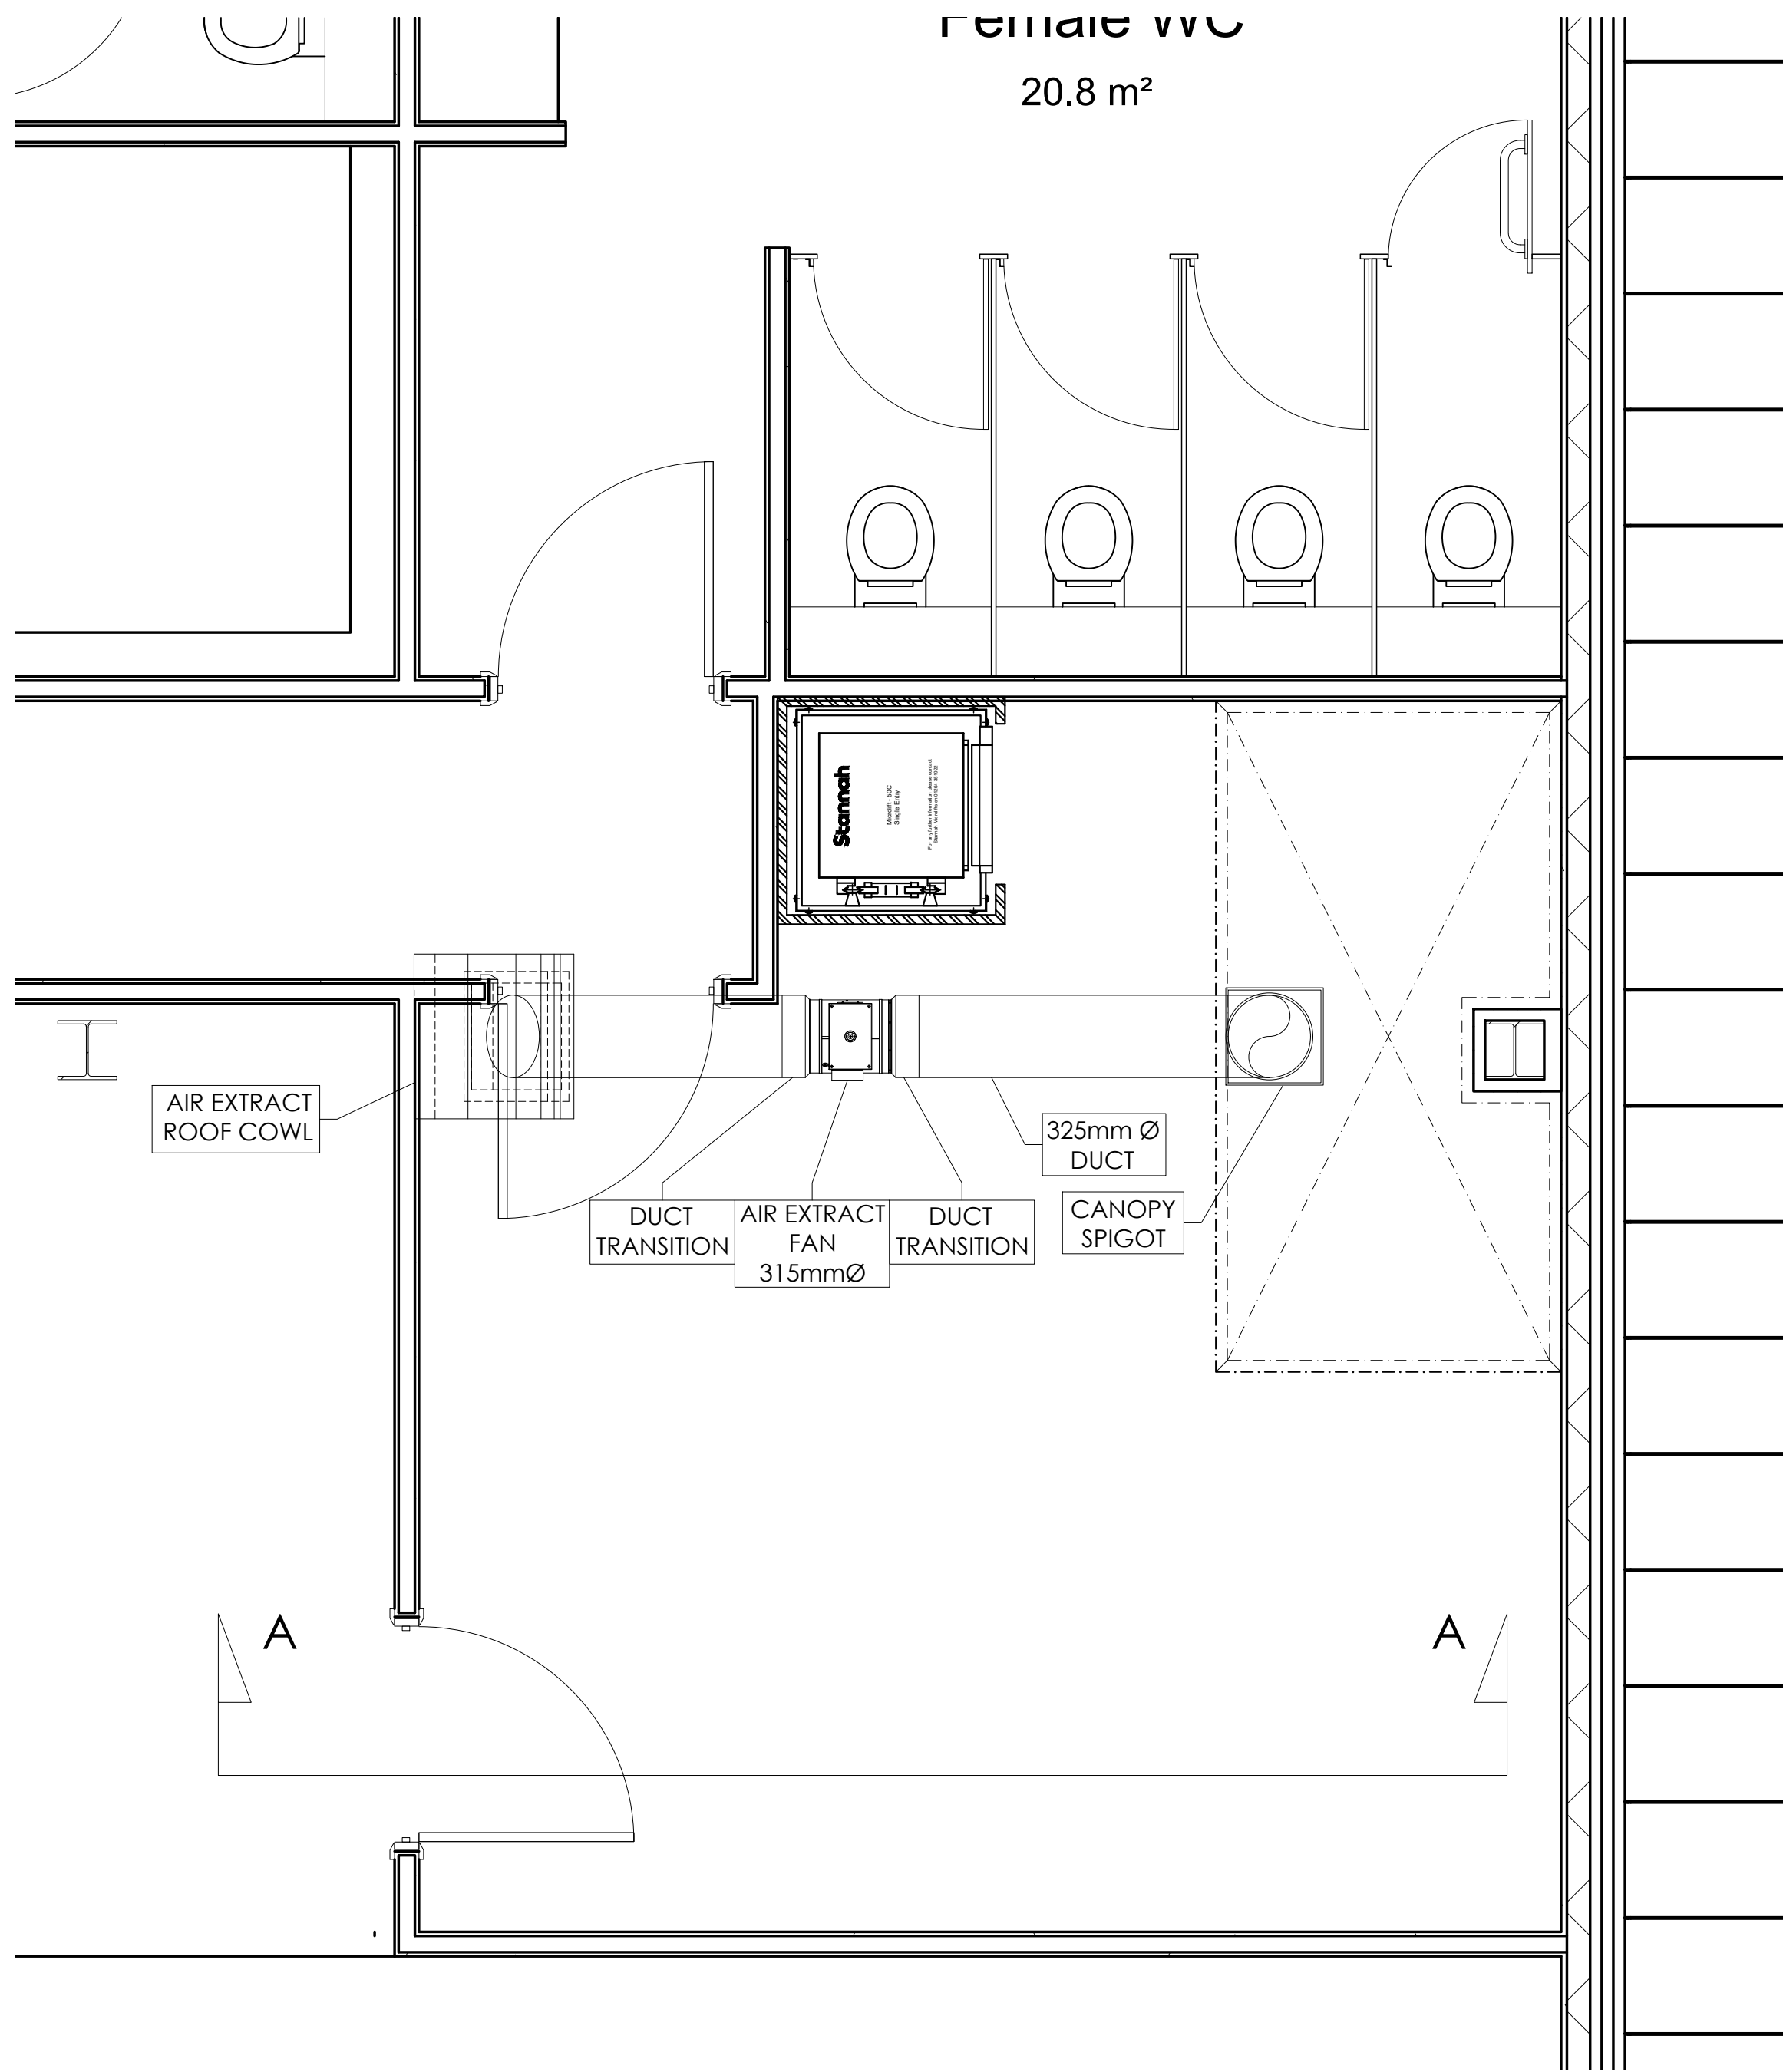

EQUIPMENT SCHEDULE

EXTRACT
Exhaust Fan Lintab Etaline EL315 E2 01 In Line
Fan Metal Casing With AC Motor
Horizontal Roof Cowl And Guard AMG-ELT
Elta SSR31/35B Skyflow

SUPPLY
Supply Fan Lintab Etaline EL315 E2 01 In Line
Fan Metal Casing With AC Motor
Horizontal Roof Cowl And Guard AMG-ELT
Elta SSR31/35B Skyflow

ABRAXAS CATERING EQUIPMENT Unit 2a Ricketts Close Kidderminster, Worcs. DY11 7QN 01562 863222. mike@abraxascatering.co.uk www.abraxascatering.co.uk ©Abraxas Catering Ltd 2016		ISO A1 (841mm x 594mm) Only scaled on A1
Rev. / Date:	Revision details:	
Author: JB	Scale: 1:25	
Drg.N°:6577-009	Sheet:01	Title: .
Client: JENKINSONS CONSALL GARDENS HUB		
Project: PROPOSED FIRST FLOOR KITCHEN CANOPY EXTRACT PROPOSAL		
Description: LAYOUT & ELEVATIONS		

