
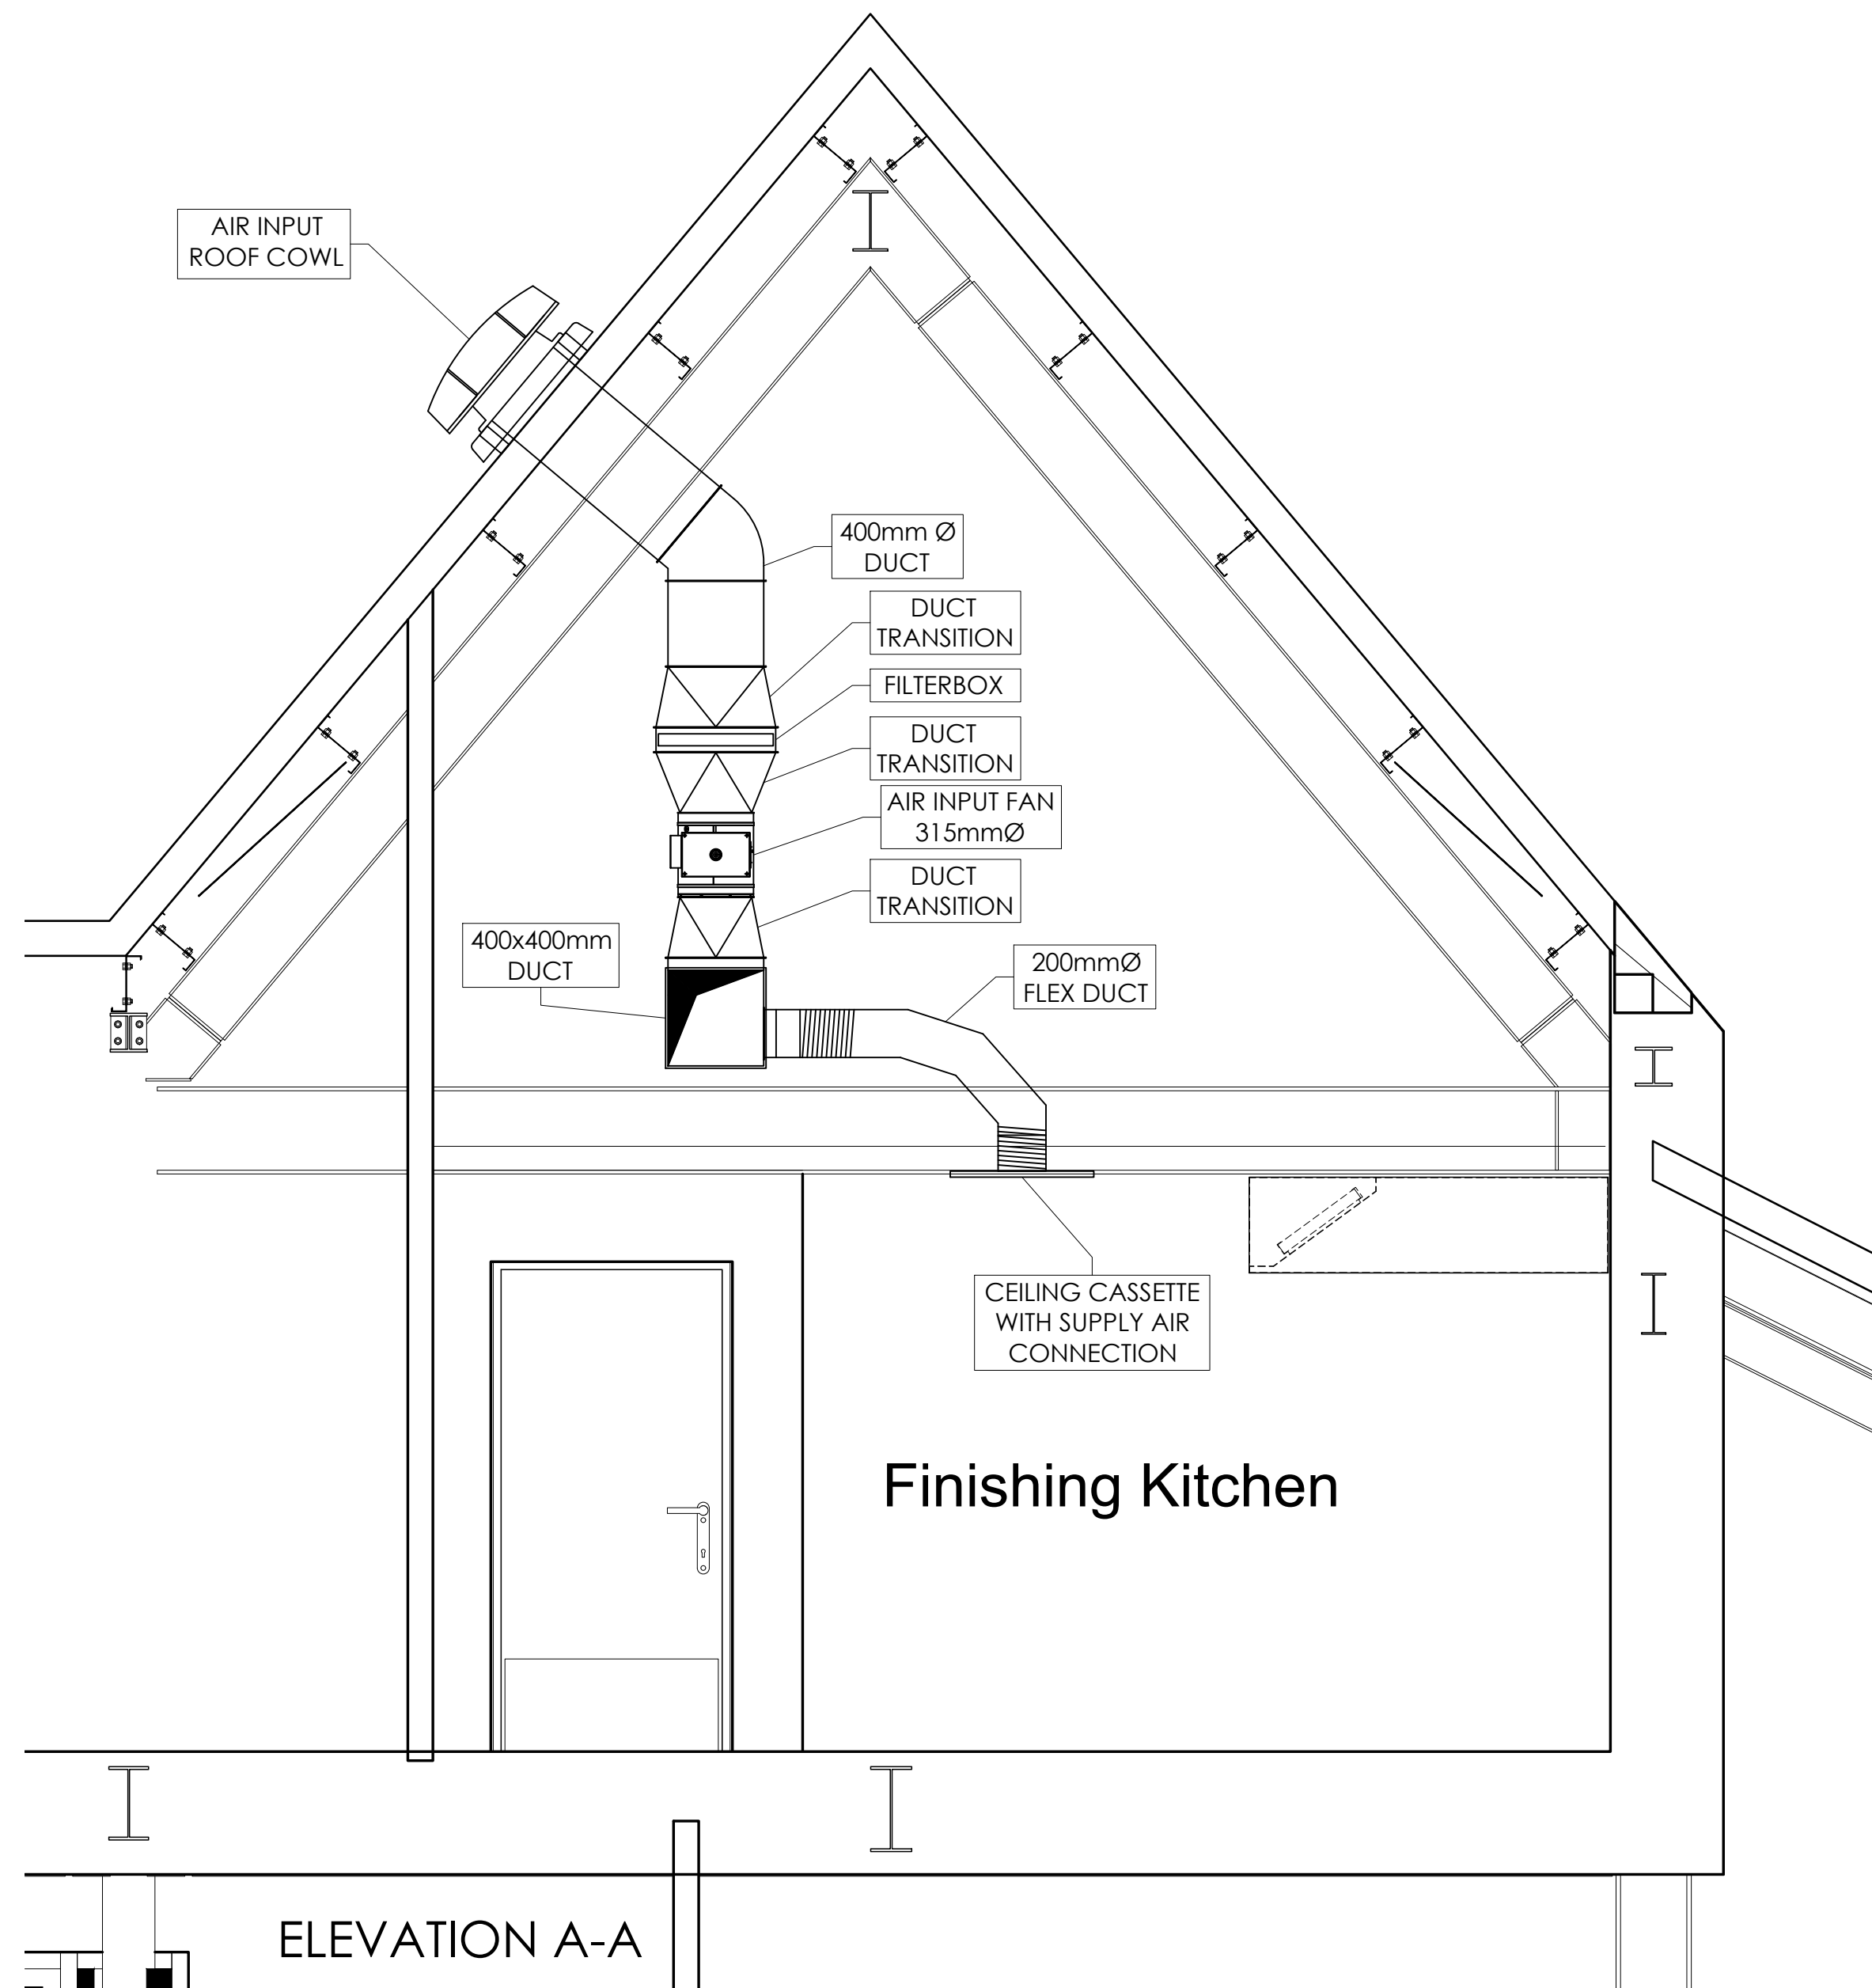


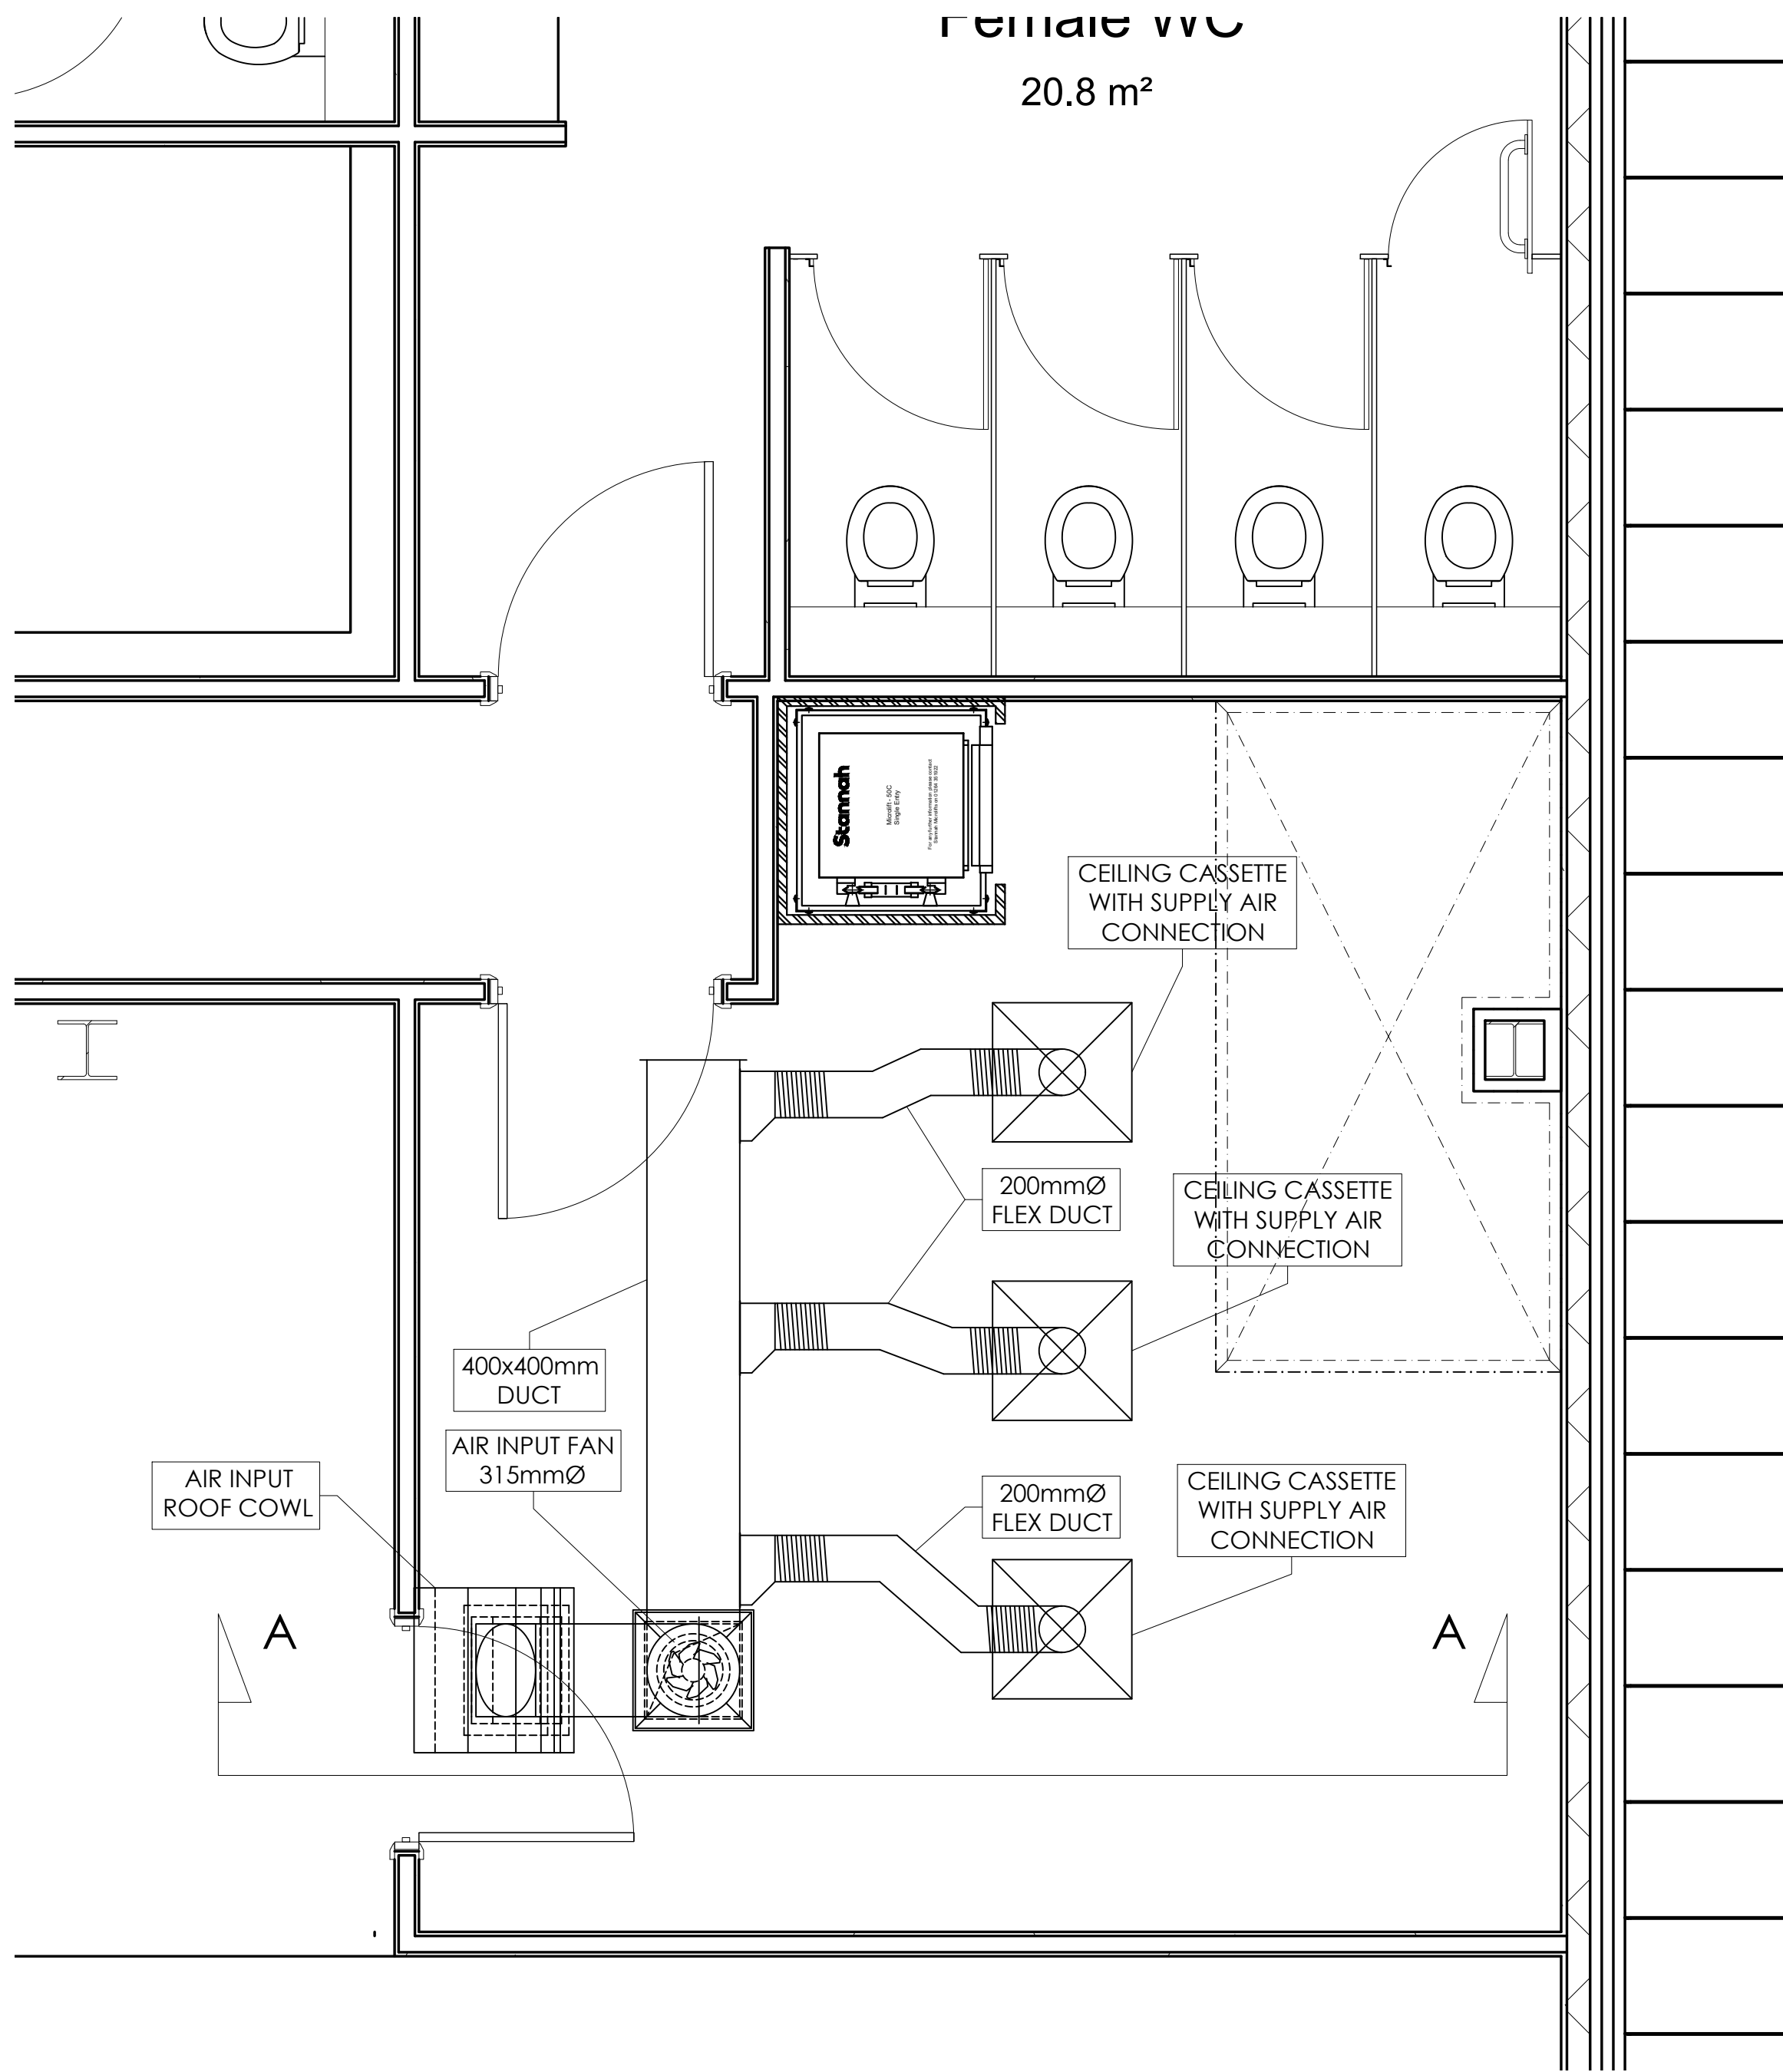

EQUIPMENT SCHEDULE

EXTRACT
Exhaust Fan Lintab Etaline EL315 E2 01 In Line
Fan Metal Casing With AC Motor
Horizontal Roof Cowl And Guard AMG-ELT
Elta SSR31/35B Skyflow

SUPPLY
Supply Fan Lintab Etaline EL315 E2 01 In Line
Fan Metal Casing With AC Motor
Horizontal Roof Cowl And Guard AMG-ELT
Elta SSR31/35B Skyflow

ABRAXAS
CATERING EQUIPMENT
Unit 2a Ricketts Close
Kidderminster, Worcs. DY11 7QN
01562 863222
mike@abraxascatering.co.uk
www.abraxascatering.co.uk
©Abraxas Catering Ltd 2016

ISO A1 (841mm x 594mm)

Only scaled on
A1

Rev. / Date: Revision details:		
Author: JB		Scale: 1:25
Drg.Nº:6577-010	Sheet:01	Title: .
Client: JENKINSONS CONSALL GARDENS HUB		
Project: PROPOSED FIRST FLOOR KITCHEN CANOPY INPUT PROPOSAL		
Description: LAYOUT & ELEVATIONS		