


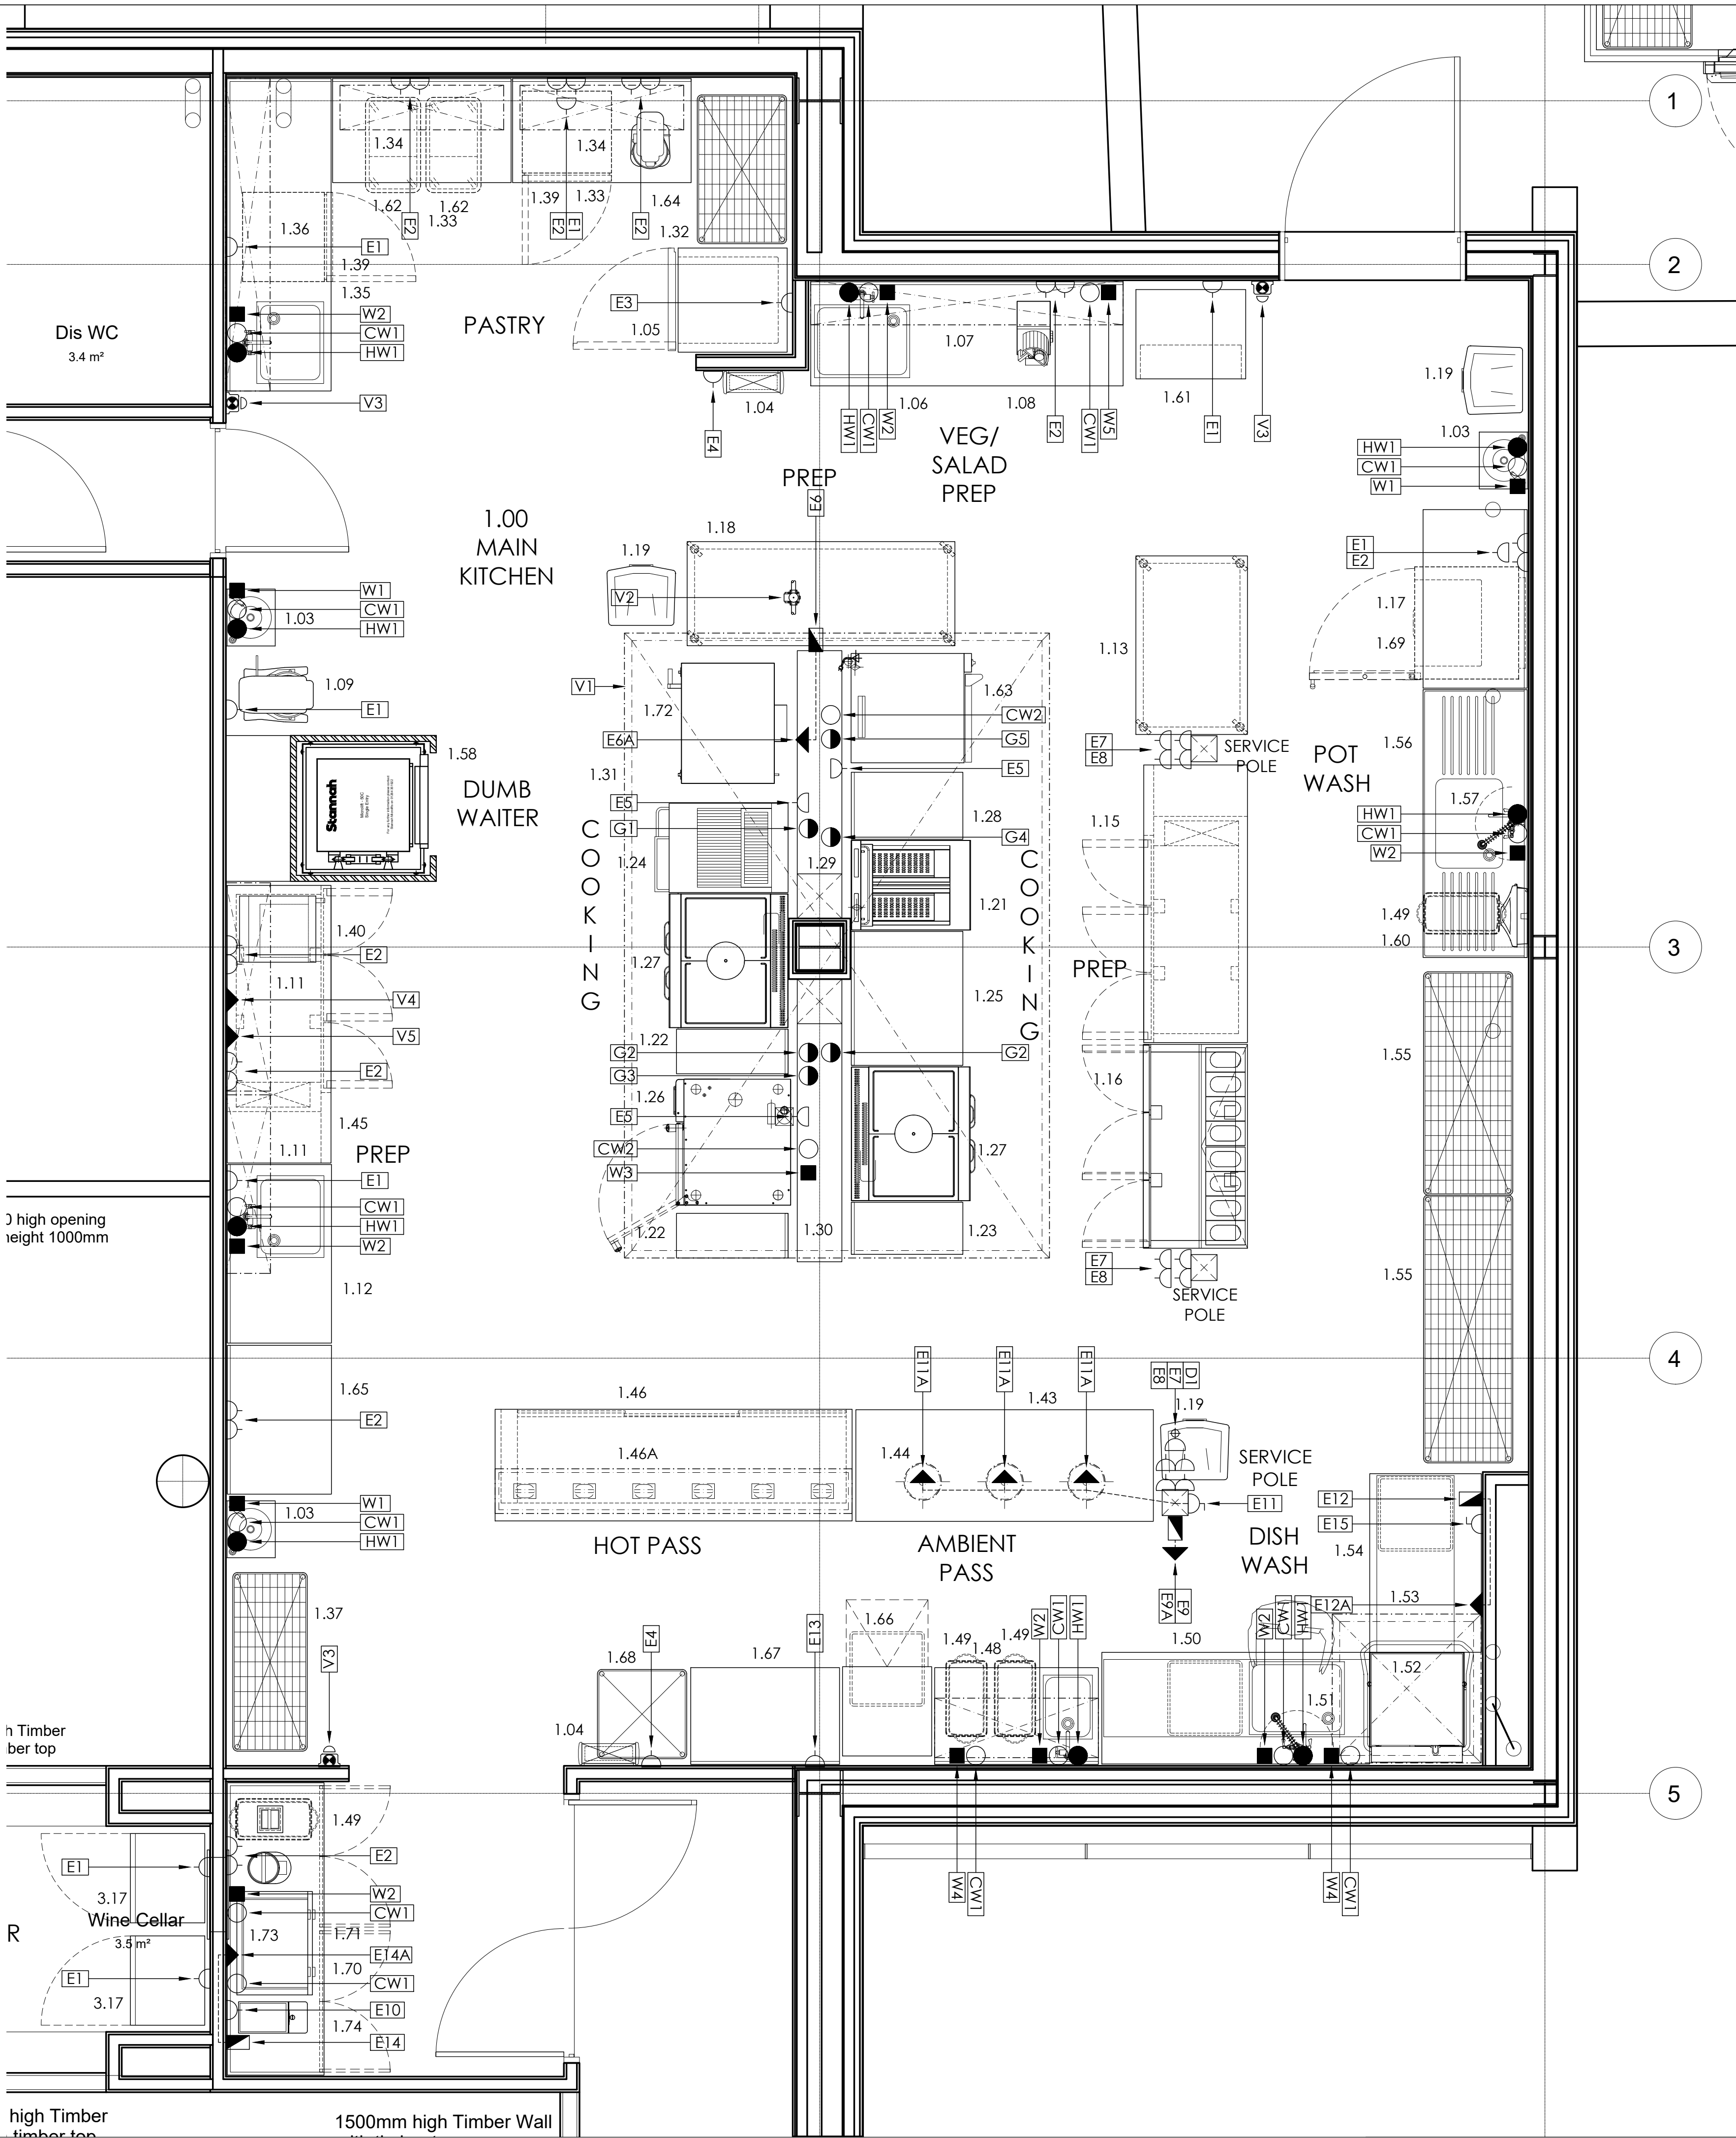

SERVICES SCHEDULE

ELECTRICAL SERVICES

- E1 230v 13amp SSO 600mm AFFL
E2 230v 13amp TSSO 1200mm AFFL
E3 230v 13amp SSO 2000mm AFFL
E4 230v 13amp SSO 2200mm AFFL
E5 230v 13amp SSO 600mm AFFL Mounted Within Services Spine
E6 230v 5.7kW 24.8amp SP ROTARY ISOLATOR 1200mm AFFL Connected To COMMANDO OUTLET E6A 600mm AFFL Both Within Services Spine
E7 230v 13amp TSSO 600mm AFFL Mounted Within Services Riser
E8 230v 13amp TSSO 1200mm AFFL Mounted Within Services Riser
E9 230v 7kW ISOLATOR 1200mm AFFL Mounted Within Services Riser and Connected To OUTLET E9A 600mm AFFL
E10 230v 13amp 3kW SSO 1200mm AFFL Dedicated Supply To Water Boiler
E11 230v 1kW Switched Fused Spure 1200mm AFFL Mounted Within Services Riser. Tails From Switch To Be Left At Ceiling OUTLET Location E11A For Connection To Hanging Lamps
E12 230v 6.5kW 30amp SP IP65 ROTARY ISOLATOR 1200mm AFFL Connected To IP65 COMMANDO OUTLET E12A 600mm AFFL
E13 230v 2.8kW 13amp SSO 600mm AFFL For Undercounter Glasswasher
E14 230v 20amp SP ROTARY ISOLATOR 1200mm AFFL Connected To COMMANDO OUTLET E14A 600mm AFFL
E15 230v 13amp IP65 Fan Switch 1200mm AFFL Connected To Condense Canopy Extract Fan
D1 Data Socket Outlet 900mm AFFL Mounted Within Services Riser To Be Connected By Others
*All Electrical Outlets To Include Commando Socket & Plug (By Others)

WATER SERVICES

- CW1 15mm Mains Cold Water 600mm AFFL
CW2 15mm Mains Cold Water 600mm AFFL Mounted Within Services Spine
HW1 15mm Hot Water 600mm AFFL 1.5-2bar

WASTE SERVICES

- W1 35mm Waste 400mm AFFL
W2 42mm Waste 400mm AFFL
W3 54mm Trapped Tundish Waste 400mm AFFL Suitable For Steam Temperature Discharge
W4 42mm Waste 600mm AFFL With Dishwasher Connection
W5 35mm Trapped Tundish Waste 400mm AFFL

GAS SERVICES

- G1 22mm LPG GAS 600mm AFFL RATING 6.3kW 21.495BTU/hr
G2 22mm LPG GAS 600mm AFFL RATING 19kW 64.828BTU/hr
G3 22mm LPG GAS 600mm AFFL RATING 22kW 15mm LPG GAS 600mm AFFL RATING 32kW 109.184BTU/hr
G4 15mm LPG GAS 600mm AFFL RATING 32kW 109.184BTU/hr
G5 15mm LPG GAS 600mm AFFL RATING 9.72kW

TOTAL LPG GAS RATING 108.02kW

VENTILATION SERVICES

- V1 Ventilation Services To Be Reviewed By Mechanical Services Consultant. Lighting To Be Interconnected Into General Lighting Circuit By Site Electrician
V2 Gas Solenoid Valve Location In Ceiling Void (Refer To 6577-103 Extraction System Wiring Diagram For Service And Cable Requirements)
V3 Gas Knock Off Location 1200mm AFFL (Refer To Extraction System Wiring Diagram For Service And Cable Requirements)
V4 Gas Interlock And Fan Speed Controller Location 1200mm AFFL (Refer To 6577-103 Extraction System Wiring Diagram For Service And Cable Requirements)
V5 CO2 Detector Location 1500mm AFFL

NOT SHOWN
Electrics for lighting, heating, fire alarms, earth bonding or any other electrical work not directly related to catering equipment.
Extra Sockets at Clients discretion

EQUIPMENT SCHEDULE

- 1.01 Cold, Freezer & Dry Store Suite
1.02 4No. Coldroom Racking
1.03 3No. Wash Hand Basin
1.04 2No. Insect Killer
1.05 Single Door Upright Freezer
1.06 Wall Bench c/w Inset Sink
1.07 Wall Shelf
1.08 Veg Prep Machine
1.09 Floor Standing Mixer
1.10 Spare Number
1.11 2No. Wall Shelf
1.12 Wall Bench c/w Inset Sink
1.13 Mobile Centre Bench
1.14 Omitted
1.15 3 Door Refrigerated Prep Counter
1.16 3 Door Refrigerated Saladette Counter
1.17 Wall Bench
1.18 Mobile Centre Table
1.19 3No. Waste Bin
1.20 Omitted
1.21 Fryer
1.22 2No. Wall Bench
1.23 Wall Bench
1.24 Charrill
1.25 Wall Bench
1.26 Combination Oven
1.27 2No. Solid Top Oven Range
1.28 Wall Bench
1.29 Services Spine
1.30 Services Spine
1.31 Extraction Canopy
1.32 4 Tier Racking
1.33 2No. Wall Bench
1.34 2No. Overshelf
1.35 Wall Bench c/w Inset Sink
1.36 Wall Shelf
1.37 4 Tier Racking
1.38 Omitted
1.39 2No. Undercounter Refrigerator
1.40 Microwave Oven
1.41 Omitted
1.42 Omitted
1.43 Centre Pass Table, 2 Shelves Under
1.44 3No. Ceiling Mount Rise And Fall Lamps
1.45 3 Door Refrigerated Prep Counter
1.46 Hotcupboard
1.46A 2 Tier Heated Pass Shelf
1.47 Spare Number
1.48 Returns Bench c/w Sink & Overshelf
1.49 4No. Waste Bins
1.50 Dishwash Inlet Table
1.51 Pre Rinse Spray
1.52 Pass Through Dishwasher
1.53 Condense Canopy
1.54 Cleans Outlet Table
1.55 2No. Cleans Outlet Table
1.56 Potwash Sink
1.57 Pre Rinse Spray
1.58 Dumb Waiter
1.59 3No. 4 Tier Racking
1.60 Grease Enzyme Dosing Unit
1.61 Ice Machine
1.62 2No. Ingredient Bins
1.63 Convection Oven
1.64 Tabletop Mixer
1.65 Wall Bench
1.66 Glasswasher On Stand
1.67 Glasswash Basket Set Down Table
1.68 Glassware Solid Storage Racking
1.69 Blast Chiller
1.70 Wall Bench, Cupbaords Under, Coffee Knock-Out Inset Into Top
1.71 Coffee Machine (By Others)
1.72 Pizza Oven
1.73 Ventilation Grill c/w Intumescent Seal (By Others)
1.74 Water Boiler (By Others)
3.17 2No. Single Door Upright Wine Refrigerator

SERVICE SYMBOLS.

- electrical connection
- electrical isolator
- switch socket outlet
- switched spur
- data socket outlet
- gas knock off button
- gas connection
- hot water connection
- cold water connection
- waste outlet
- postmix pyrotron
- refrigeration line
- steam connection
- holes through floor slab

ABRAXAS
CATERING EQUIPMENT
Unit 8, Building 329, Droitwich Road,
Droitwich, Worcestershire. WR9 0NR
01562 863222.
mike@abraxascatering.co.uk
www.abraxascatering.co.uk
©Abraxas Catering Ltd 2020

ISO A2 (841 x 594mm)
Only scaled on
A1

Rev. / Date: Revision details:		
Author: JB		Scale: 1:25
Drg.N°:6577-102	Sheet:01	Title: .
Client: JENKINSONS CONSALL GARDENS HUB		
Project: PROPOSED KITCHEN		
Description: SERVICES LAYOUT		