




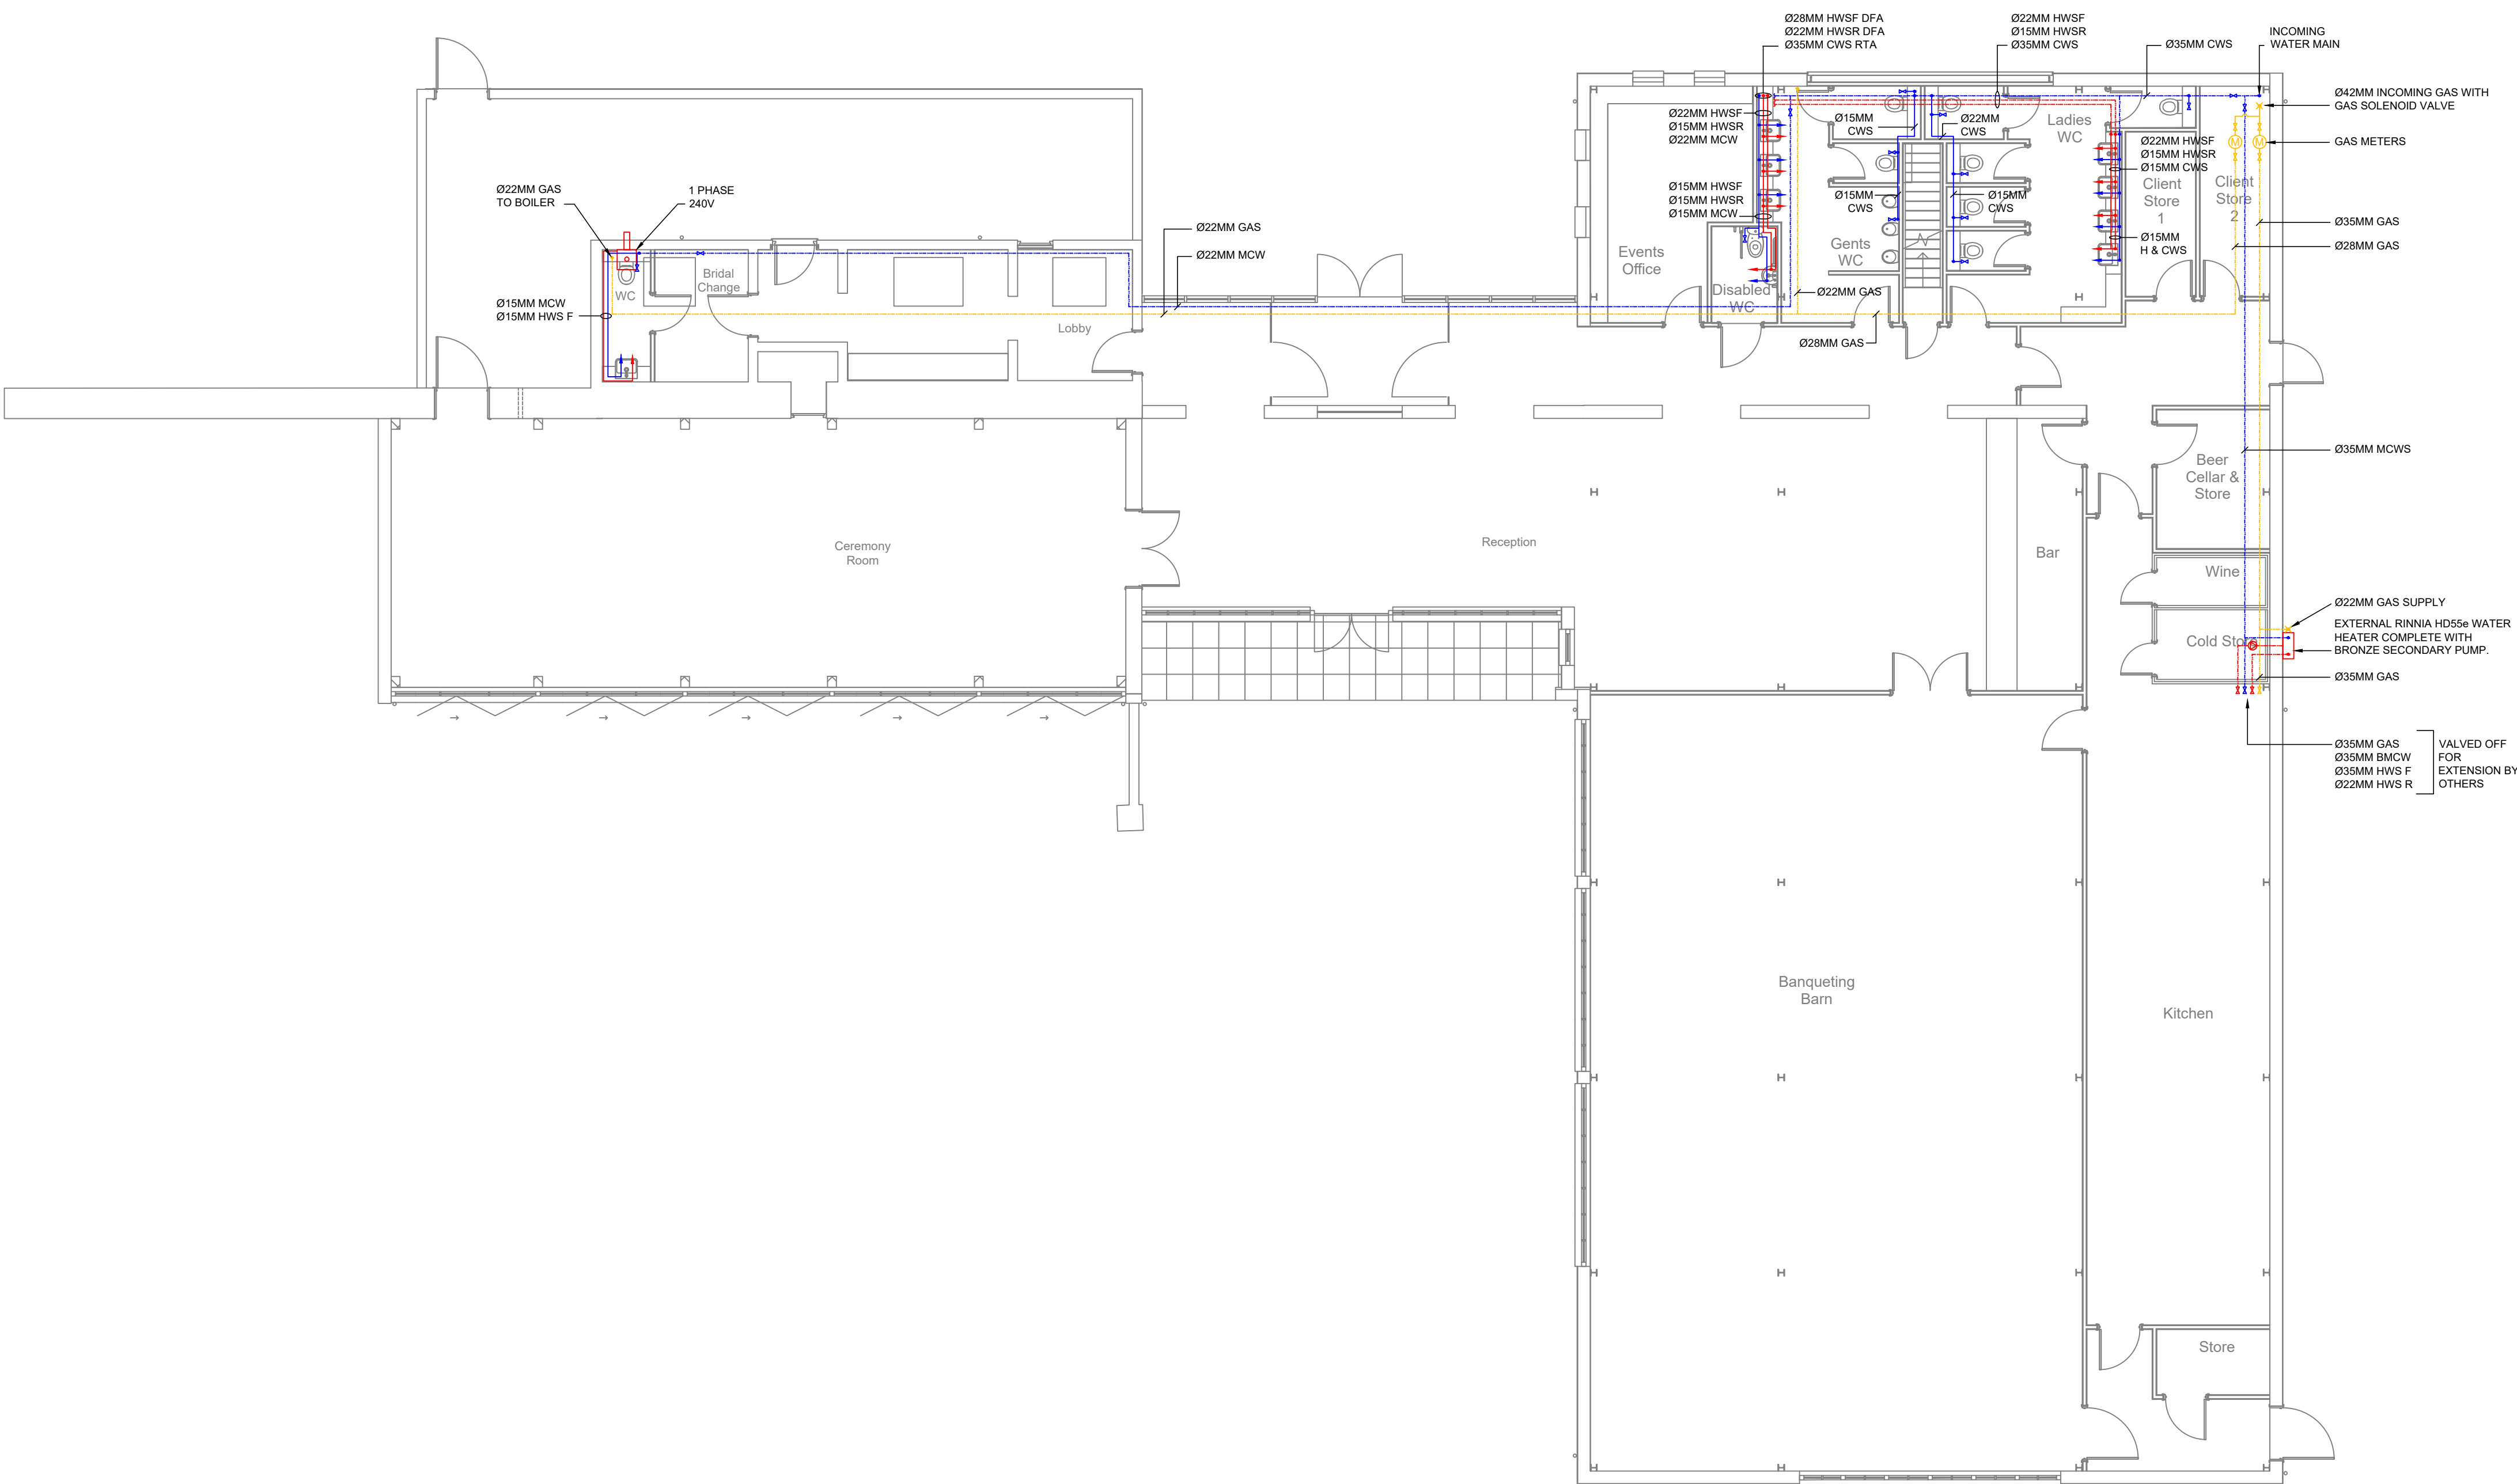


Ground Floor

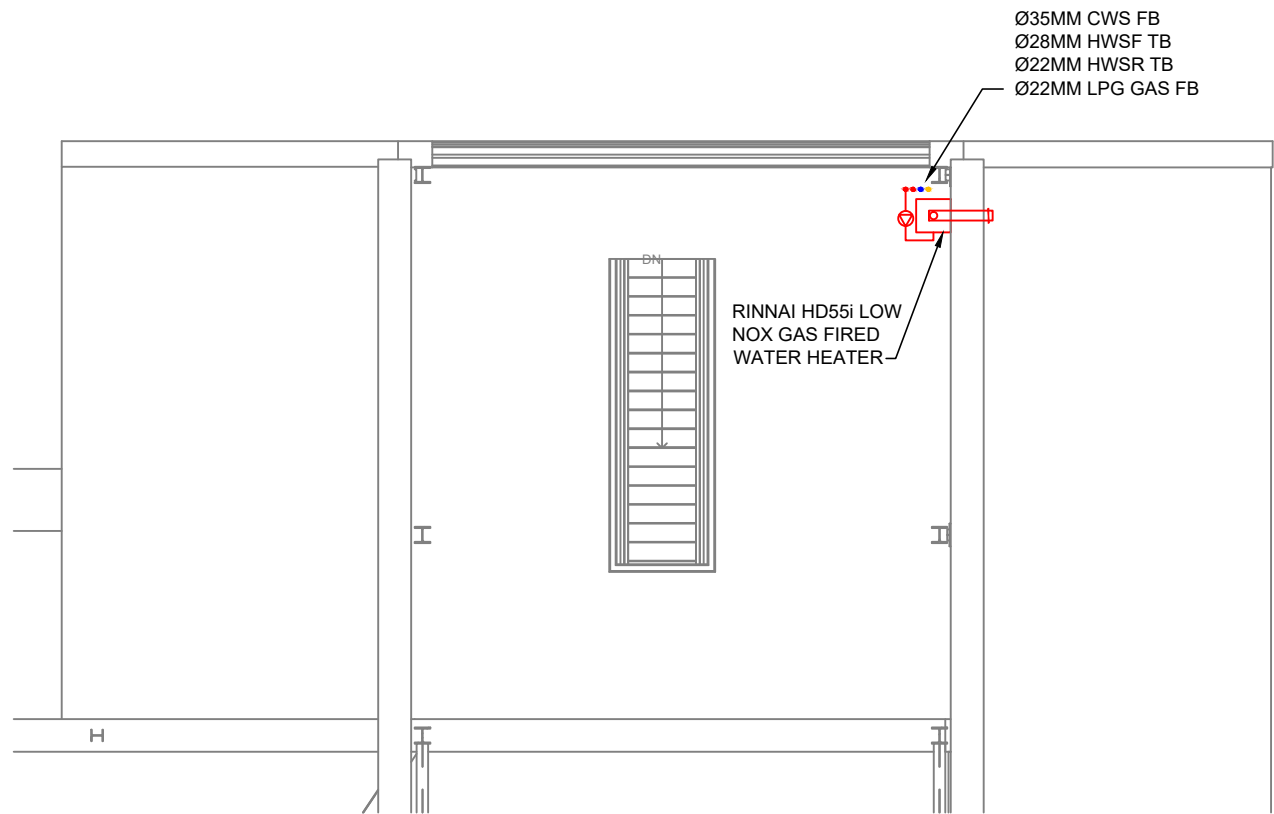

Plantroom (Level 1)

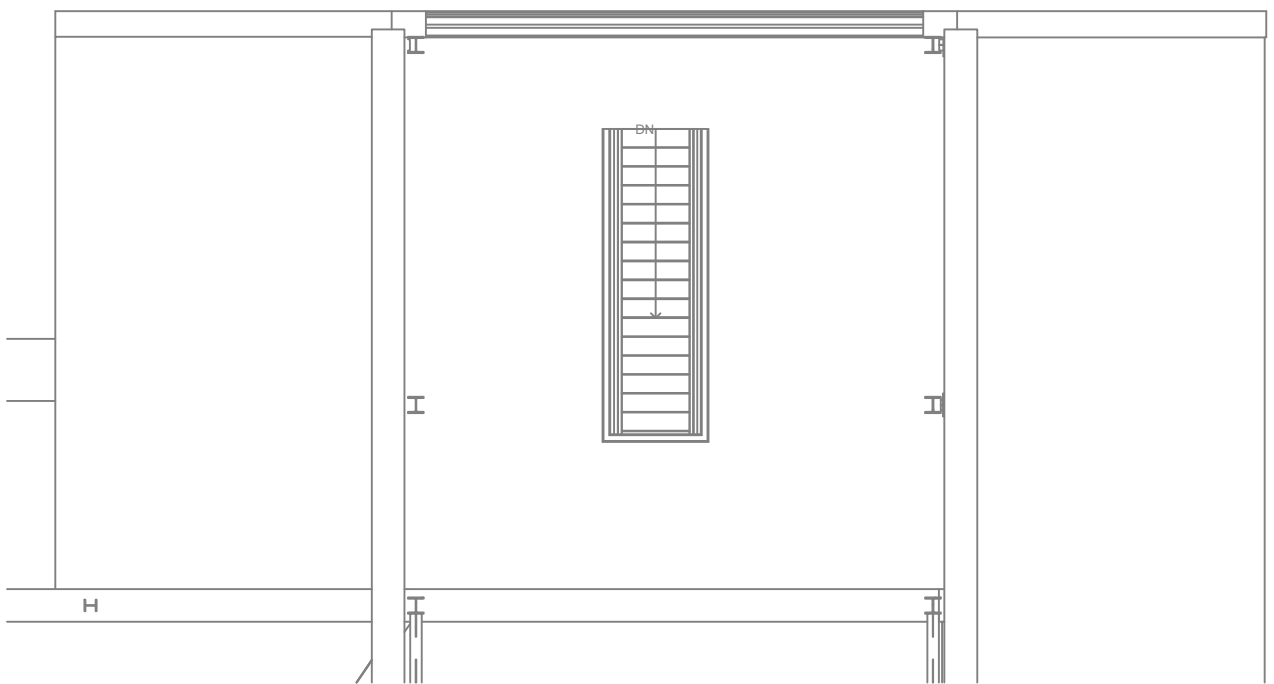

Plantroom (Level 2)

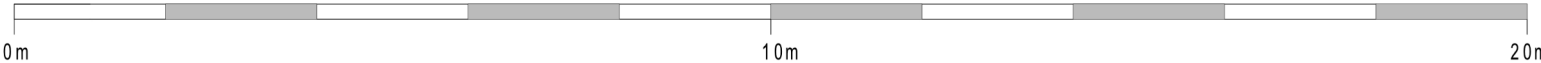

NOTES:

1. All drawings are to be read in conjunction with the EDP M&E Performance Specification.
2. All drawings are diagrammatic and shall not be used for positioning of equipment. For exact layout of equipment refer to the interior designers drawings.
3. For full lighting details in front of house areas please refer to the interior designers drawings.
4. All low level pipework on show shall be chrome plated.
5. Sleeve shall be installed on all pipes passing through walls and floors, fire stopped where passing through fire walls and floors.
6. Hot and cold water pipework services will be insulated with 25mm thick Rockfibre sections with bright class 'O' aluminium foil finish.
7. Water Testing: We shall flush all pipework before cleaning, before samples of water are tested.
8. We shall install an inline limescale inhibitor on the incoming MCW supply to the heater.

B	GAS PIPEWORK ADDED	11/02/21
A	BOILER RELOCATED TO WC	04/01/21

REV	DESCRIPTION	DATE
-----	-------------	------

PROPOSED



Higgins Lab Chem Plumbing Limited
The Depot, Station Street
Macclesfield, Cheshire
SK10 2AW

T: 01625 613308

W: www.higginsonline.co.uk

CLIENT:

PROJECT:

CONSALL HALL ESTATE
CONSALL, NR LEEK

DRAWING TITLE:

WEDDING VENUE BUILDING
HOT AND COLD WATER SERVICES

SCALE: 1:100	DRAWN: JB	DATE: 29/10/20
AT A1	CHECKED: CG	DATE: 29/10/20
DRAWING NUMBER: 5967/02	REVISION: B	SHEET: 1 OF 1