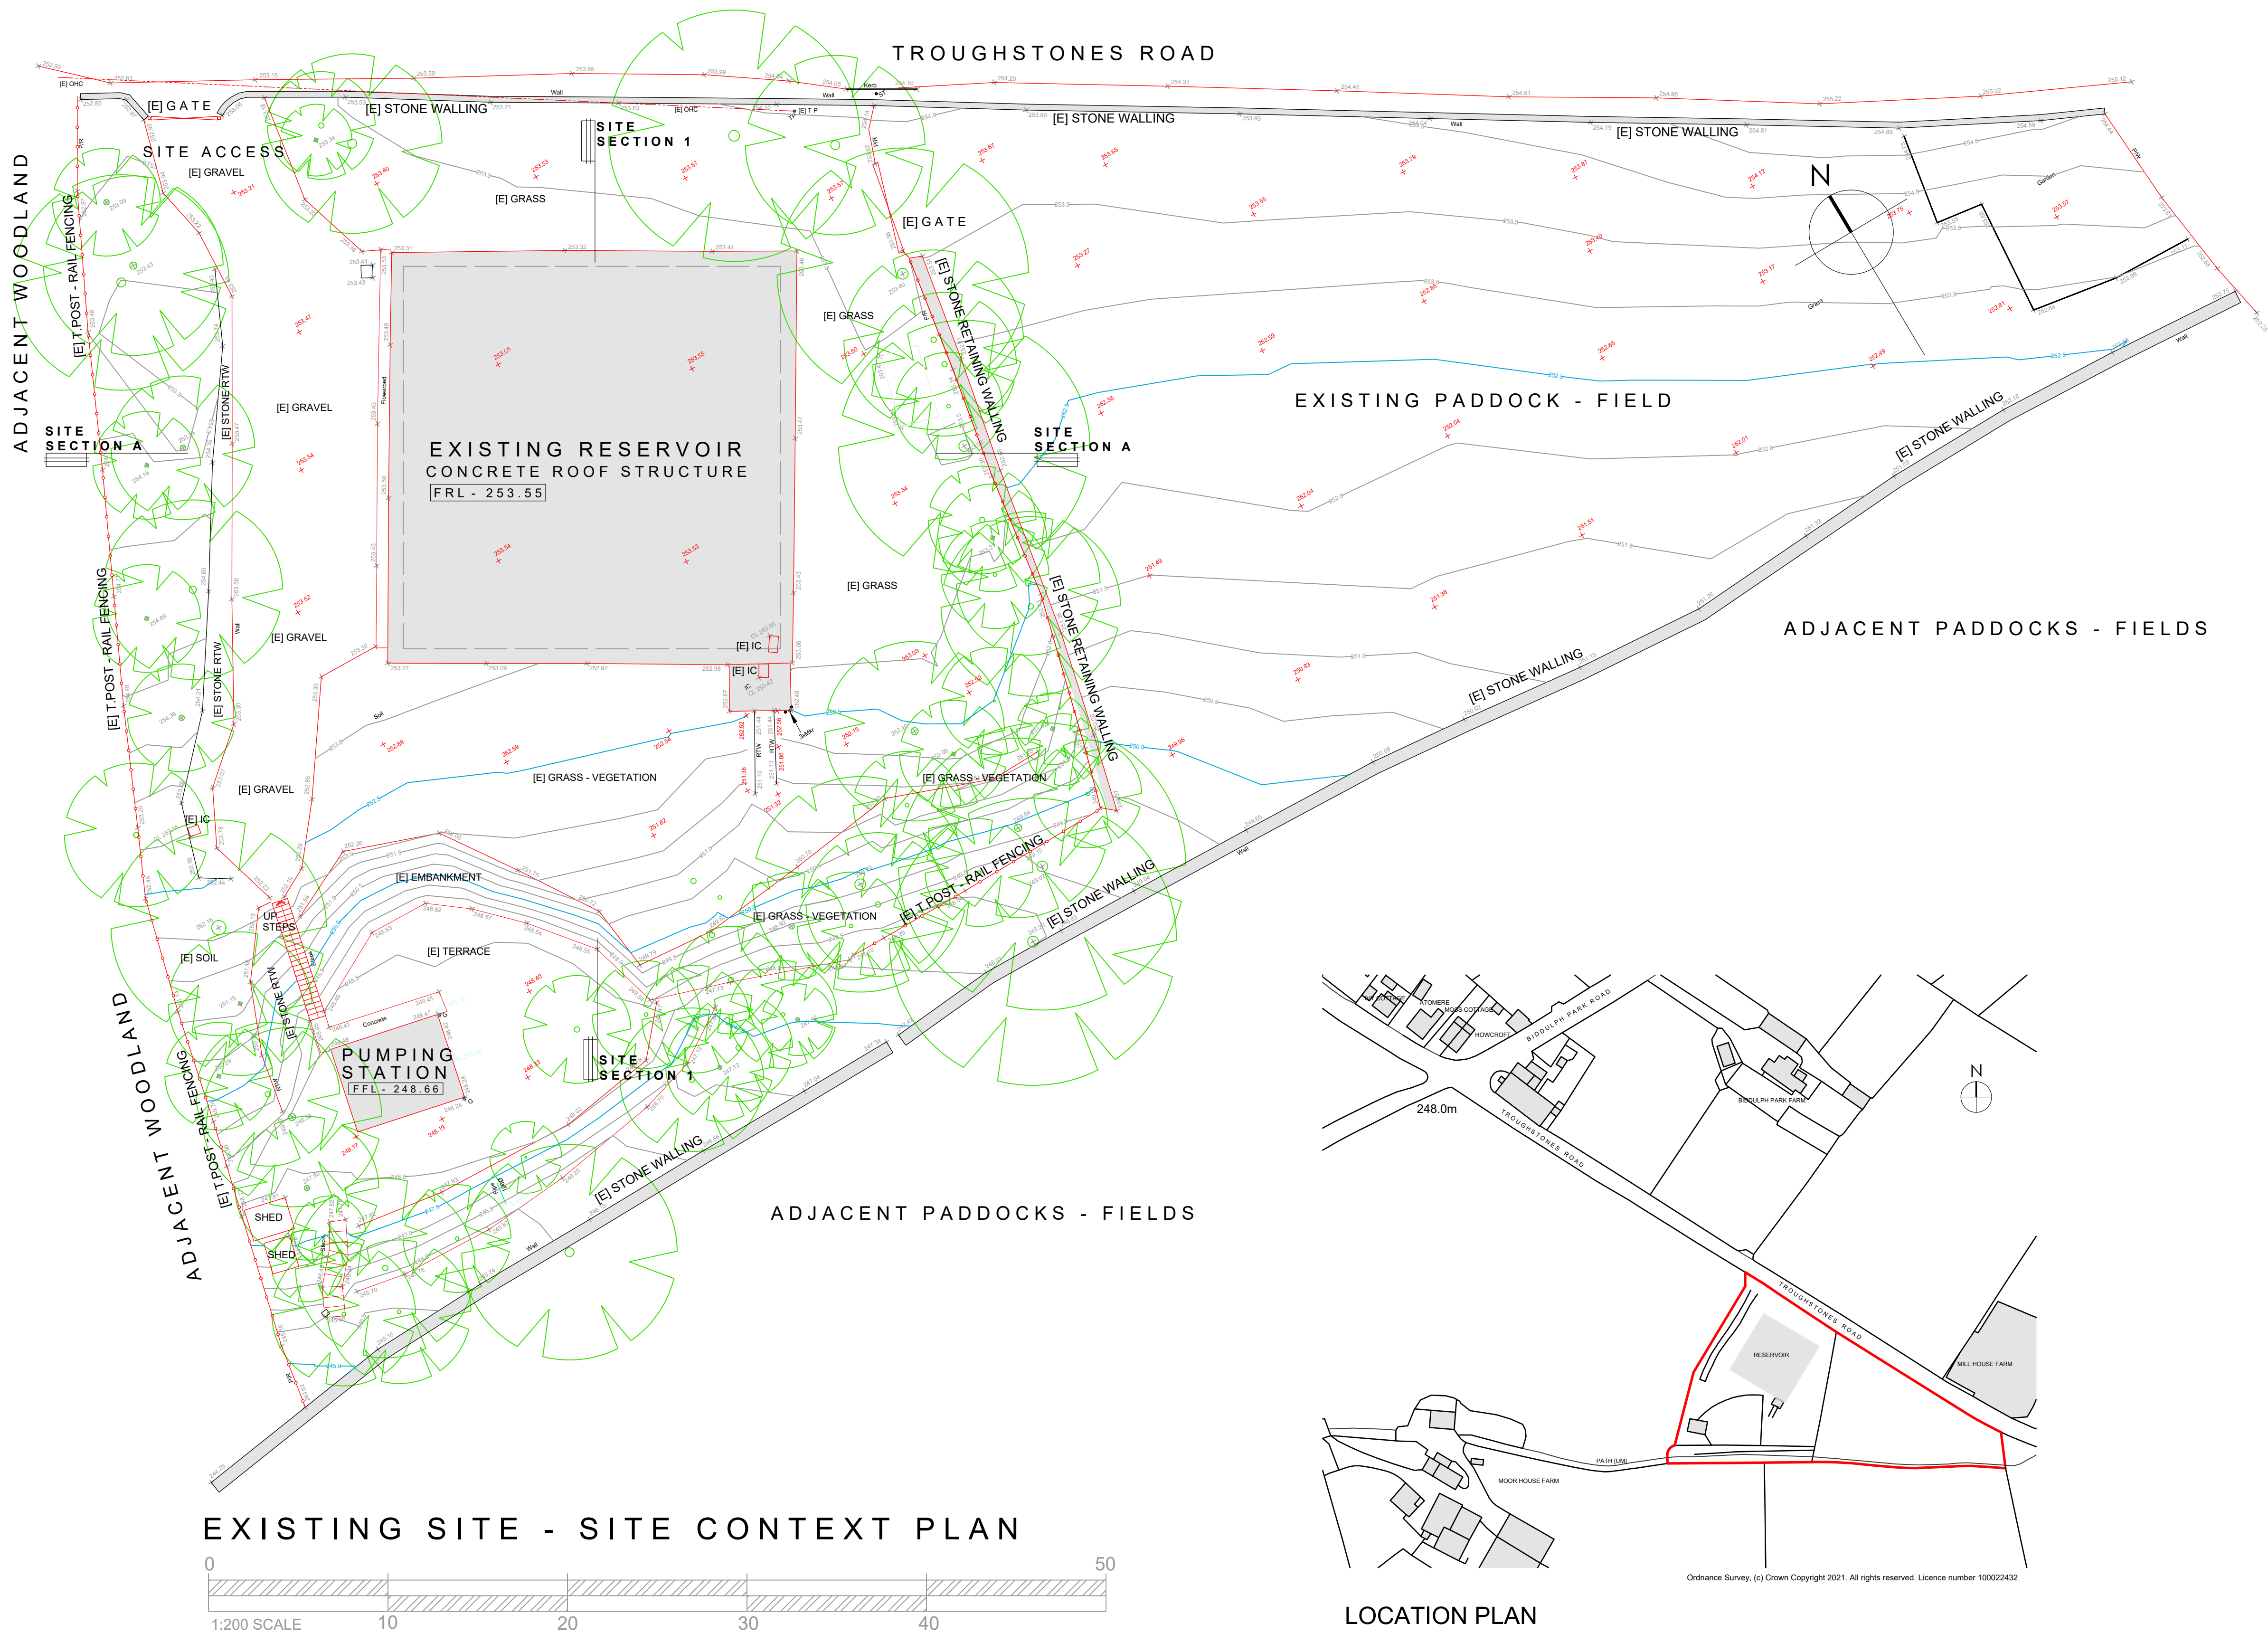


| revision | description | date |
|----------|-------------|------|
|----------|-------------|------|

|        |            |  |
|--------|------------|--|
| client | MR Y HEALD |  |
|--------|------------|--|

|         |                                              |  |
|---------|----------------------------------------------|--|
| project | CONVERSION OF RESERVOIR TO FORM NEW DWELLING |  |
|---------|----------------------------------------------|--|

|          |                                        |  |
|----------|----------------------------------------|--|
| location | WHITEACRE<br>TROUGHSTONES RD - ST8 7SJ |  |
|----------|----------------------------------------|--|

|       |                                           |  |
|-------|-------------------------------------------|--|
| title | LOCATION PLAN<br>EXISTING SITE BLOCK PLAN |  |
|-------|-------------------------------------------|--|

|          |           |         |
|----------|-----------|---------|
| drawn by | date      | checked |
| PJA      | SEPT 2020 |         |

|         |                     |  |
|---------|---------------------|--|
| scale   | 1:1250 - 1:200 @ A1 |  |
| drawing | 1437: 01            |  |

|       |                |  |
|-------|----------------|--|
| issue | PLANNING ISSUE |  |
|-------|----------------|--|

**DESIGN<sup>21</sup>**  
architecture

07891 521 219  
www.design-21.co.uk  
grosvenor 21 regent street stoke on trent ST4 5HQ