
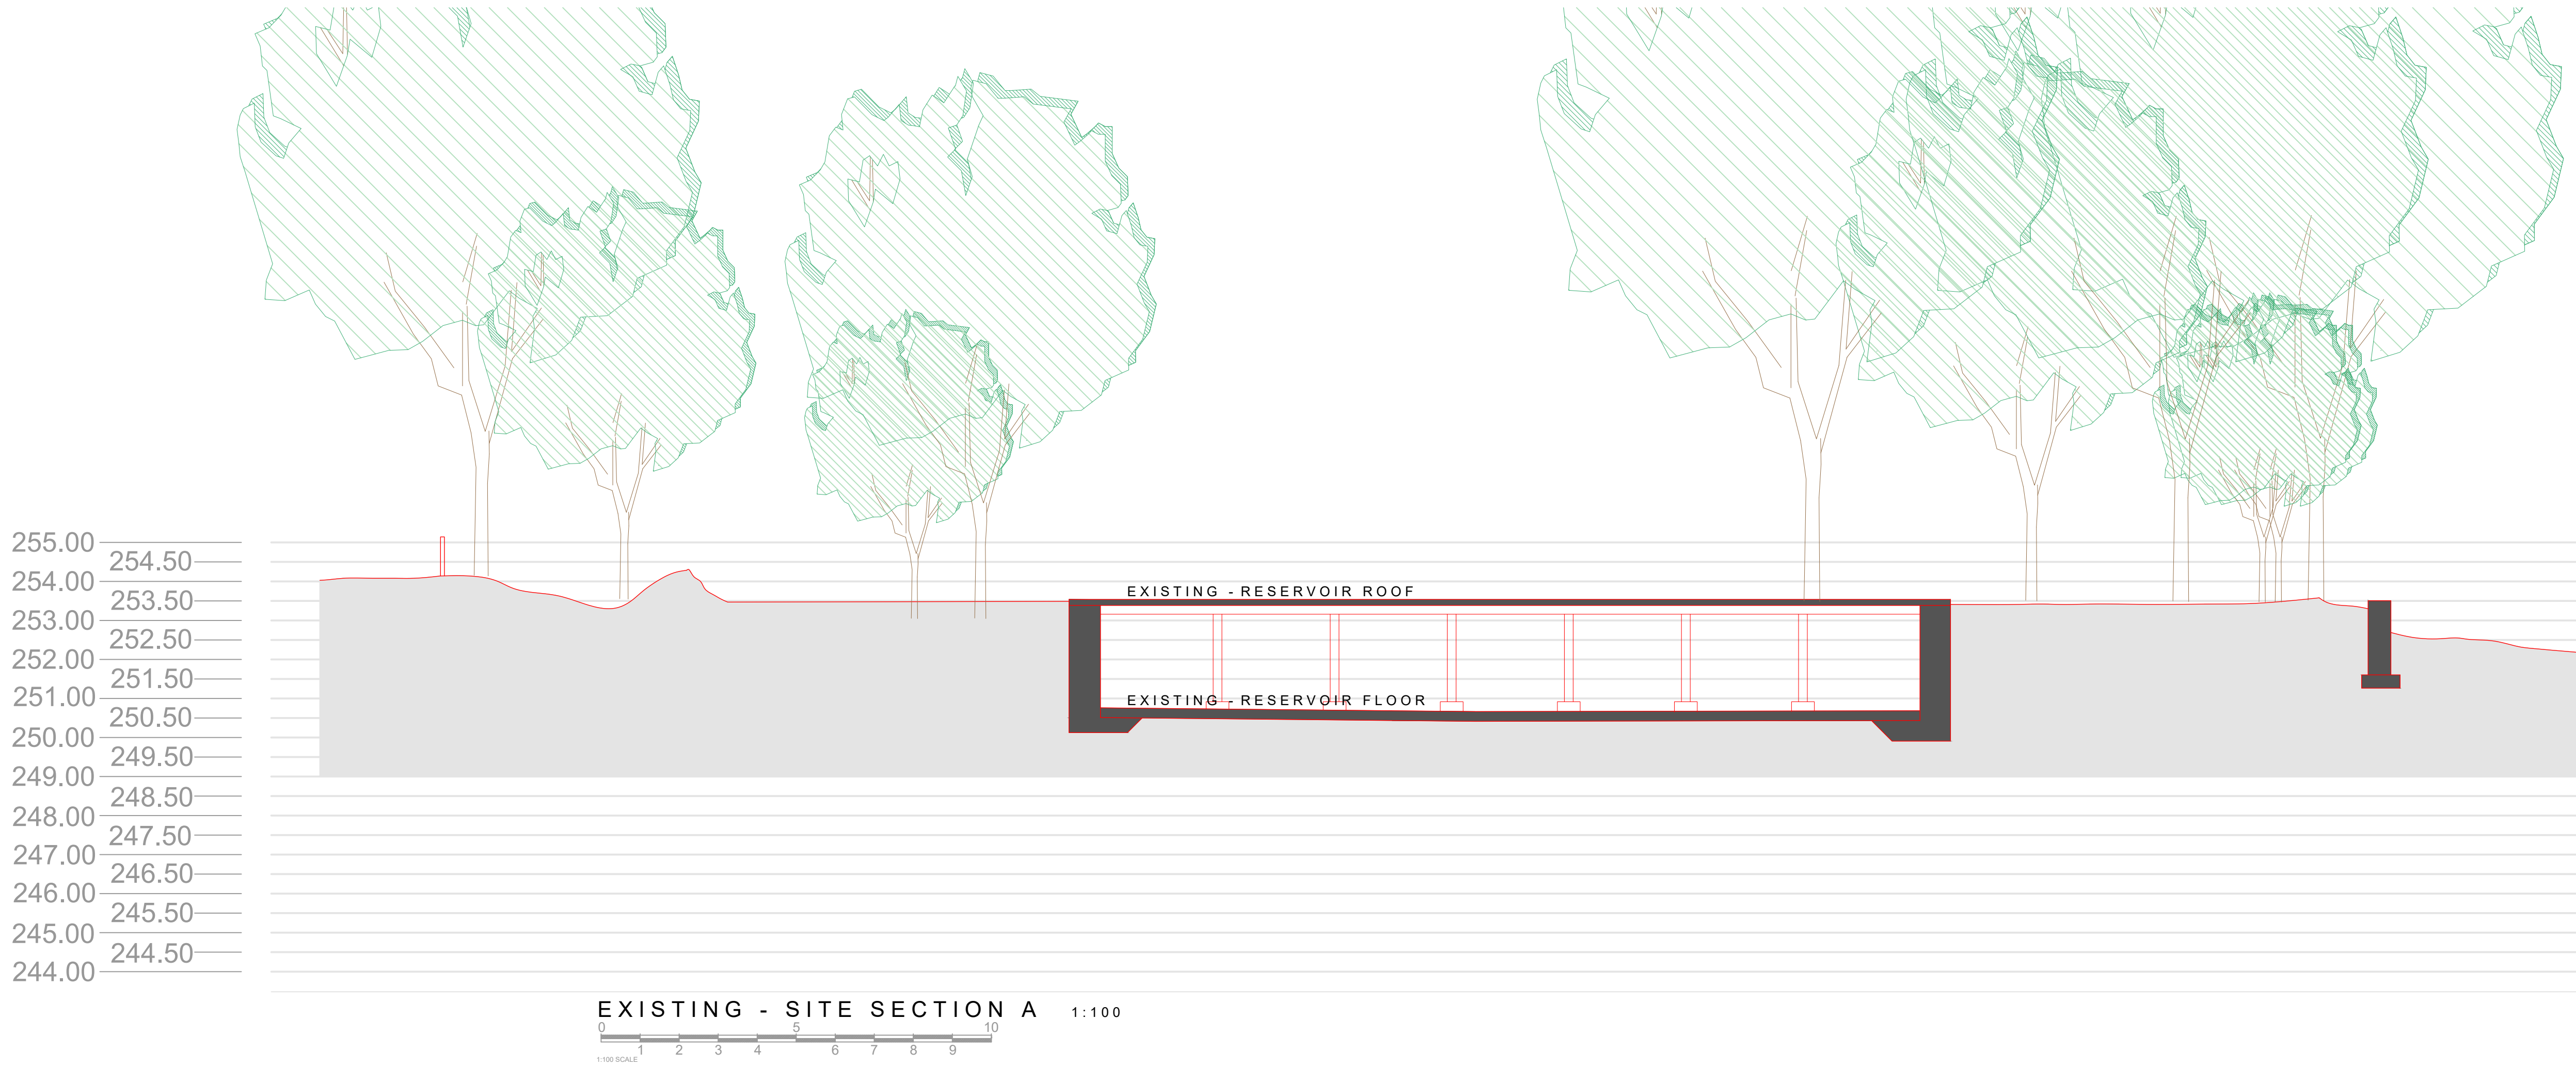


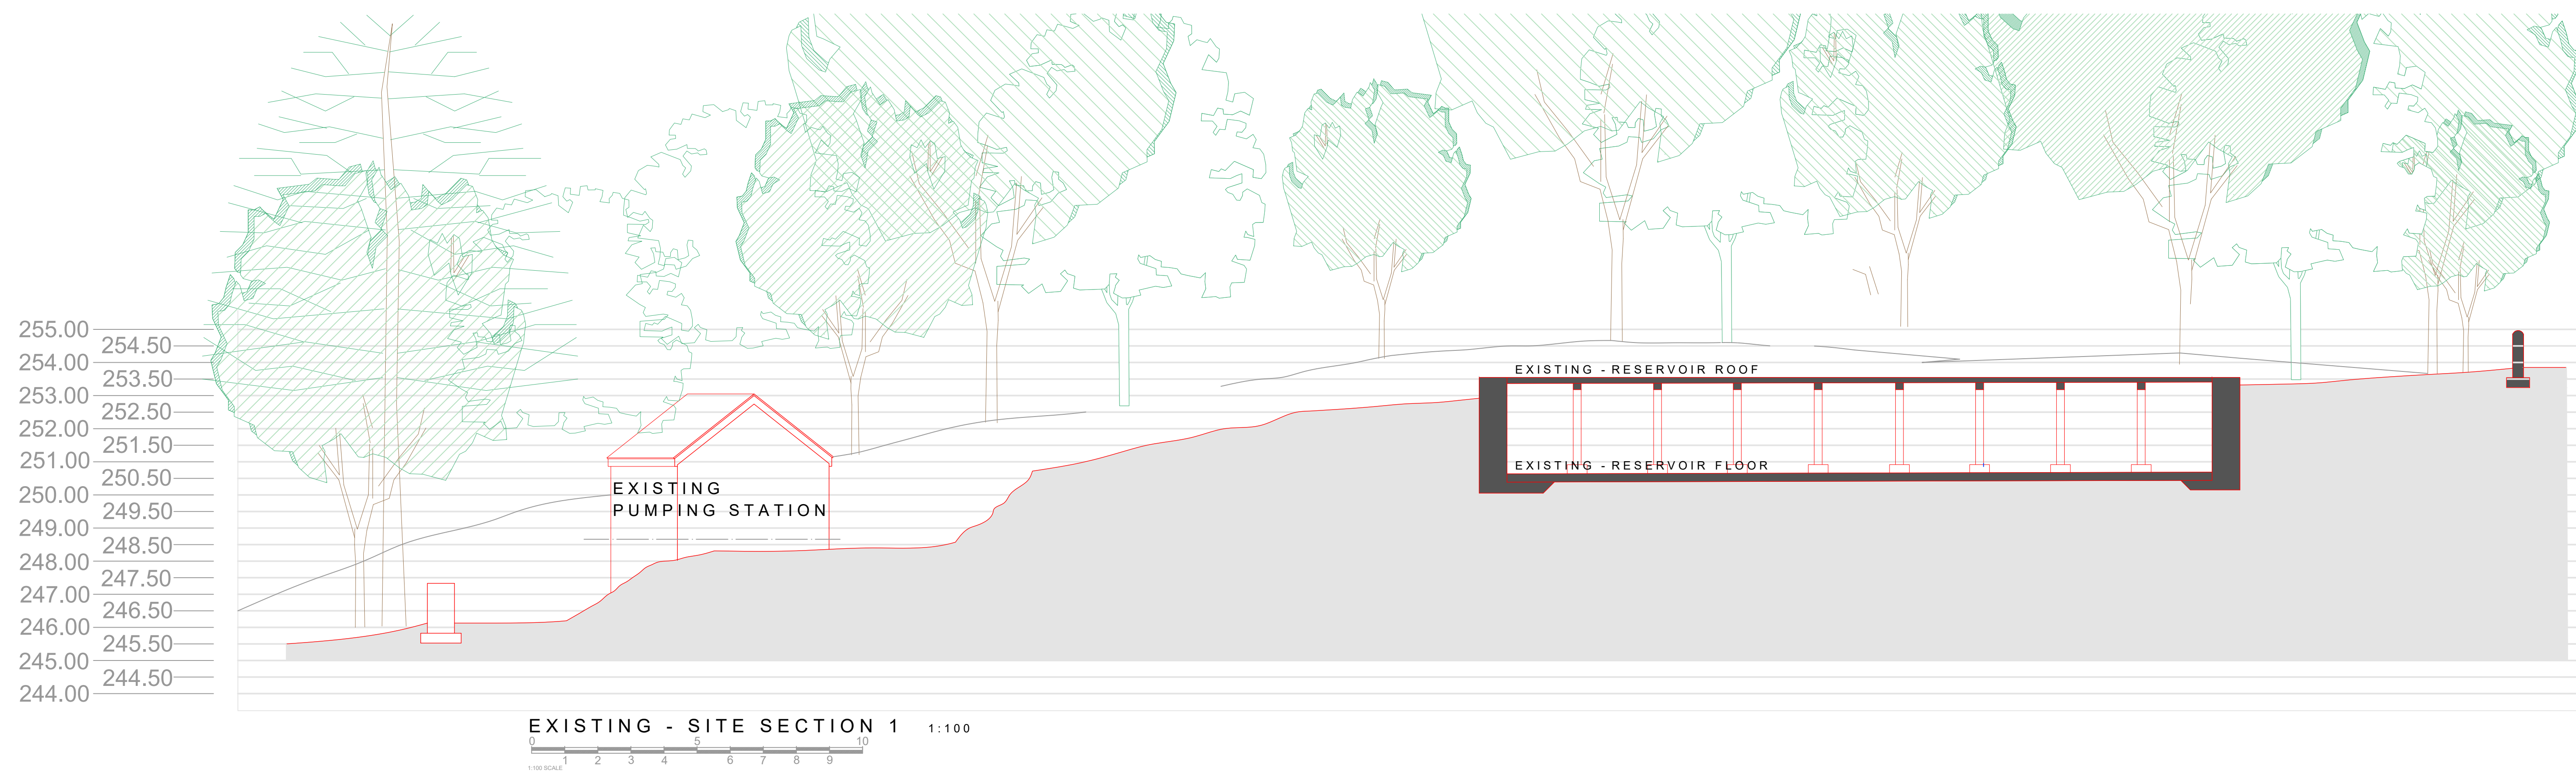

revision	description	date
----------	-------------	------

client
MR Y HEALD

project
CONVERSION OF RESERVOIR TO FORM NEW DWELLING

location
WHITEACRE
TROUGHSTONES RD - ST8 7SJ

title
EXISTING
SITE SECTIONS

drawn by PJA	date SEPT 2020	checked
-----------------	-------------------	---------

scale
1:100 @ A1

drawing 1437: 03	revision
---------------------	----------

issue
PLANNING ISSUE

DESIGN²¹
architecture

07891 521 219
grosvenor 21 regent street stoke on trent ST4 5HQ

www.design-21.co.uk