


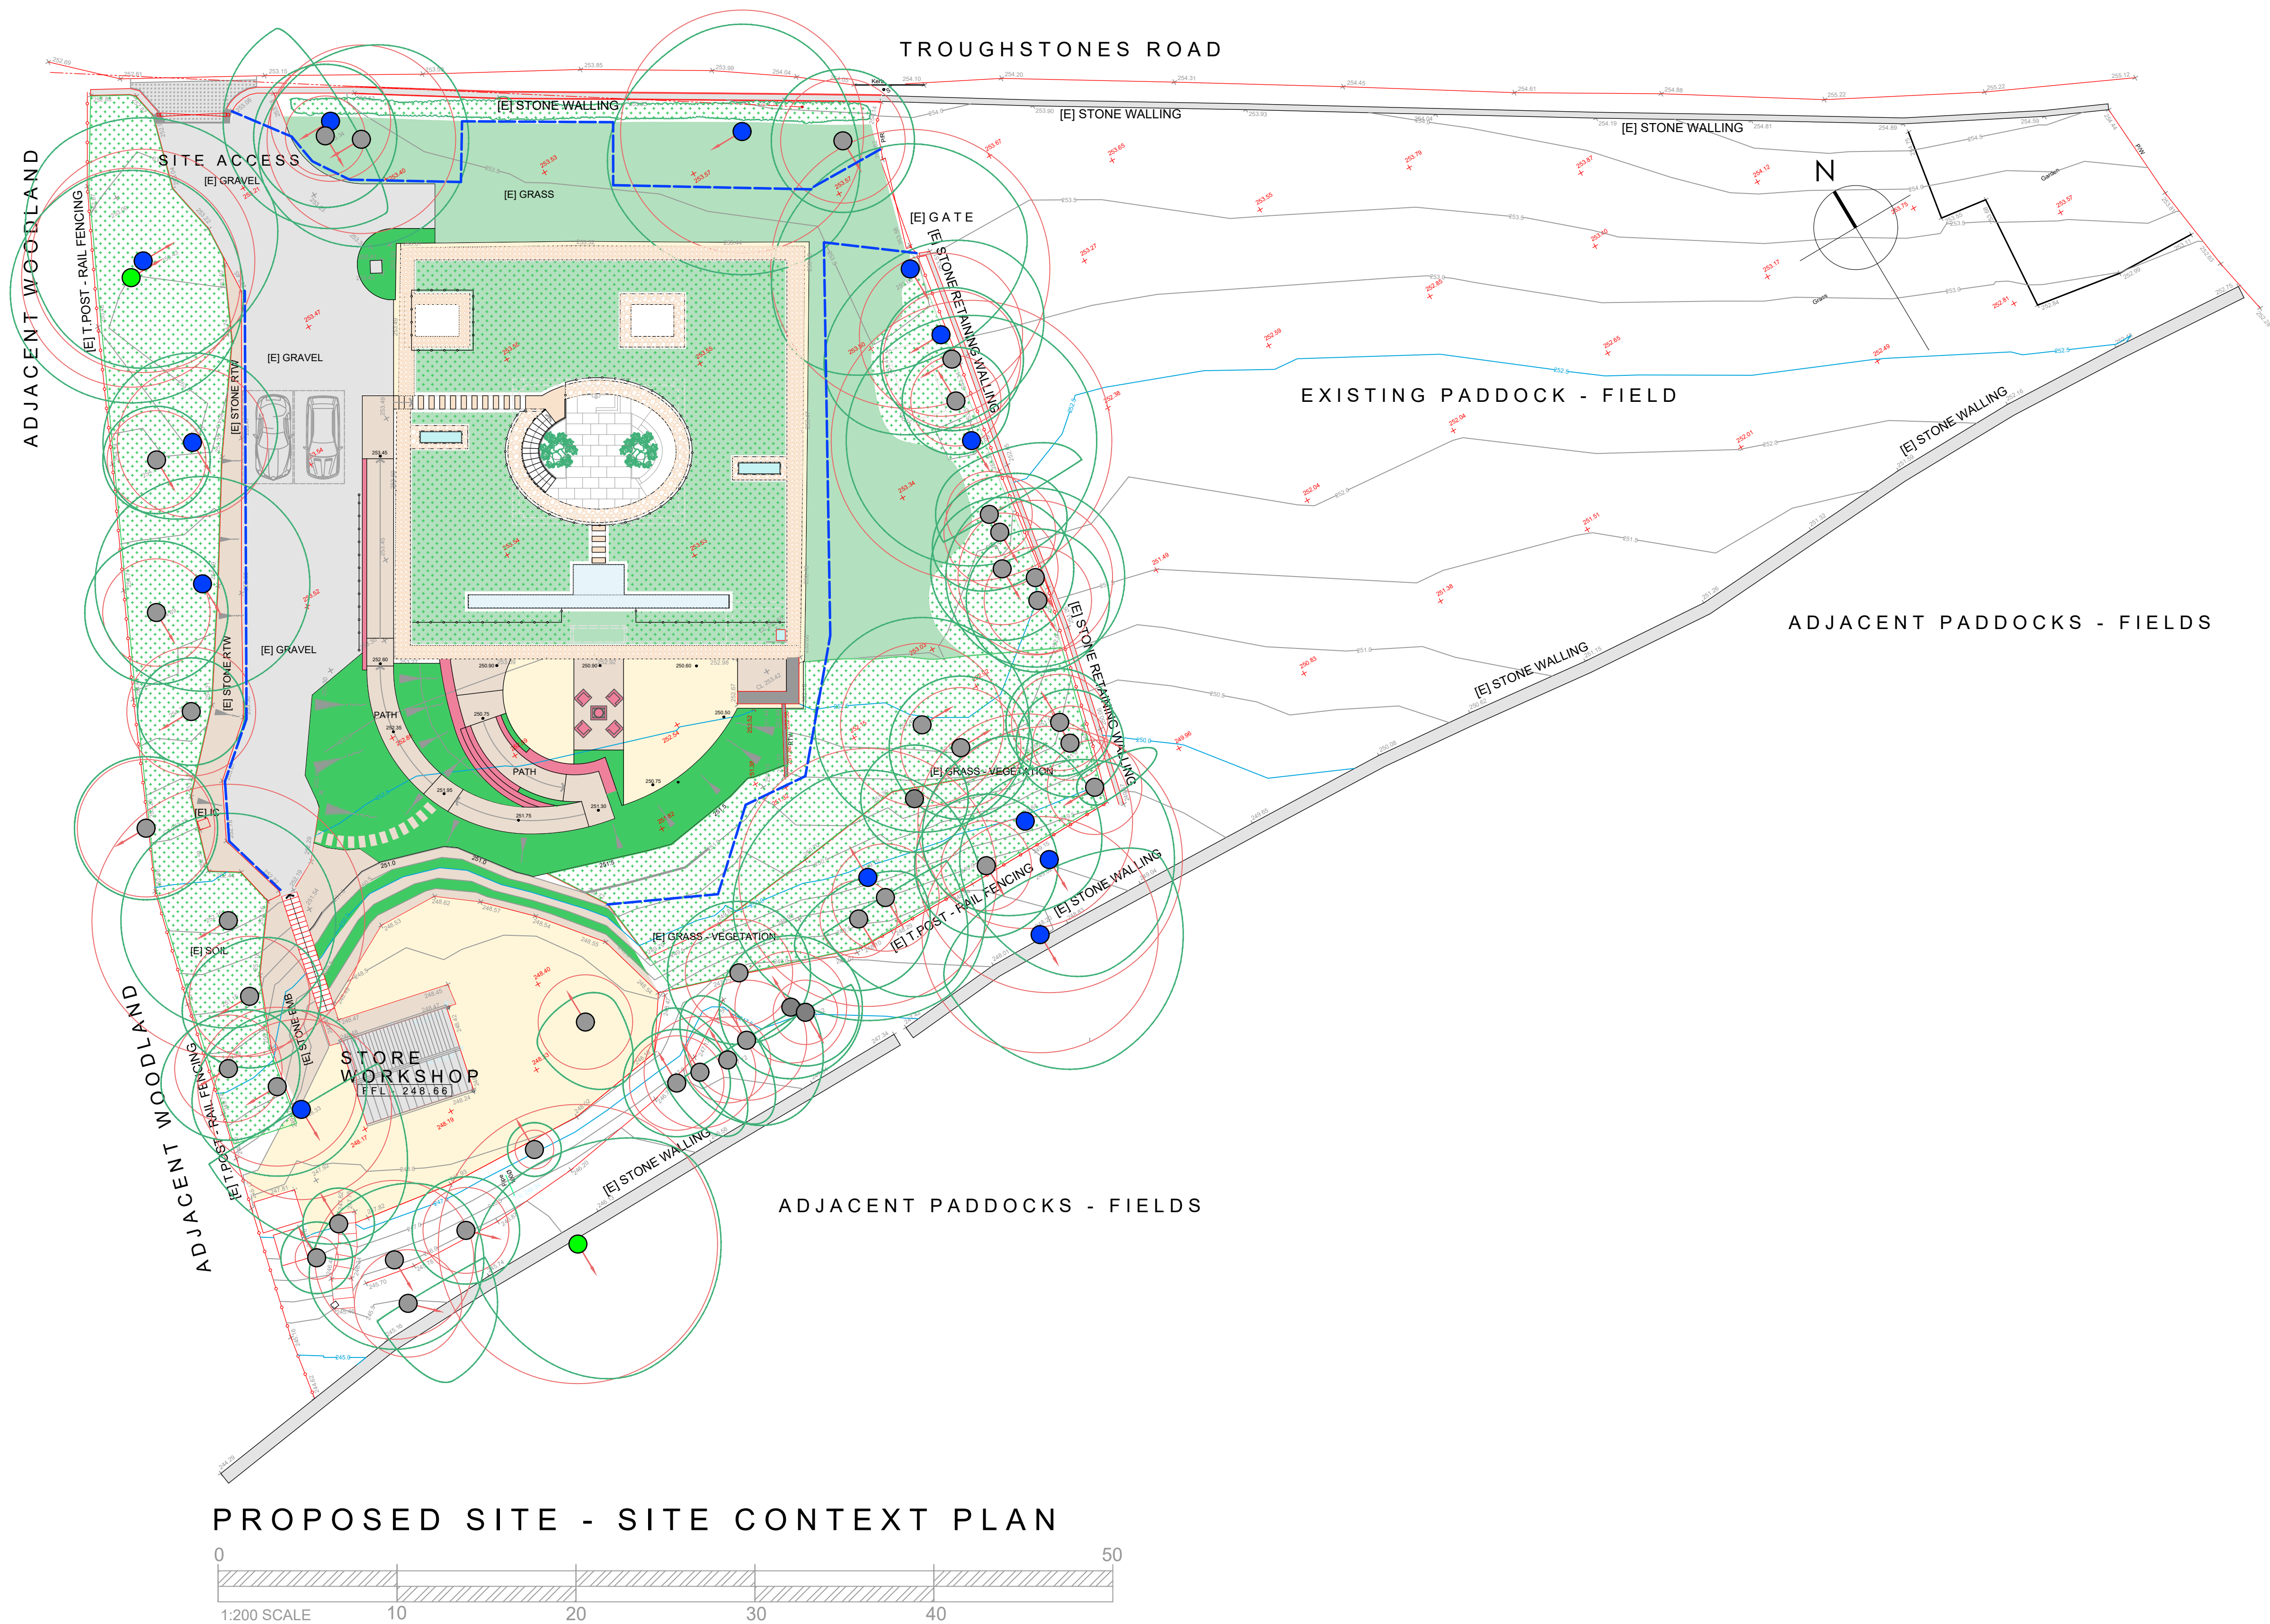

revision	description	date
----------	-------------	------

client
MR Y HEALD

project
CONVERSION OF RESERVOIR TO FORM NEW DWELLING

location
WHITEACRE TROUGHSTONES RD - ST8 7SJ

title
PROPOSED SITE BLOCK PLAN

drawn by	date	checked
PJA	SEPT 2020	

scale	
1:200 @ A1	
drawing	revision
1437: 04	

issue
PLANNING ISSUE

DESIGN ²¹ architecture

07891 521 219 grosvenor 21 regent street stoke on trent ST4 5HQ	www.design-21.co.uk
--	---------------------