


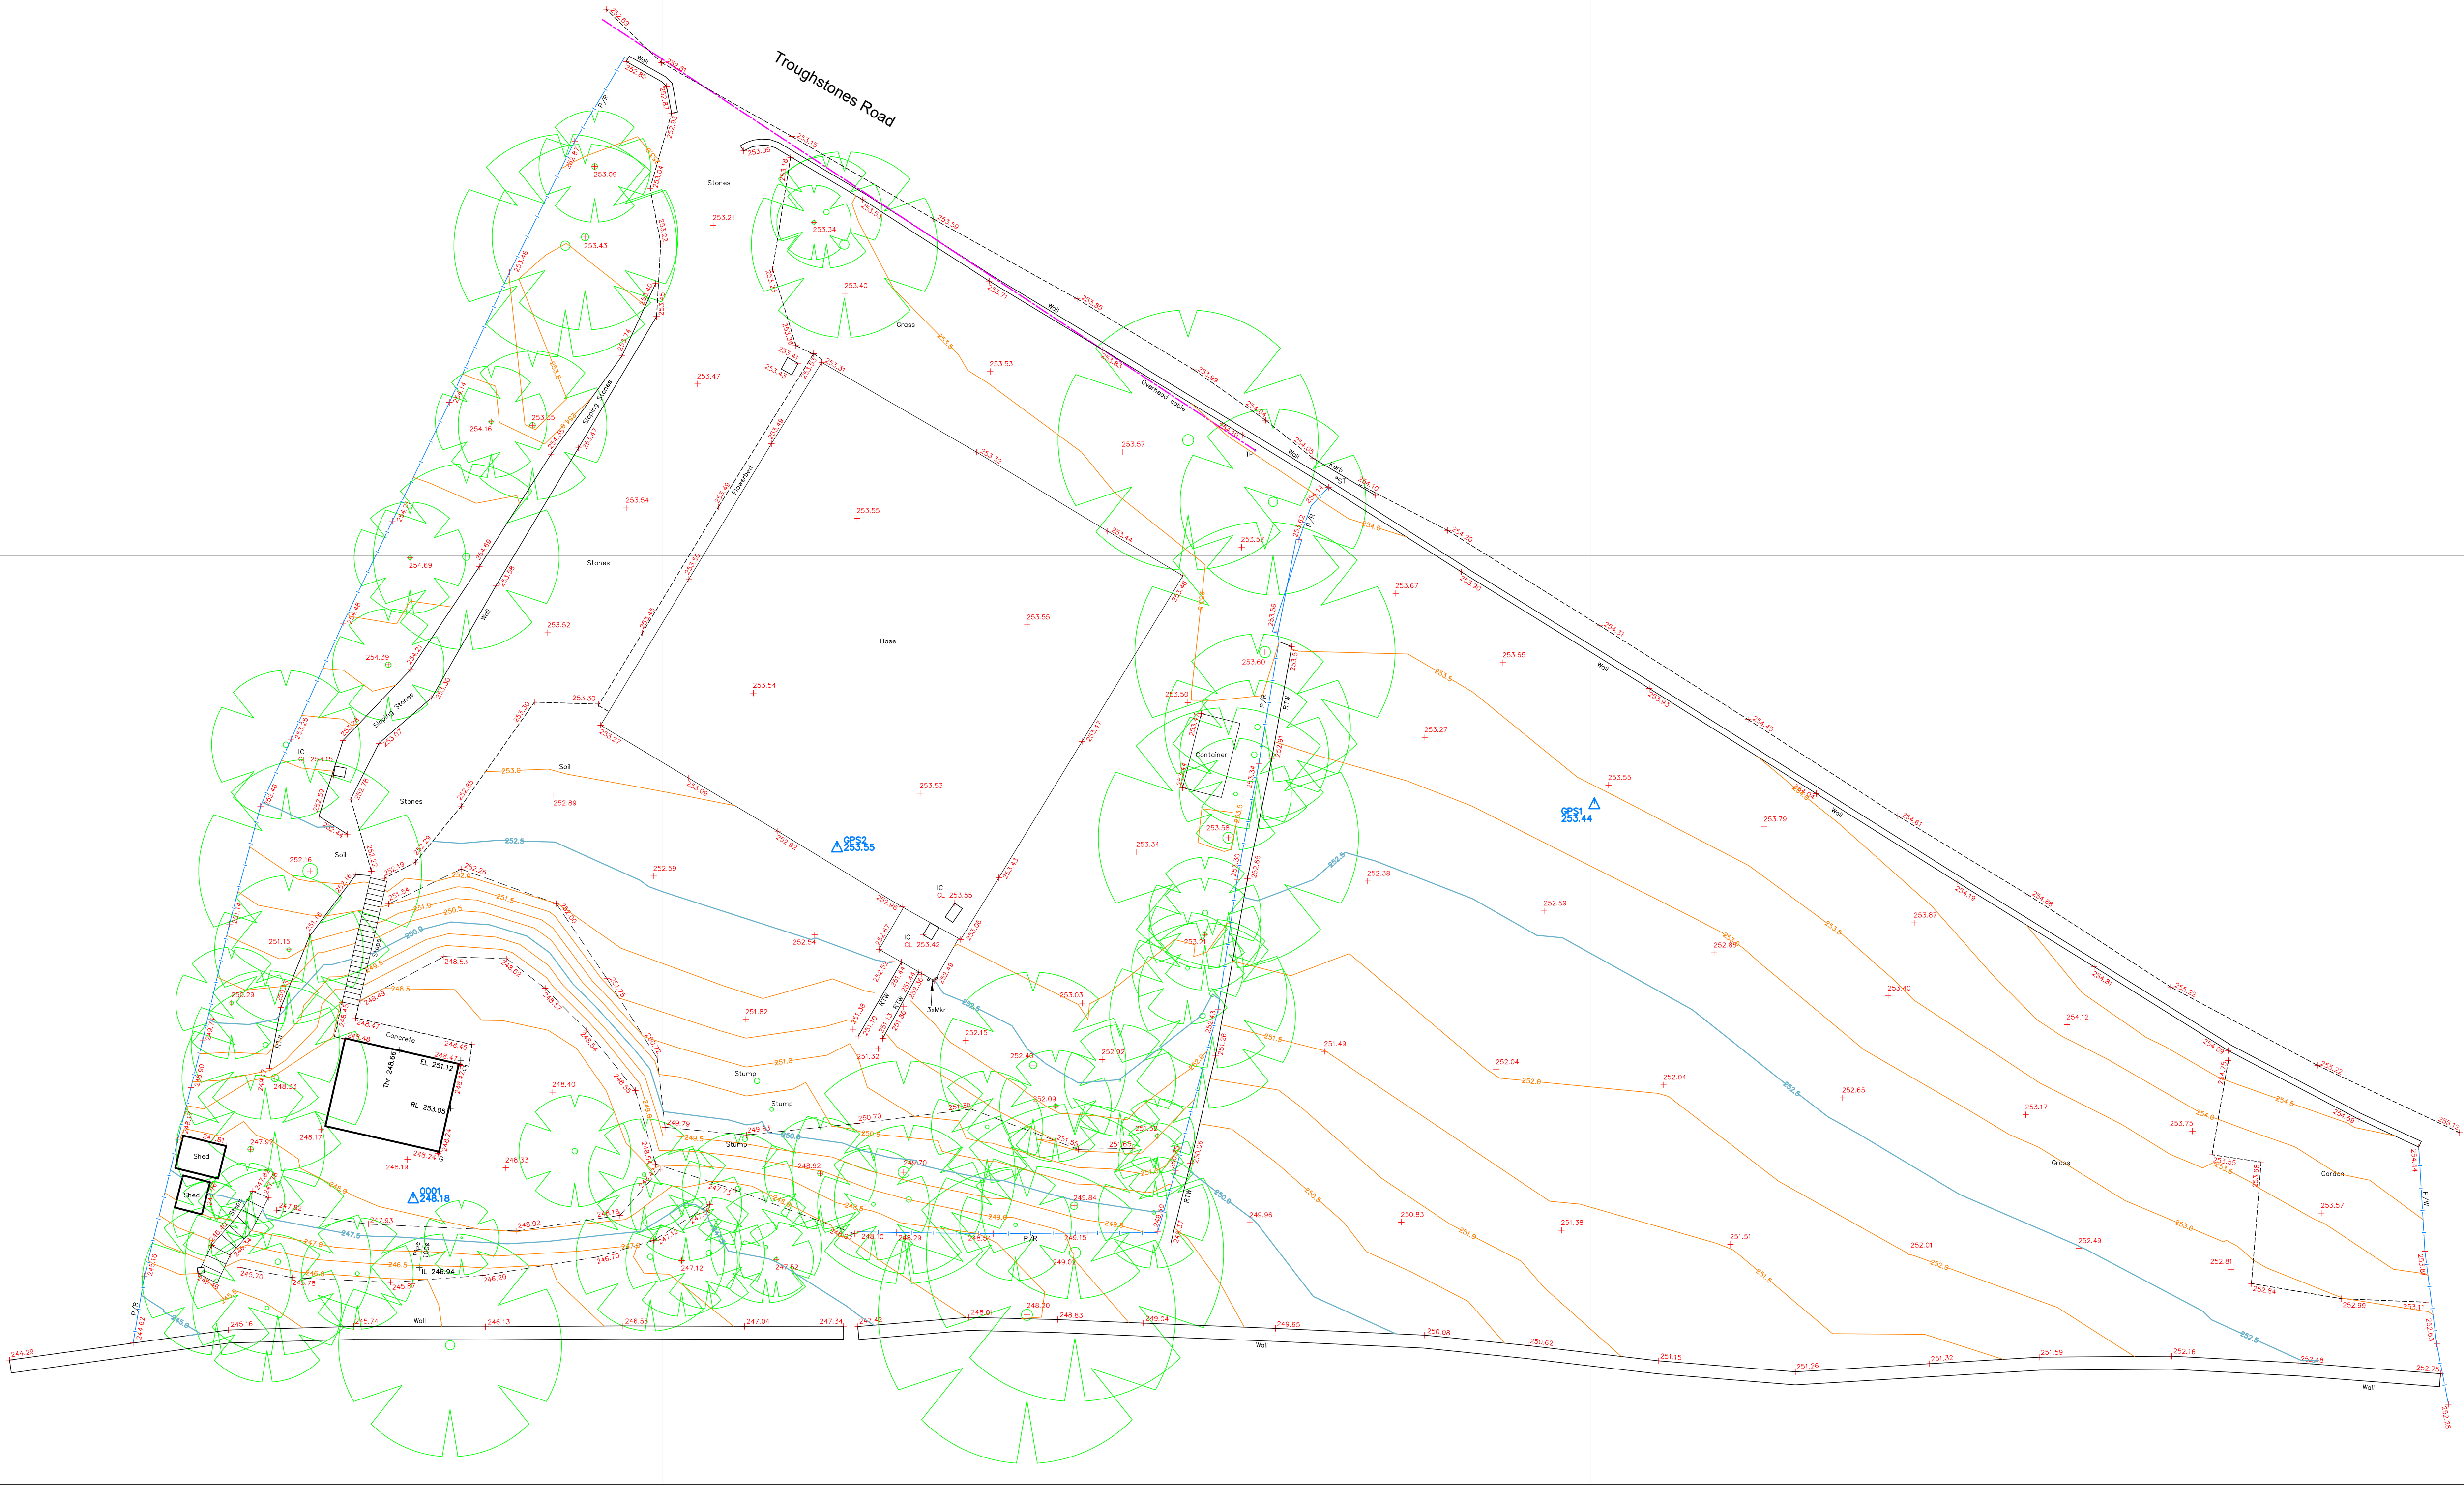

Topographical Survey Legend

B	Bollard	h	Height	RWP	Rain Water Pipe	Level Prefix Descriptions
BS	Bus Stop	Hyd	Hydrant	SP	Soil Pipe	AL Arch Level
BT	Telecommunications	IC	Inspection Cover	SFS	Shore Faving Slabs	BL Bed Level
CPS	Concrete Paving Slabs	JB	Junction Box	ST	Stop Tap	CL Cover Level
CTV	Cable Television Cover	KO	Kerb Outlet	Stoy	Cable Stay	EL Eaves Level
DP	Downpipe	LS	Letter Box	SV	Stop Valve	FL Floor Level
DR	Drain	LP	Lamp Post	TCB	Telephone Call Box	IL Invert Level
ELC	Electrical IC	MU	Utility Marker	TL	Traffic Light	OL Overhead Cable Level
EP	Elec Pole	MP	Mix Post	TP	Telegraph Pole	PL Parapet Level
ER	Earth Road	NP	Name Plate	TFS	Tactile Paving Slabs	RL Road/Drain Level
FP	Flagpole	P	Post	VP	Vent Pipe	SL Soffit Level
FT	Floodlight	PM	Parking Meter	WM	Water Meter	Spr Arch Springing Level
G	Gully	RE	Rodding Eye	WO	Water Outlet	TF Top Of Fence Level
GP	Gate Post	RS	Road Sign	UTL	Unable To Lift	Thr Threshold Level
GV	Gas Valve	RTW	Retaining Wall			WL Water Level

Fence Annotation	C/L	Fence	Spot Level
B/W	Barbed Wire	Safety Barrier	50.00
C/B	Closed Boarded	Gate	50.00
C/I	Corrugated Iron	Site	50.00
C/L	Chain Link	Hedge	50.00
C/P	Concrete Panel	Limit of Foliage	50.00
H/R	Hard Rail	& Tree Canopy	50.00
I/R	Iron Railings		50.00
O/B	Open Boarded		50.00
P/C	Post & Chain		50.00
P/R	Post & Rail		50.00
P/W	Post & Wire		50.00
W/M	Wire Mesh		50.00

Survey Control Station (coordinated point)	Tree M/T Multi Trunk
---	-------------------------

Lines defining edge of carriageway are observed at channel (bottom of kerb). Unless otherwise stated, ...

Levels defining edge of carriageway are observed at channel (bottom of kerb). Unless otherwise stated.


Survey Station Coordinates

Stn	Easting	Northing	Level
GPS2	390159.42	360184.33	253.55
GPS1	390200.18	360186.65	253.44
0001	390136.62	360165.43	248.18

Please note:
Any discrepancy found between an Ordnance Survey benchmark and an OSGB15 computed orthometric height is likely to be due to bench mark subsidence or uplift and, assuming precise GPS survey has been carefully carried out, the orthometric height given by OSGB15 should be considered correct in preference to archive benchmark heights. OSGB15 converts GPS ellipsoid heights to orthometric heights above mean sea level.

Levels are related to OSGB15
Value n/a

Coordinates are related to National Grid (GPS)

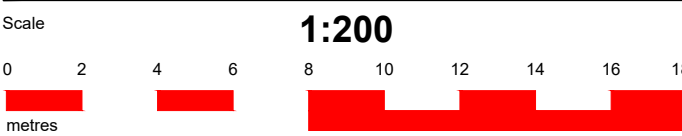

The accuracy of this survey is commensurate with the drawing scale specified within the title block.
Copyright in this drawing remains with Survey Systems Ltd.
Do not scale from this drawing, work to figured dimensions.
Check all dimensions on-site.
In the event of any discrepancy, please refer query to Survey Systems Ltd.

Topographical Survey Whiteacre Troughstones Road Biddulph • ST8 7SJ

Surveyed	SE JS	Drawn	GAT
Date	August 2020	Checked	SE dip
File name	20172_2D	Revision No.	Sheet size

Drawing No: SSL:20172:200:1:1

Head and Registered Office
Survey Systems Ltd
Willow Bank House
Old Road
Handforth • Wilmslow
Cheshire SK9 3AZ
Tel: 01625 533444
Fax: 01625 526815
mail@surveys.co.uk
www.surveys.co.uk



© Registered in England No. 1576974