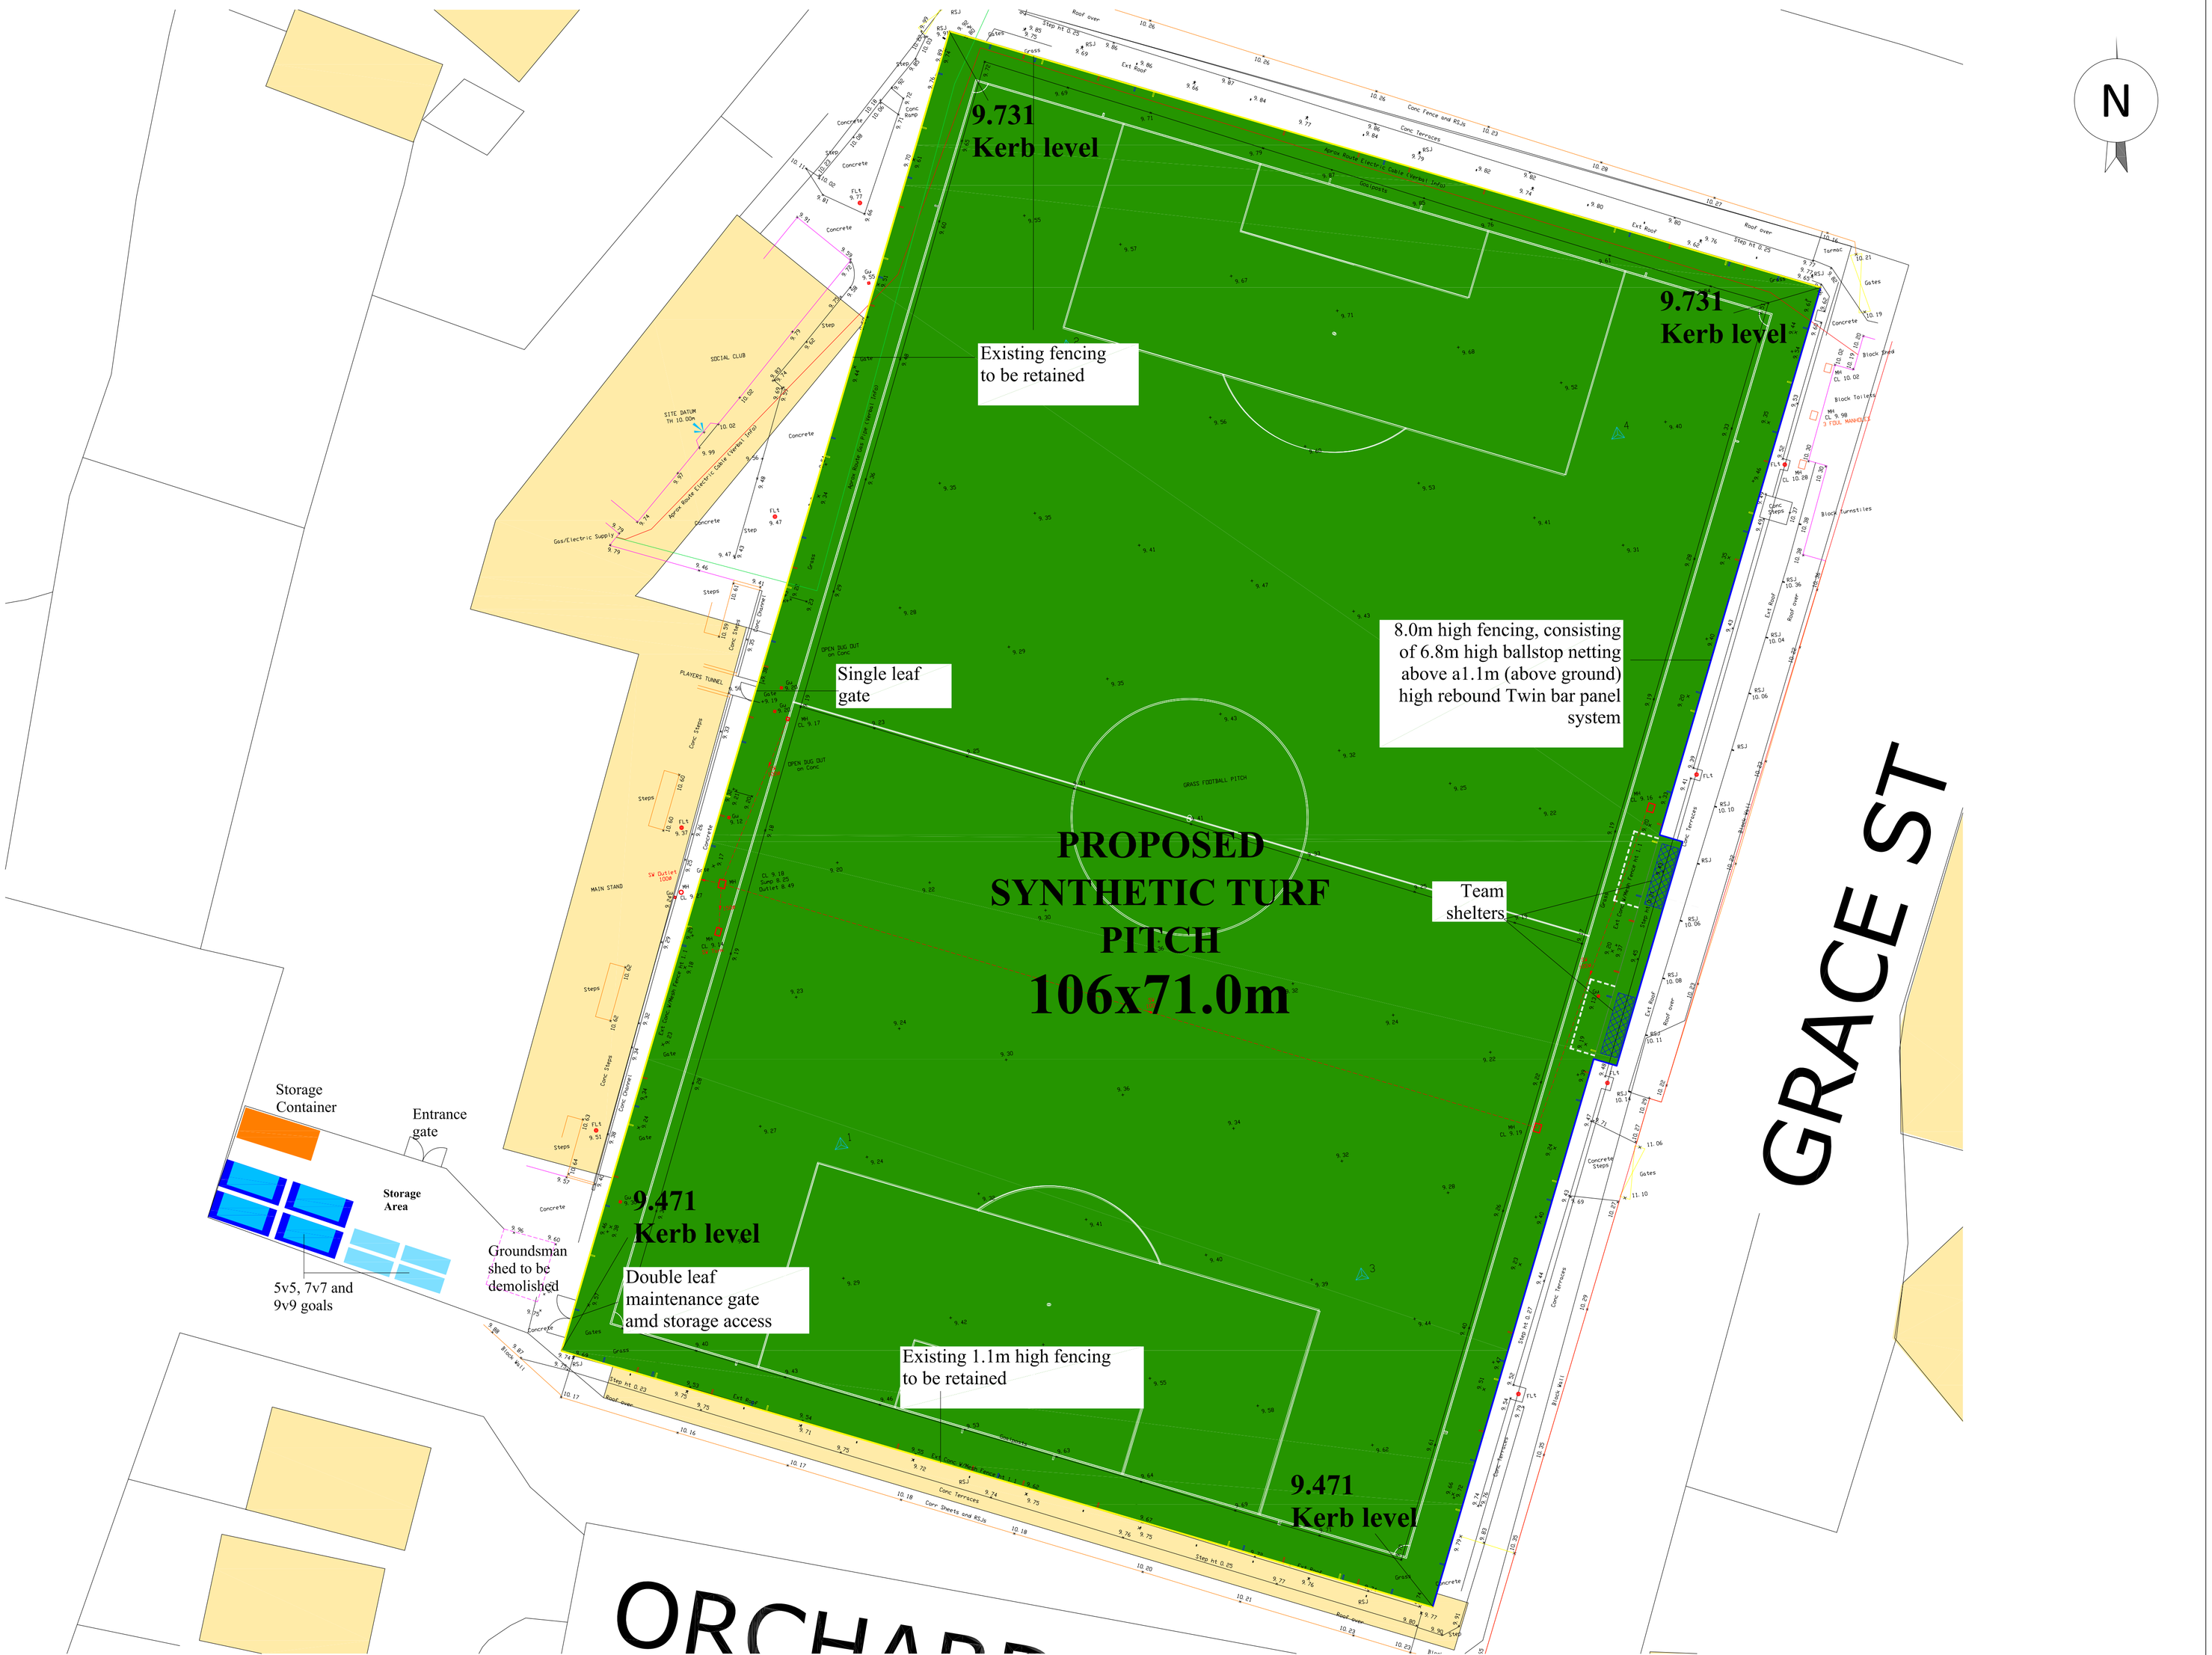

MANUFACTURER	CONTRACTOR
CC Grass Head Office Alltime Sport & Leisure GmbH Hugo-Eckener-Ring 60549 Frankfurt am Main	W H Malcolm Ltd 865 South Street, Glasgow, G14 0BX

NOTES

REV	DESCRIPTION	BY	CHK	DATE

CCGrass

AUTHOR
Ian Clark

TITLE
Leek Town FC
Proposed AGP layout

PROJECT	SCALE	SIZE
CCG/20/065/011	1:250	A1

DRAWING No
011

REVISION