


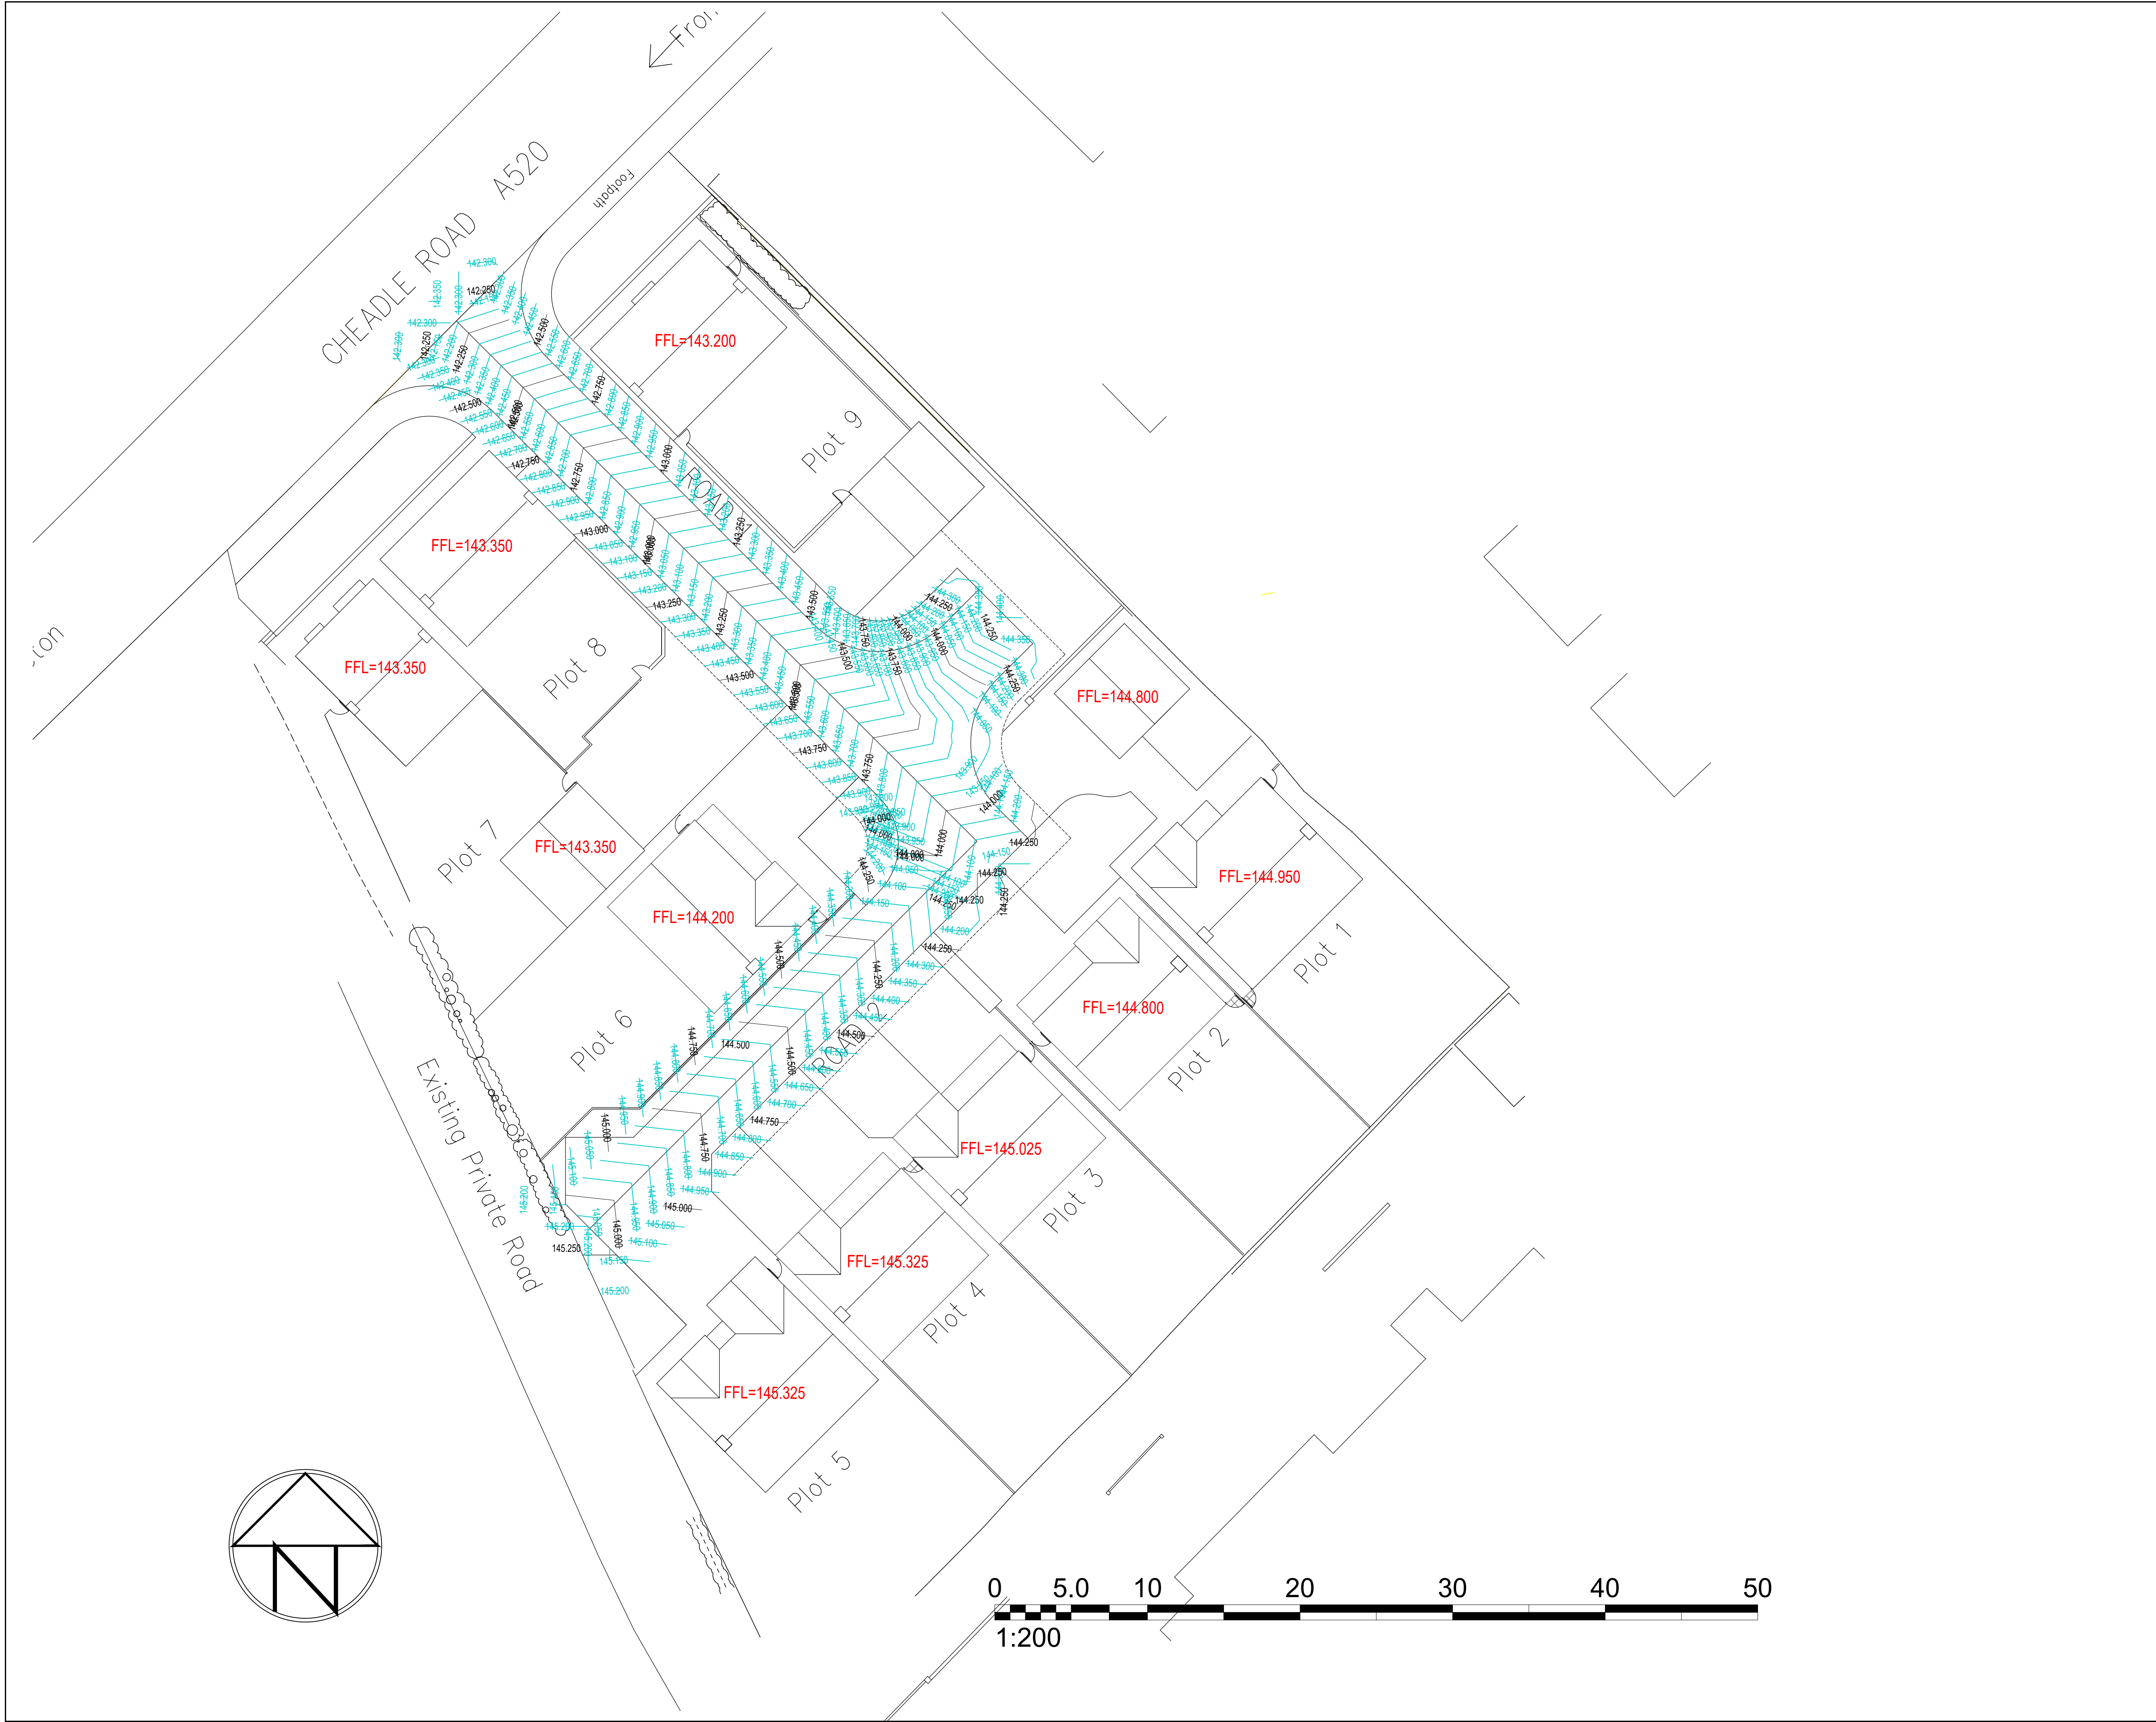

- NOTES:**
1. ALL LEVELS ARE IN METRES ABOVE ORDNANCE DATUM.
 2. ALL DIMENSIONS ARE IN METRES UNLESS OTHERWISE STATED.
 3. ALL MATERIALS, UNLESS SPECIFIED OTHERWISE, SHALL COMPLY WITH THE RELEVANT BRITISH STANDARD. SOURCES OF MATERIALS ARE TO BE AGREED WITH THE ADOPTING AUTHORITY IN ADVANCE OF THE WORKS.
 4. THIS DRAWING TO BE READ IN CONJUNCTION WITH ALL OTHER ASSOCIATED DRAWINGS AND DETAILS.
 5. ANY DISCREPANCIES IN THE DETAILS SHOWN IN THIS DRAWING TO BE REPORTED TO THE ENGINEER PRIOR TO CONSTRUCTION.


Rev	Description	Chk'd/App'd	Date
-----	-------------	-------------	------

Issue	PRELIMINARY
-------	-------------

Client/Architect	BROAD OAK PROPERTIES LTD
------------------	--------------------------

Contract	TRAVELLERS REST LEEKBROOK
----------	------------------------------

Title	ROAD CONTOURS PLAN
-------	--------------------

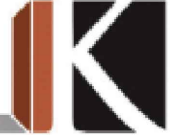

KEYTECH
DEVELOPMENT
DESIGN LTD

RIVERSIDE OFFICES, MOUNTBATTEN WAY, CONGLETON, CW12 1DY
PHONE: 07707099845, EMAIL: info@keytechdesign.co.uk

Date	JAN 2021	Scale	1/200
Original size	A1		
Drawn	HB		
Checked	Approved		

Drawing No.	Revision.
K873-102	