


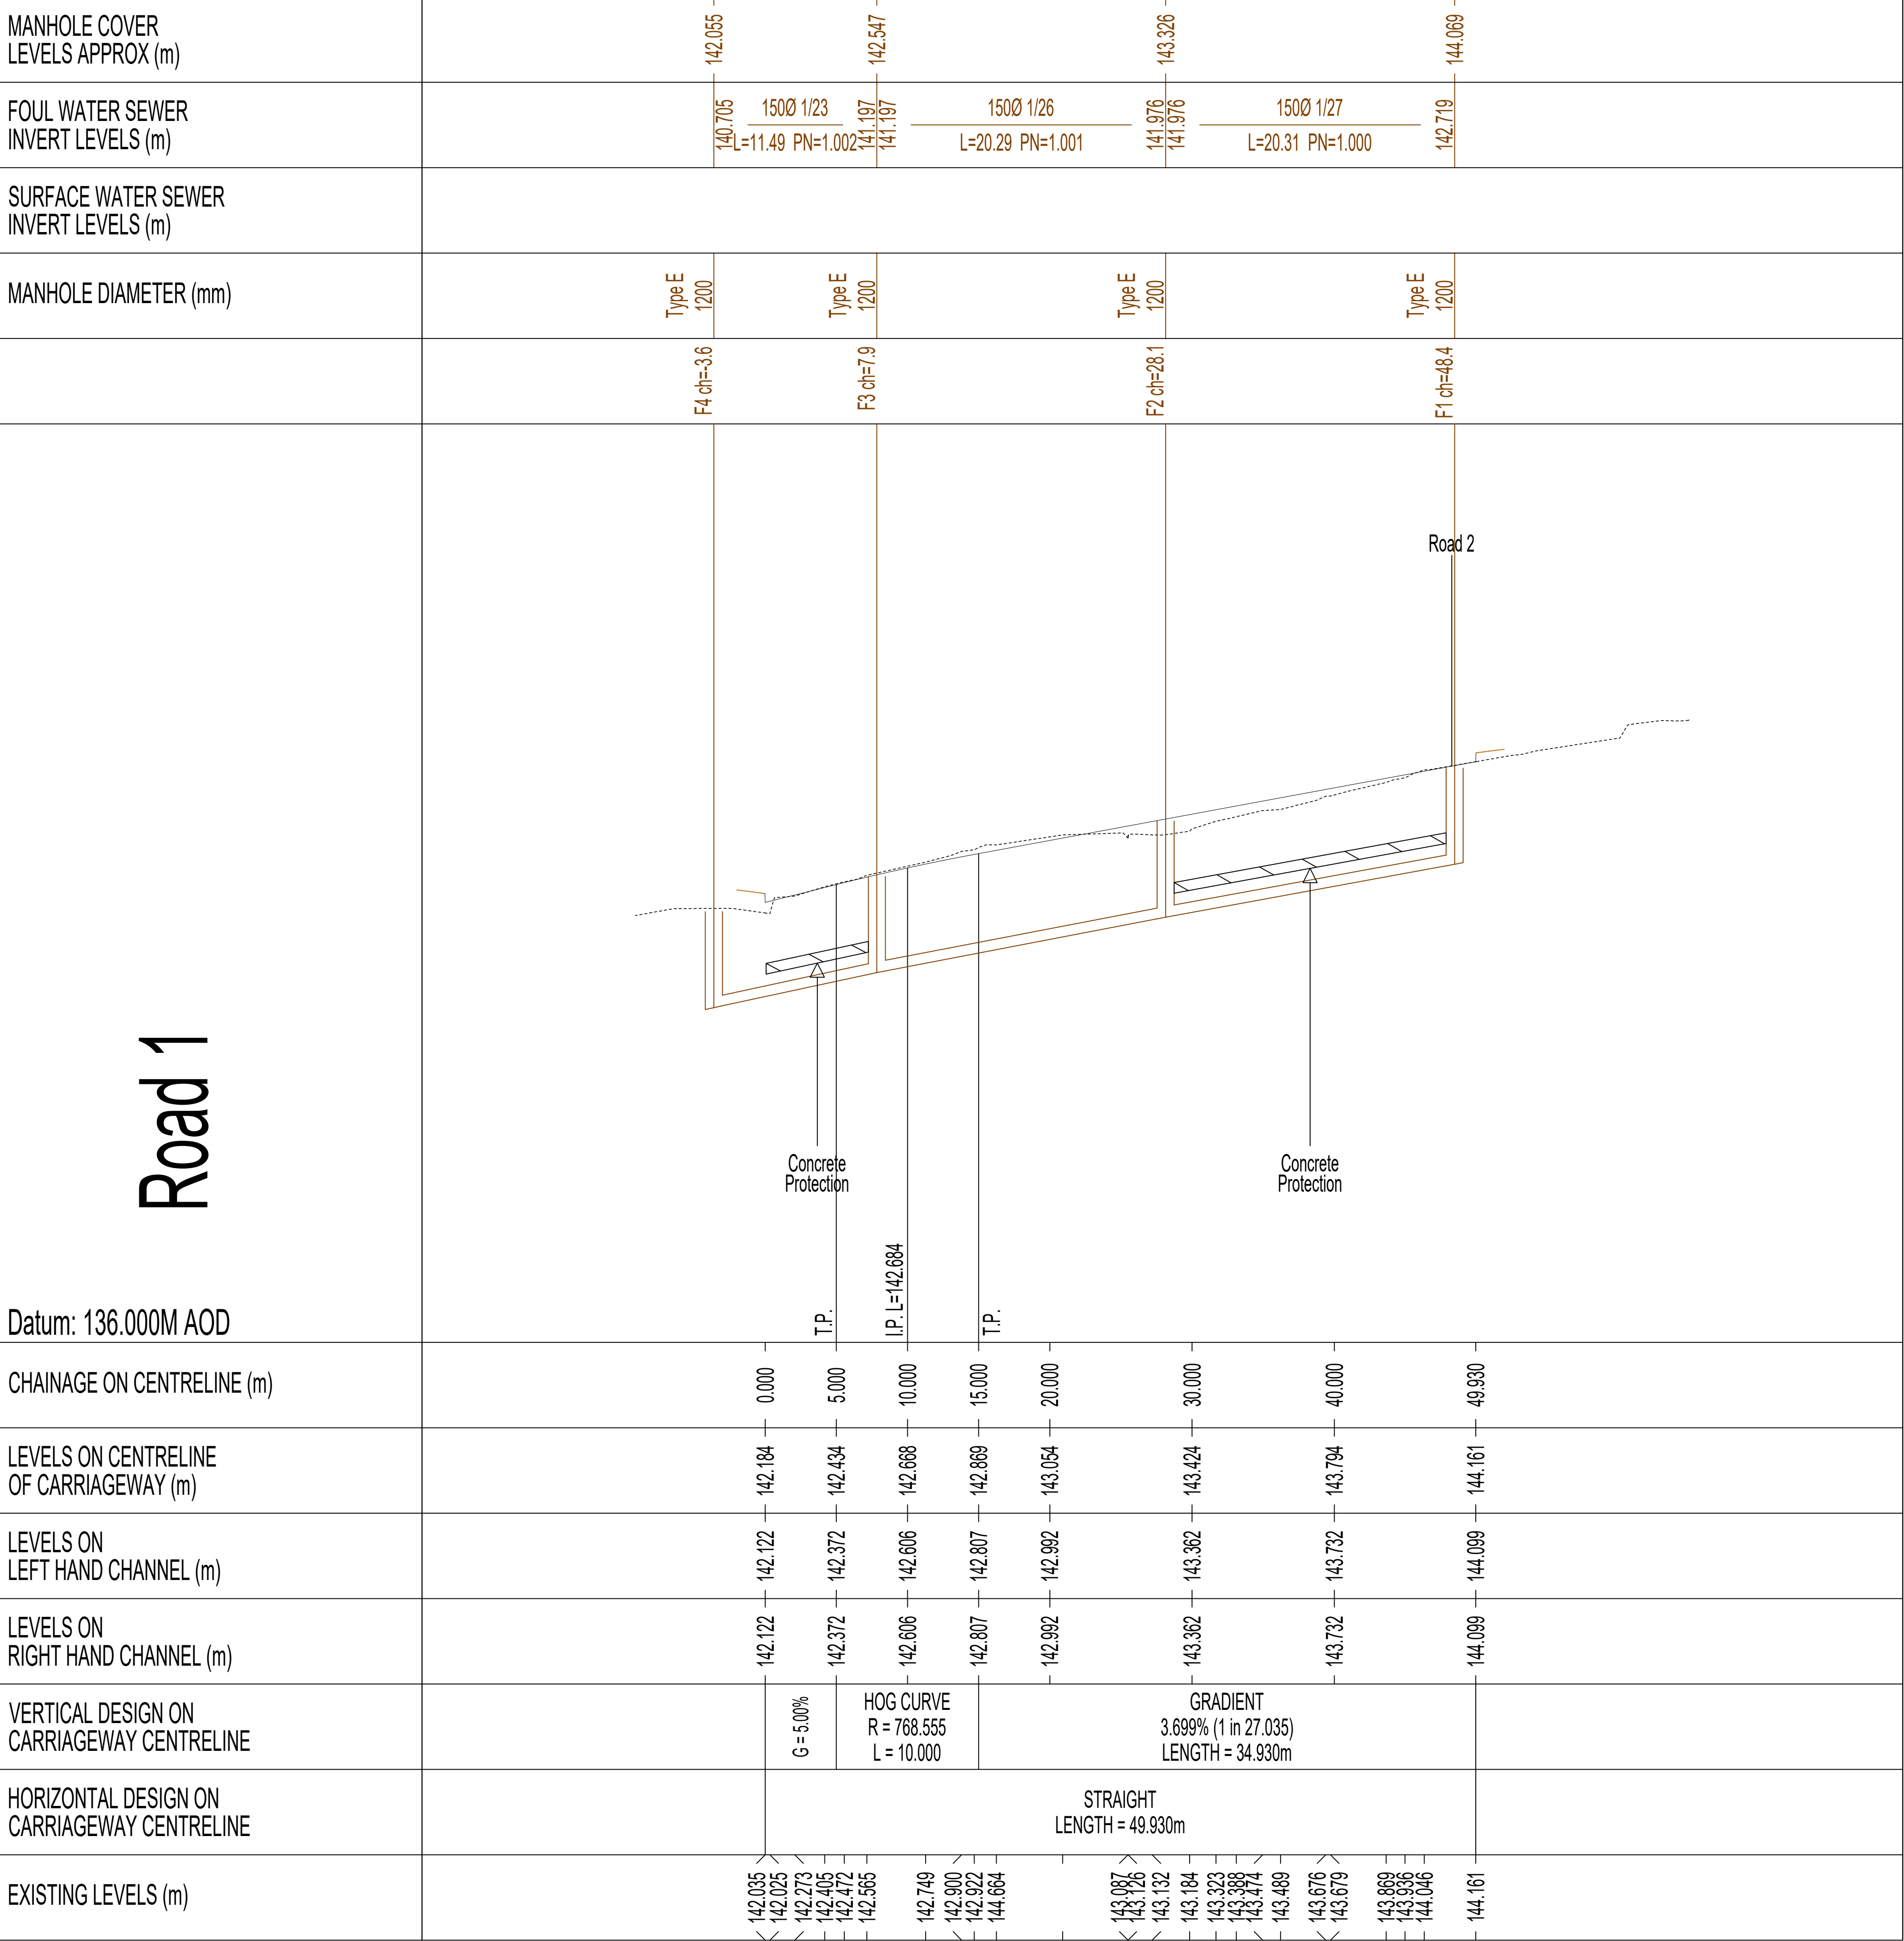

Rev	Description	Chk'd/App'd	Date
Issue PRELIMINARY			
Client/Architect BROAD OAK PROPERTIES LTD			
Contract TRAVELLERS REST LEEKBROOK			
Title LONGITUDINAL SECTION ROAD 1 SHEET 1 OF 2			
KEYTECH DEVELOPMENT DESIGN LTD RIVERSIDE OFFICES, MOUNTBATTEN WAY, CONGLETON, CV18 1DY PHONE: 07710199945, EMAIL: gorry@keytechdesign.co.uk			
Date	JAN 2021	Scale	1/200
Original size	A1		
Drawn	HB		
Checked	Approved		
Drawing No.	Revision.		
K873-103			